Three (3) copies of the application and drawing are required for Project Permit.

Four (4) copies of the application and drawing are required for Interstate Project Permit.

DOTD 03-41-0593
REV. 11/87

Serial No. 03012927

Entered in Computer File EC 5-9-00
Initial and Date

STATE OF LOUISIANA
DEPARTMENT OF TRANSPORTATION AND DEVELOPMENT
PROJECT PERMIT
(Required by State Law)

DISTRICT APPROVAL

By Dale Touchette Date 5-4-00

Control 424 Unit 05 NC

BellSouth Telecommunications Inc., hereinafter termed
Name of Applicant

the applicant, requests a permit for the use and occupancy of the right-of-way of State Highway

No. US HWY 90 Frontage Rd in St. Mary Parish, located as follows:

Bury cable along US HWY 90 Frontage Road

0.15 MILE WEST OF LA 318.

for the installation, operation and maintenance of the following described project: PARALLEL 166'

Place 25pr, 22 GA cable along US HWY 90 Frontage Road

for a total of 166 ft at .15 miles West of LA HW 318.

06P90342N
US HWY 90
St. Mary Parish

SIGNED: Jared P. LeBlanc (Owner) DATE: 4/19/00

Jared P. LeBlanc / NorthStar Designer
Owner's Name (Typed or Printed)

901 Hugh Wallis Rd Room: 300
Street or P.O. Box

Lafayette LA 70508
City or Town State Zip Code

(337) 236 -3183
Telephone No.

DO NOT WRITE IN THIS SPACE
(For use by Federal Highway Administration for permits on Interstate only)

NOTES: This permit shall be available at the site where and when work is being done.

Applicant must notify District Permit Specialist, Phone Number ~~DALE TOUCHETTE (318) 262-6127~~, prior to beginning work and after work is completed.

DATE ISSUED: 05-04-00

EXPIRATION DATE: 11-04-00

DOTD MAINTENANCE ENGINEERING ADMINISTRATOR

BY: Michael C. Moss
UTILITY AND PERMIT ENGINEER or DISTRICT ADMINISTRATOR
XXXXXXXXXXXXXXXXXXXXXXXXXXXXXXXXXX

The following general conditions and standards shall apply: ASSISTANT MAINTENANCE ENGINEER

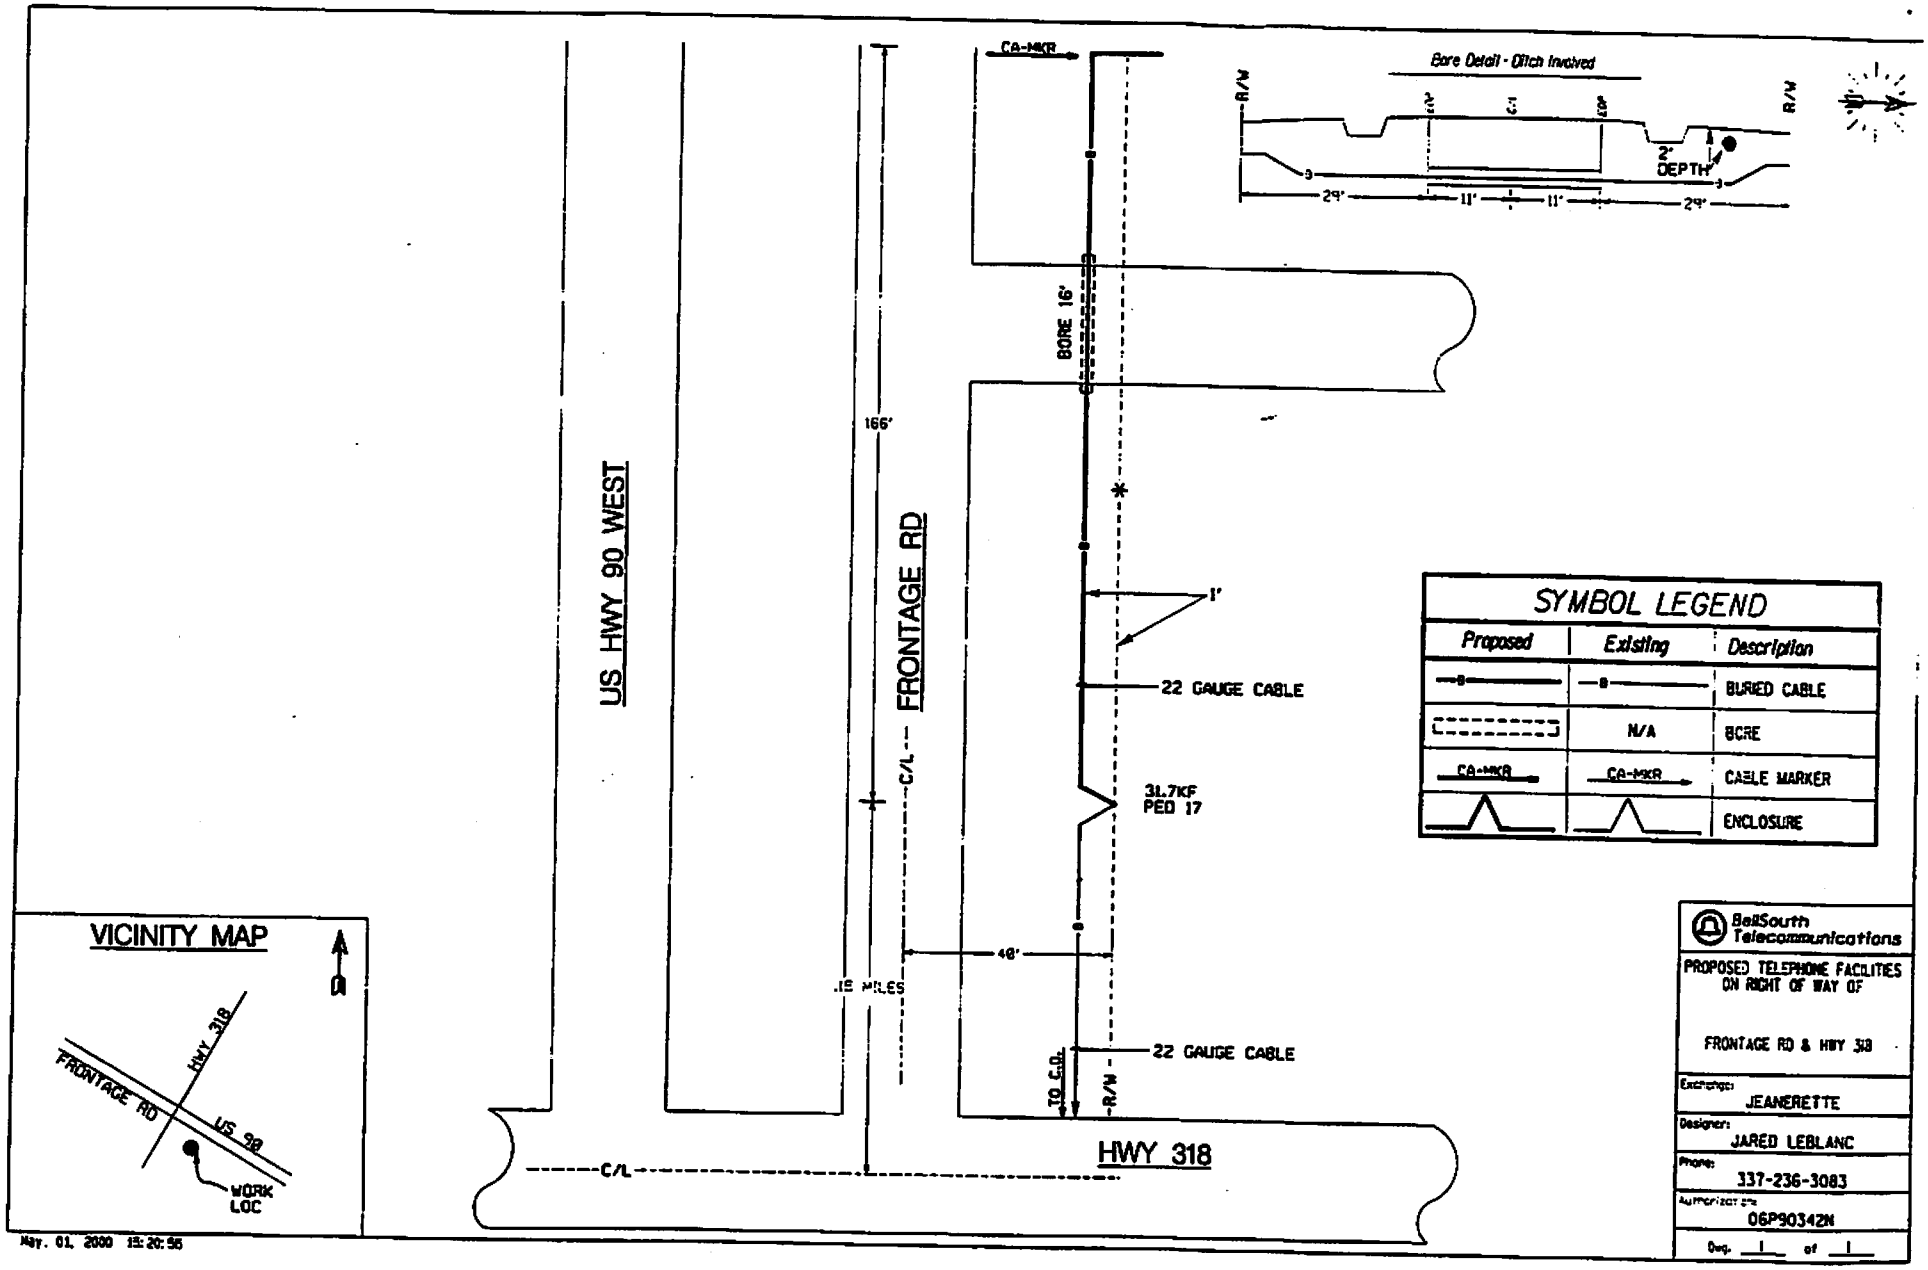
CA-MKR
Bore Detail - Ditch Involved
R/W
2'
C/L
40'
R/W
2' DEPTH
29'
11'
11'
29'
BORE 16'
166'
US HWY 90 WEST
FRONTAGE RD
C/L
1'
22 GAUGE CABLE
31.7KF
PED 17
48'
.15 MILES
22 GAUGE CABLE
TO C.O.
R/W
HWY 318
C/L
SYMBOL LEGEND
Proposed
Existing
Description
BURIED CABLE
N/A
BORE
CA-MKR
CA-MKR
CABLE MARKER
ENCLOSURE
VICINITY MAP
HWY 318
FRONTAGE RD
US 90
WORK LOC
BellSouth Telecommunications
PROPOSED TELEPHONE FACILITIES ON RIGHT OF WAY OF
FRONTAGE RD & HWY 318
Exchange:
JEANERETTE
Designer:
JARED LEBLANC
Phone:
337-236-3083
Authorization:
06P90342N
Dwg. 1 of 1
May. 01, 2000 15:20:56