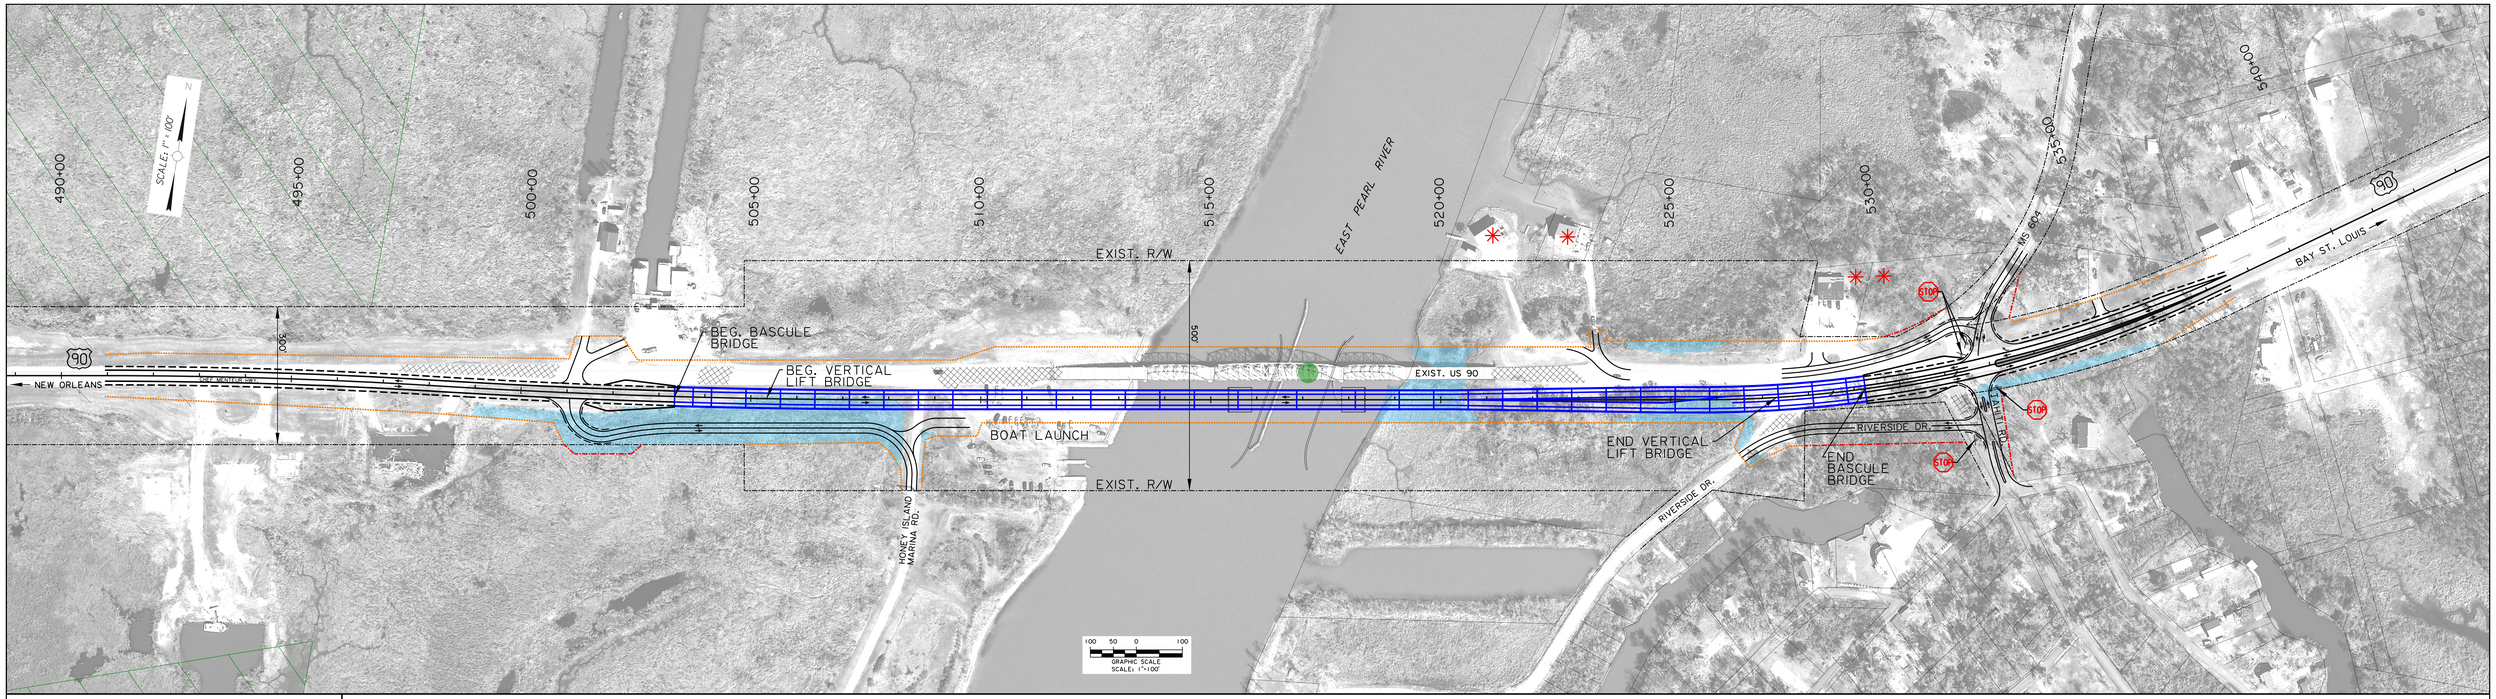

MOVABLE BRIDGE ALTERNATIVES
STATE PROJECT NO. H.000284
US 90: MIDDLE PEARL RIVER BRIDGES
ST. TAMMANY PARISH

LEGEND

- HISTORIC STRUCTURE
- WILDLIFE MANAGEMENT AREA
- WETLANDS (EXCLUDED WATER OF THE U.S)
- PROPOSED BRIDGE
- REMOVAL
- REQ'D R'W
- LIMITS OF CONSTRUCTION
- EXIST. R/W

✳ PROPERTY NO LONGER HAS DIRECT ACCESS TO US 90

DOTD LOUISIANA DEPARTMENT OF TRANSPORTATION & DEVELOPMENT

MDOT

Federal Highway Administration

BASCULE BRIDGE PROFILE-ALTERNATIVE M-4D

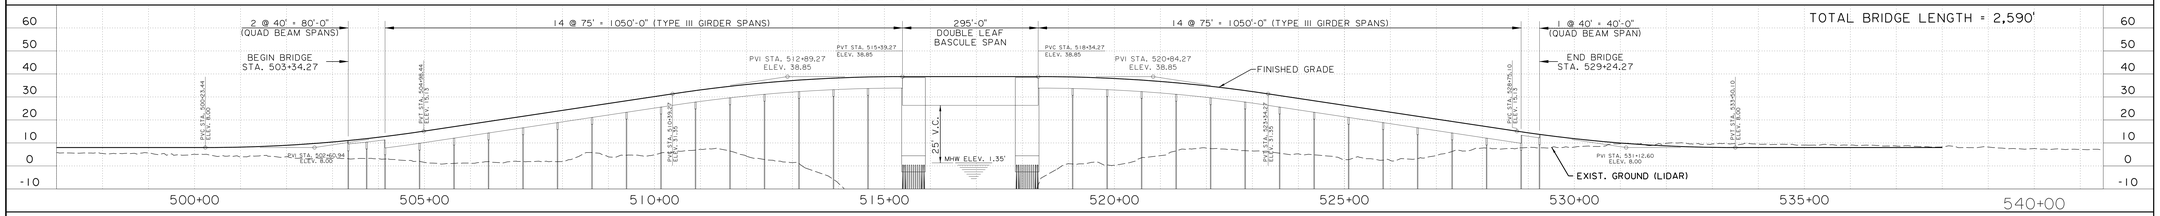
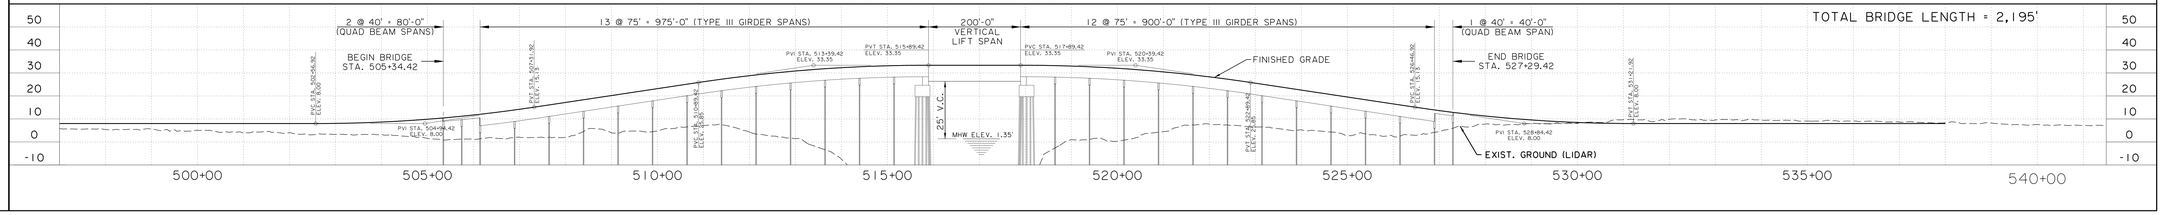
VERTICAL LIFT BRIDGE PROFILE-ALTERNATIVE M-4B