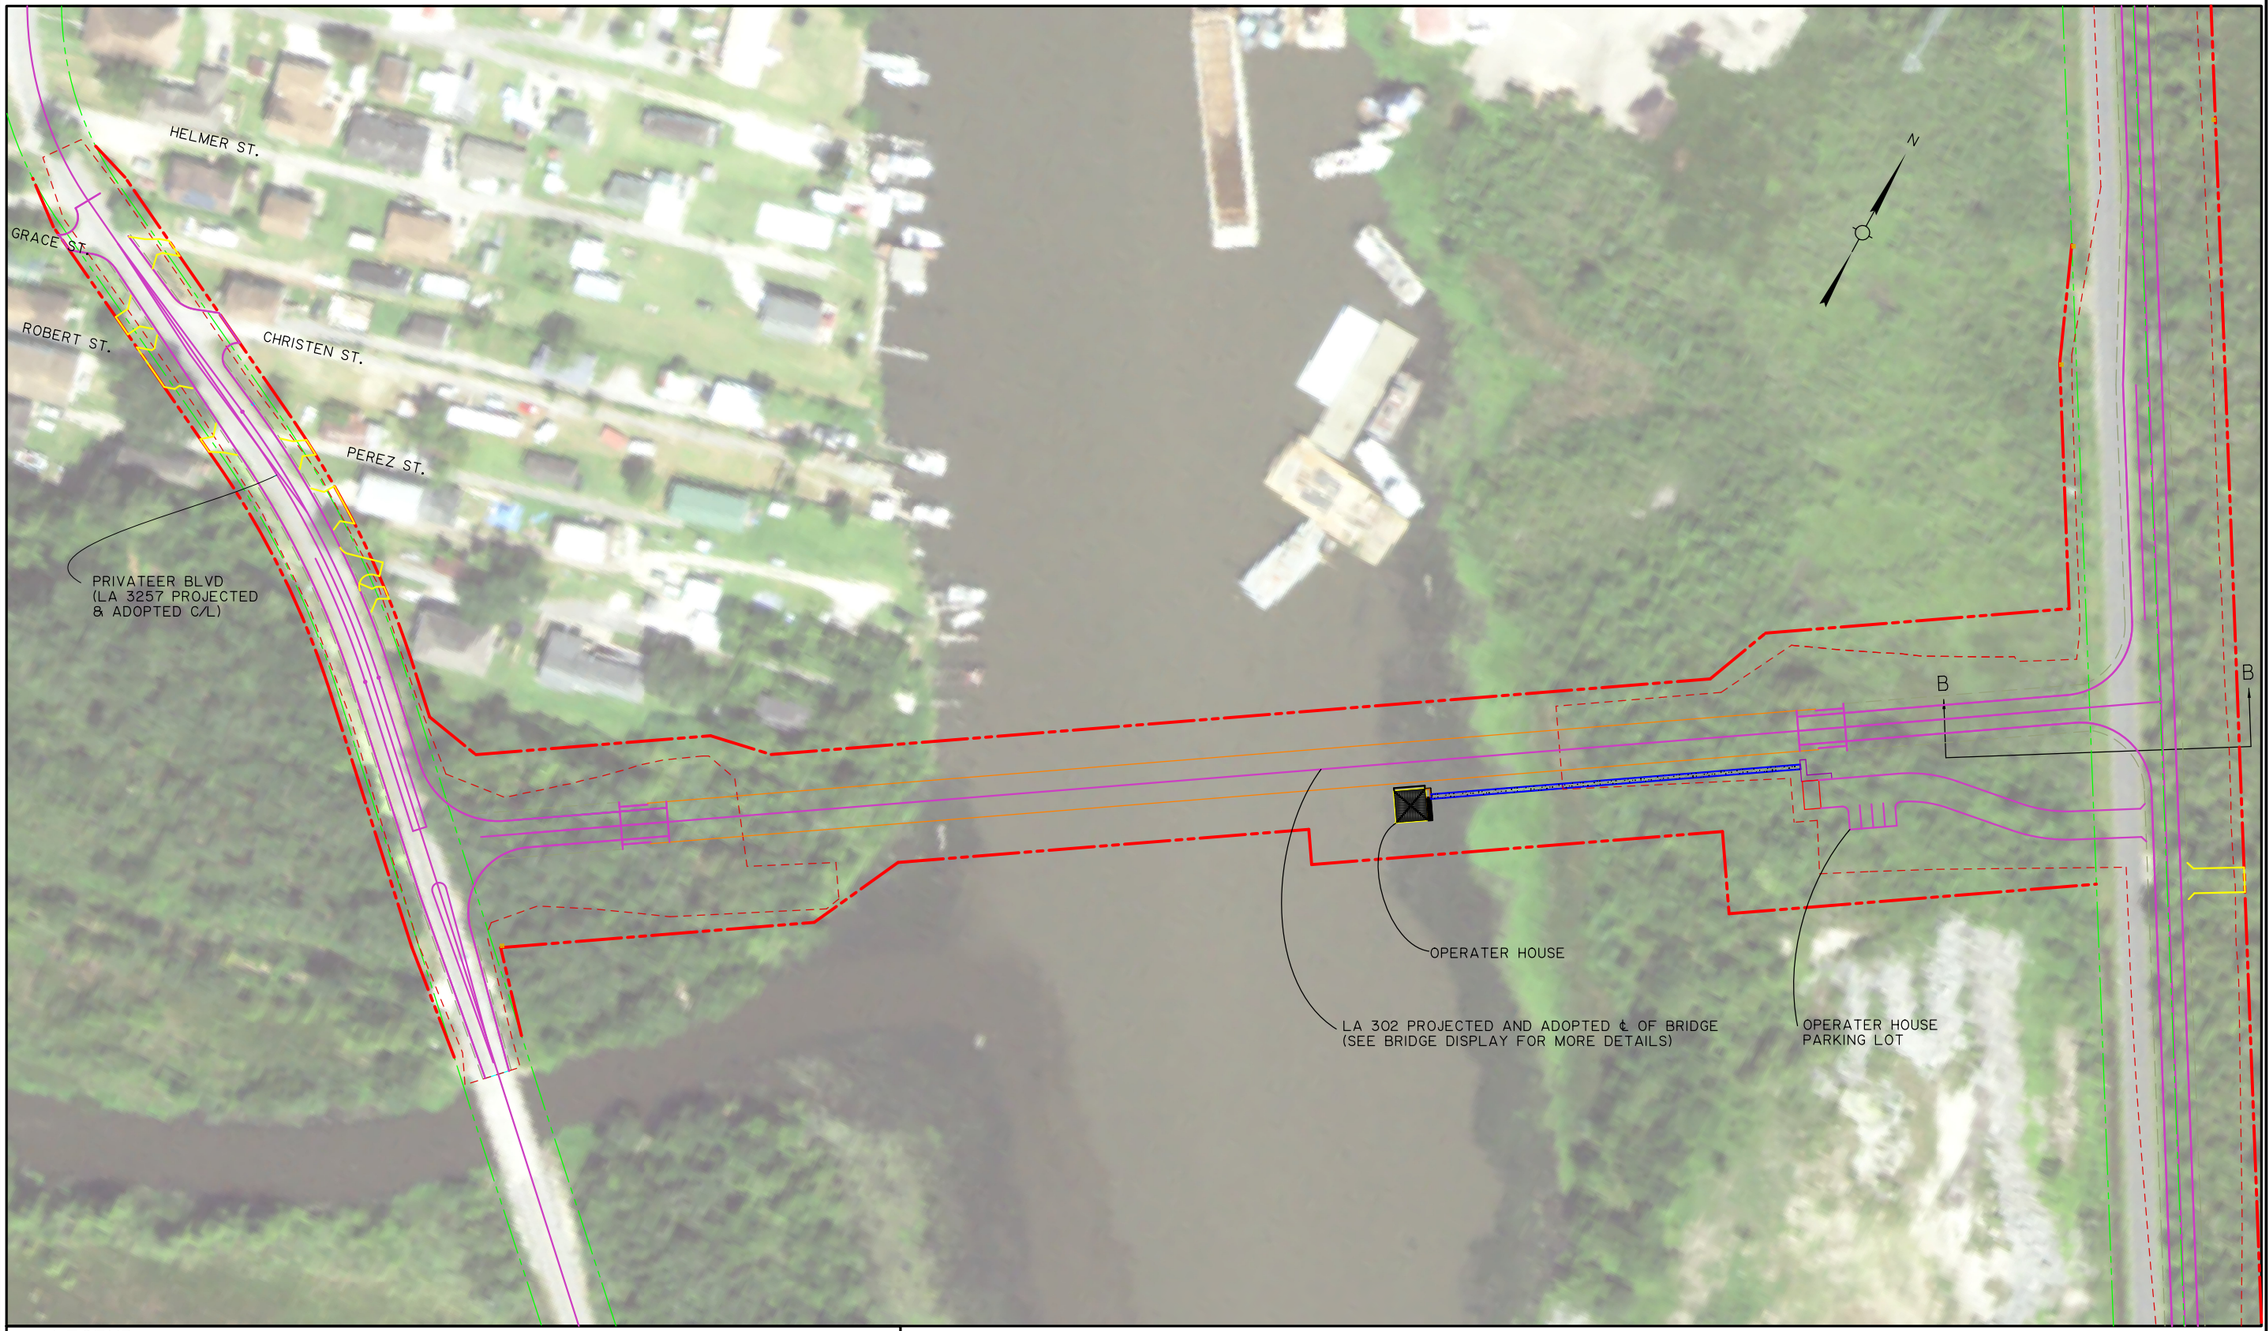

LEGEND

- REQUIRED RIGHT OF WAY
- EDGE OF PAVEMENT SHOULDER
- PROJECTED AND ADOPTED CENTERLINE, EDGE OF PAVEMENT & PARKING LINES
- EXISTING RIGHT OF WAY
- DRIVEWAY
- CONSTRUCTION SERVITUDE
- LIMITS OF CONSTRUCTION
- REQUIRED WALKWAY
- BRIDGE

SHEET NUMBER	6
PARISH	JEFFERSON
CONTROL SECTION	249-90, 826-39 AND 826-48
STATE PROJECT	H.002264
DESIGNED CHECKED	
DETAILED CHECKED	
SERIES NUMBER	

NO.	DATE	REVISION OR CHANGE ORDER DESCRIPTION	BY

LA 302: BAYOU BARATARIA MB REPLACEMENT

DOTD
EVANS-GRAVES ENGINEERS, INC.