Appendix A
Plates

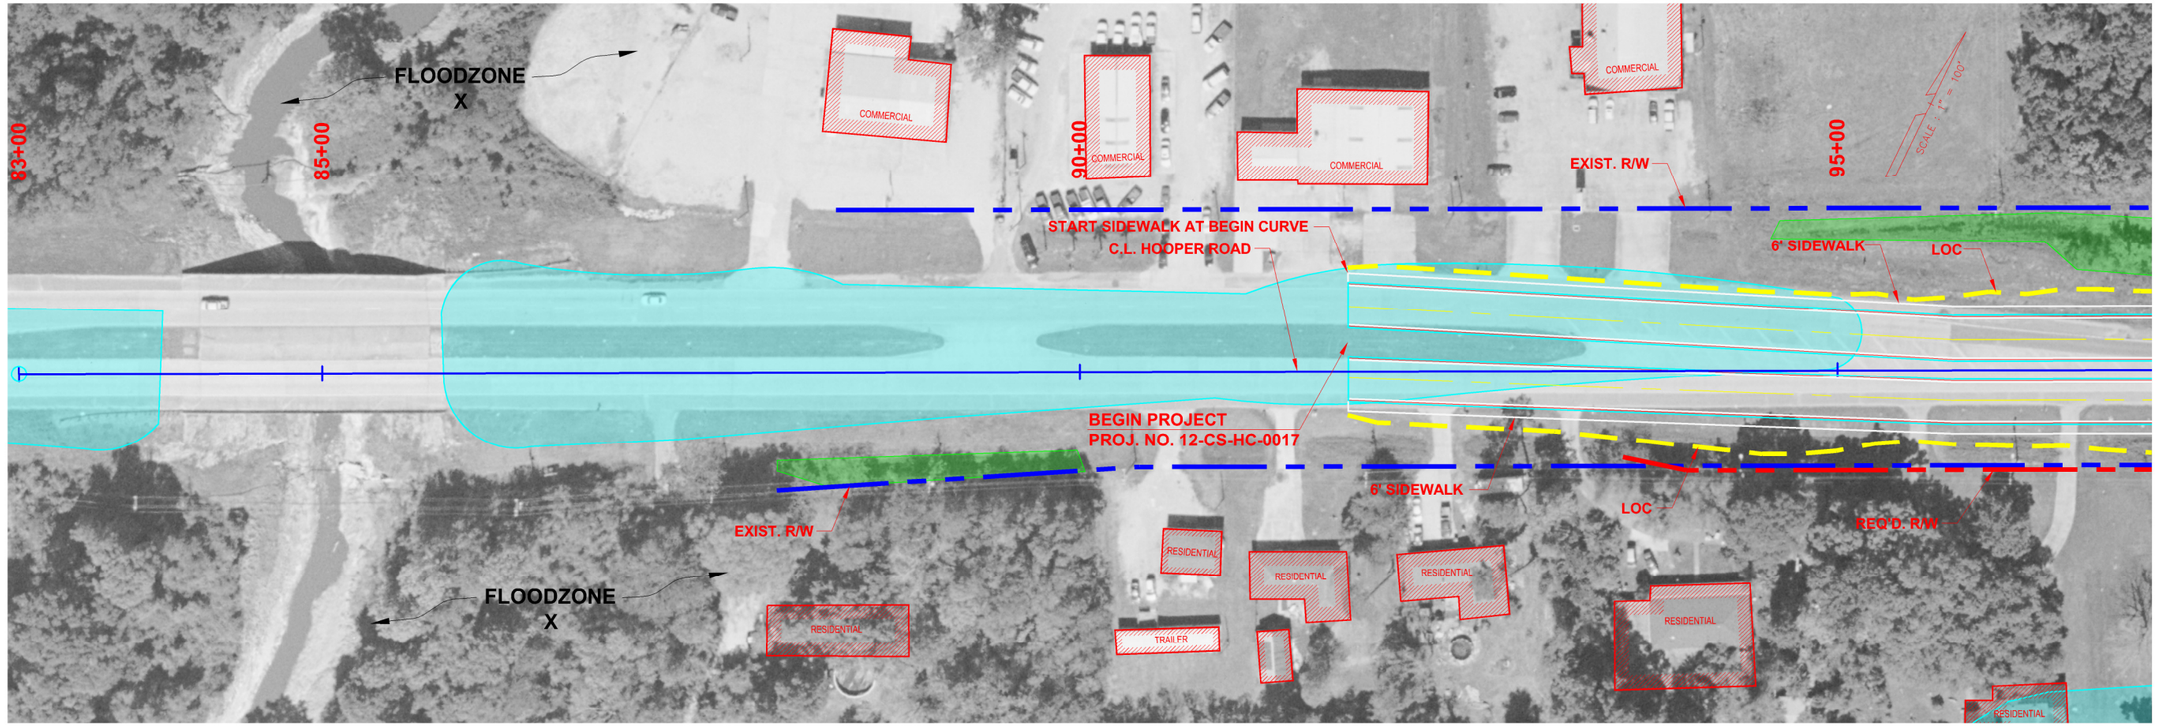

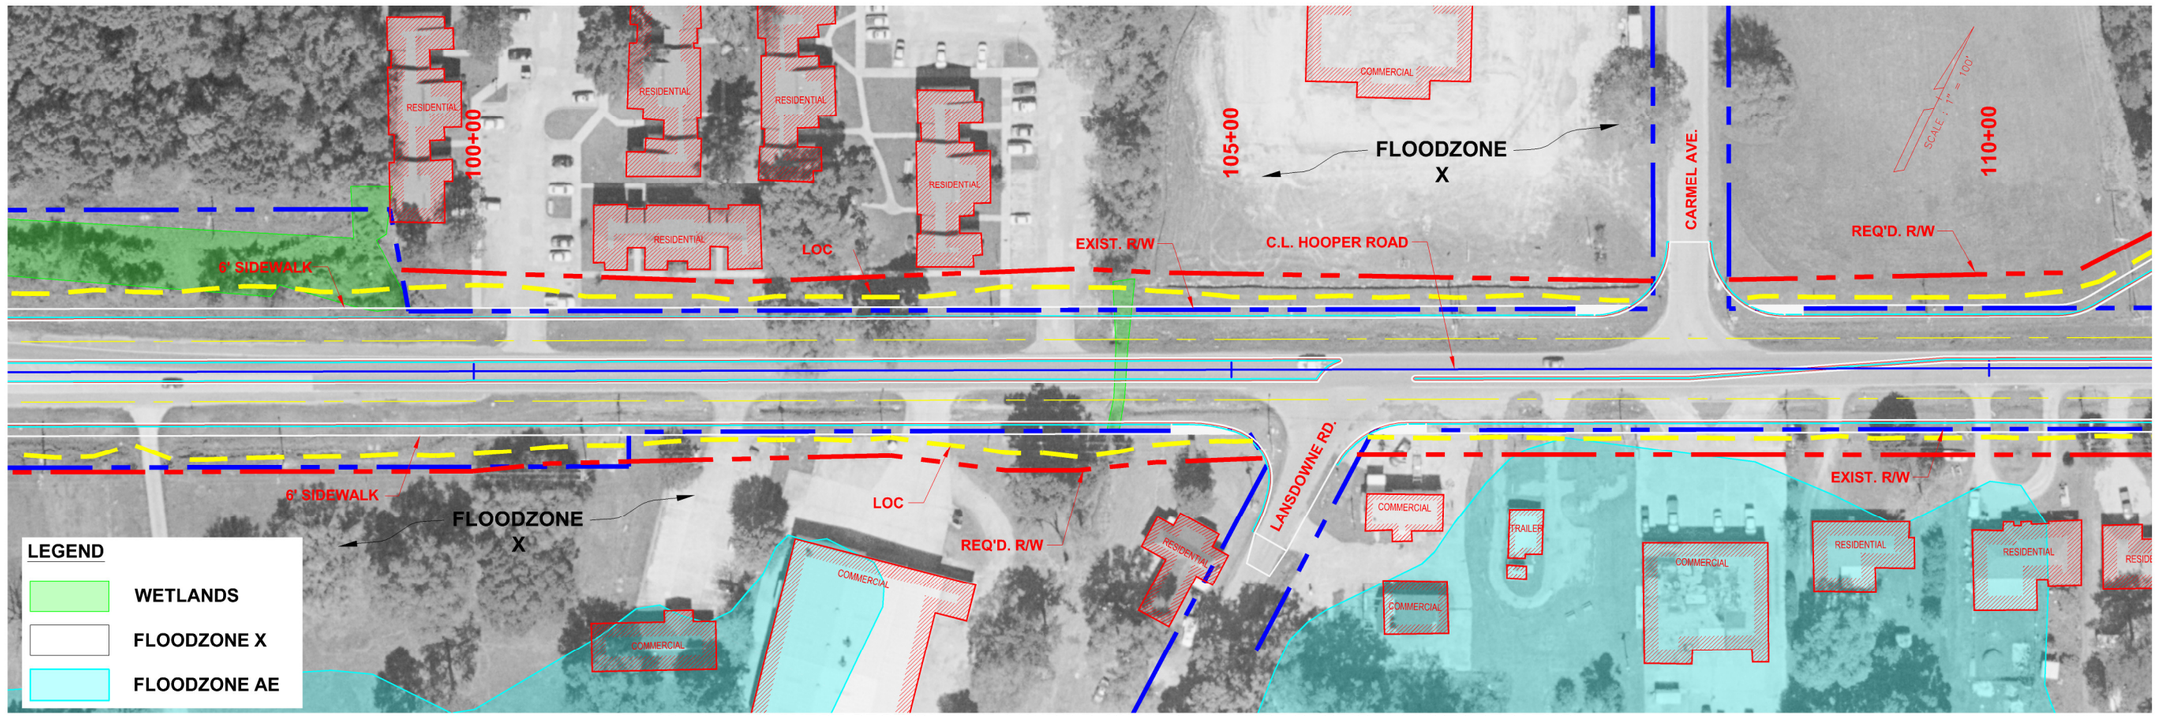

ALT. E - 16' MEDIAN (WEST SECTION) WITH HYBRID 16' MEDIAN (EAST SECTION) (W/O SIDEPATHS)
EXHIBIT I - 8.1

SHEET NUMBER I.43

PARISH	CITY PROJECT	STATE PROJECT
EAST BATON ROUGE	12-CS-HC-0017	H.002316/H.002317

DESIGNED	DETAILED	DATE	SHEET
CHECKED	CHECKED	JULY 2015	

NO.	REVISION DESCRIPTION	DATE	BY

LA 408

HOOPER ROAD (LA 408)
(BLACKWATER ROAD - SULLIVAN ROAD)

ALT. E – 16' CENTER ALIGNMENT

SIGMA CONSULTING GROUP, INC.

F:\02020\01204020\01800\Roadway Plans\Alt E_16' Center.dwg [Layout1] Mar 13, 2015 - 8:36am

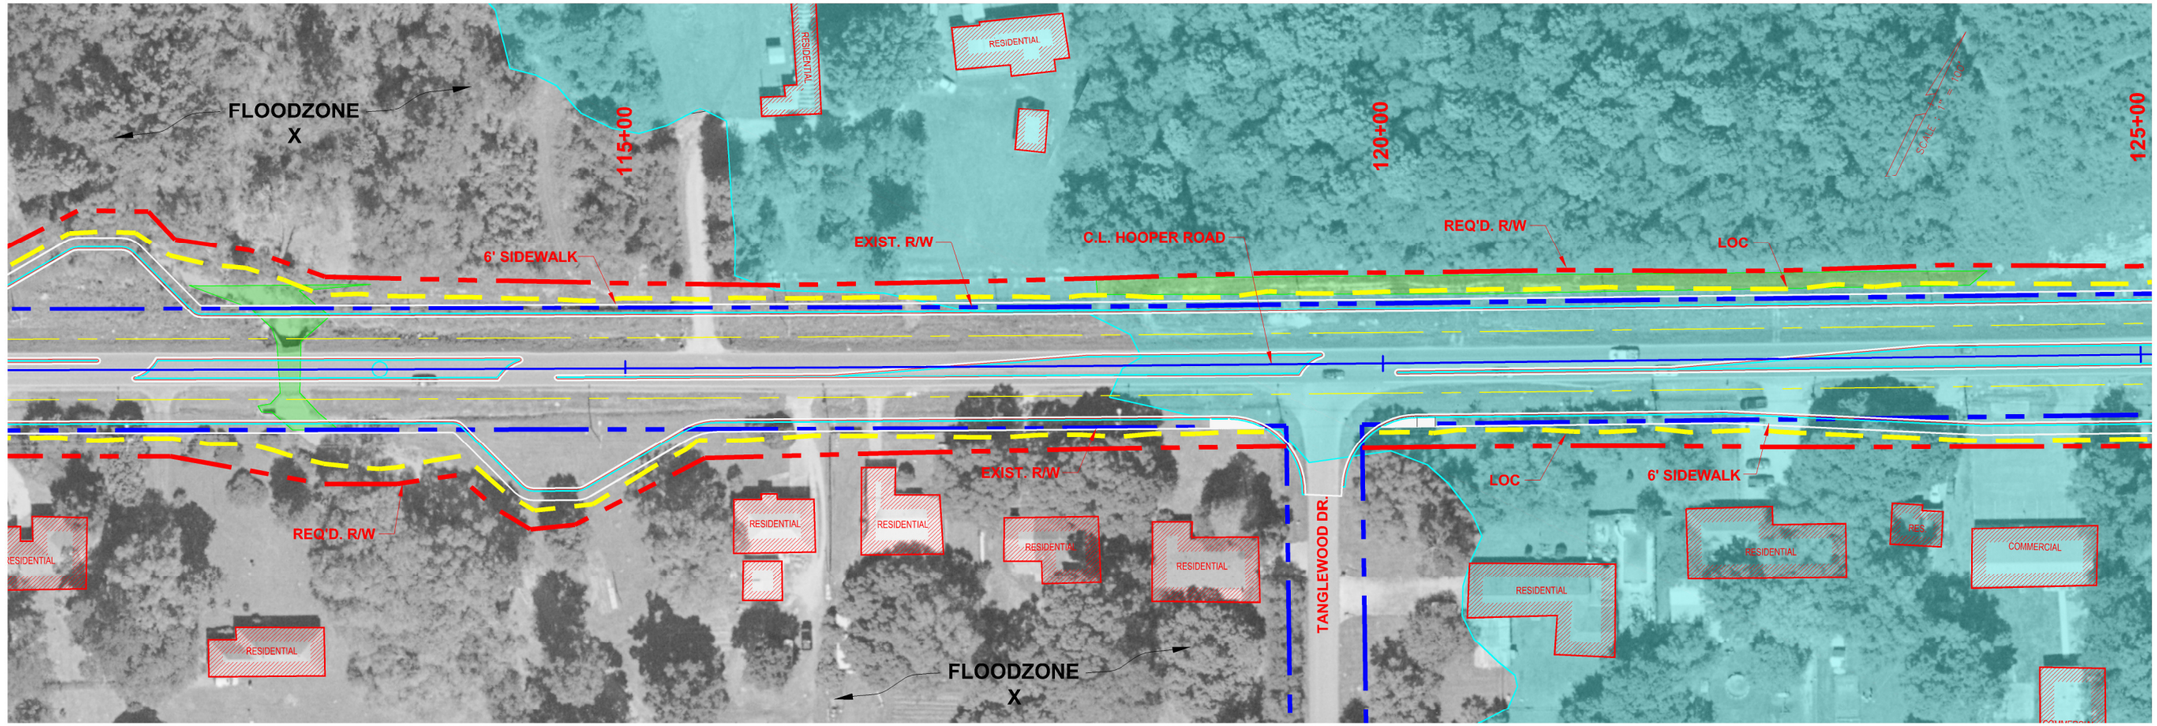

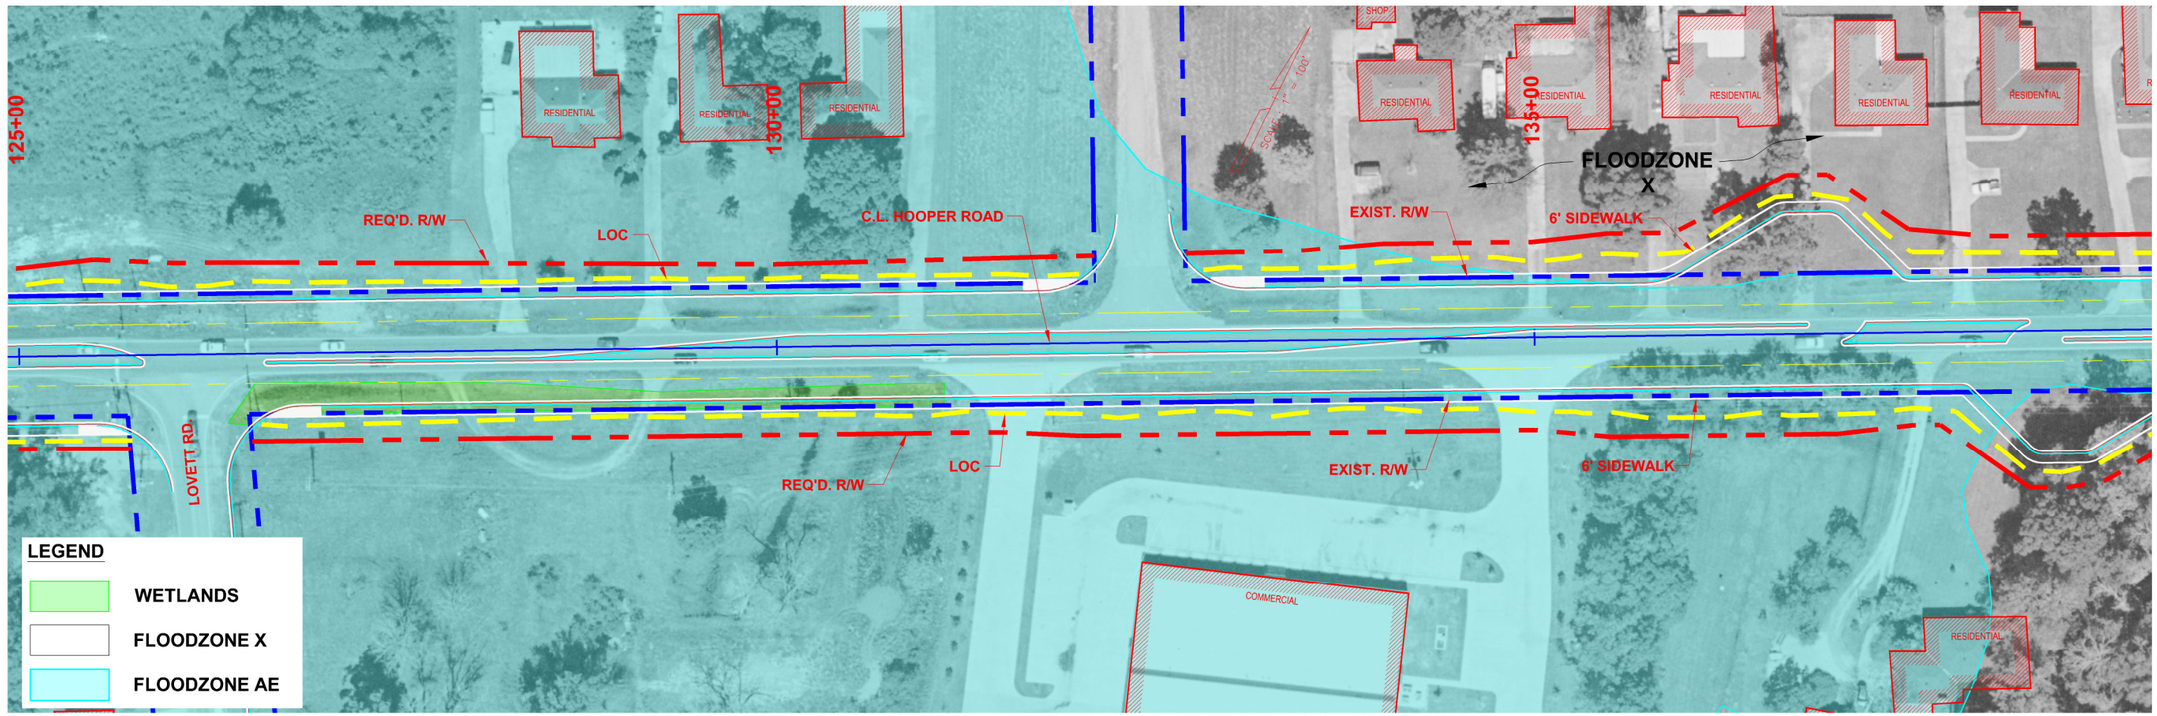

ALT. E - 16' MEDIAN (WEST SECTION) WITH HYBRID 16' MEDIAN (EAST SECTION) (W/O SIDEPATHS)
EXHIBIT I - 8.2

SHEET NUMBER I.44

PARISH: EAST BATON ROUGE
CITY PROJECT: 12-CS-HC-0017
STATE PROJECT: H.002316/H.002317

DESIGNED
CHECKED
DETAILED
CHECKED
DATE: JULY 2015
SHEET
BY
REVISION DESCRIPTION
NO.
DATE

LA 408

HOOPER ROAD (LA 408)
(BLACKWATER ROAD - SULLIVAN ROAD)

ALT. E – 16' CENTER ALIGNMENT

SIGMA CONSULTING GROUP, INC.

F:\02020\01204021800\Roadway Plans\Alt E_16' Center.dwg [Layout1] Jul 08, 2015 - 3:38pm

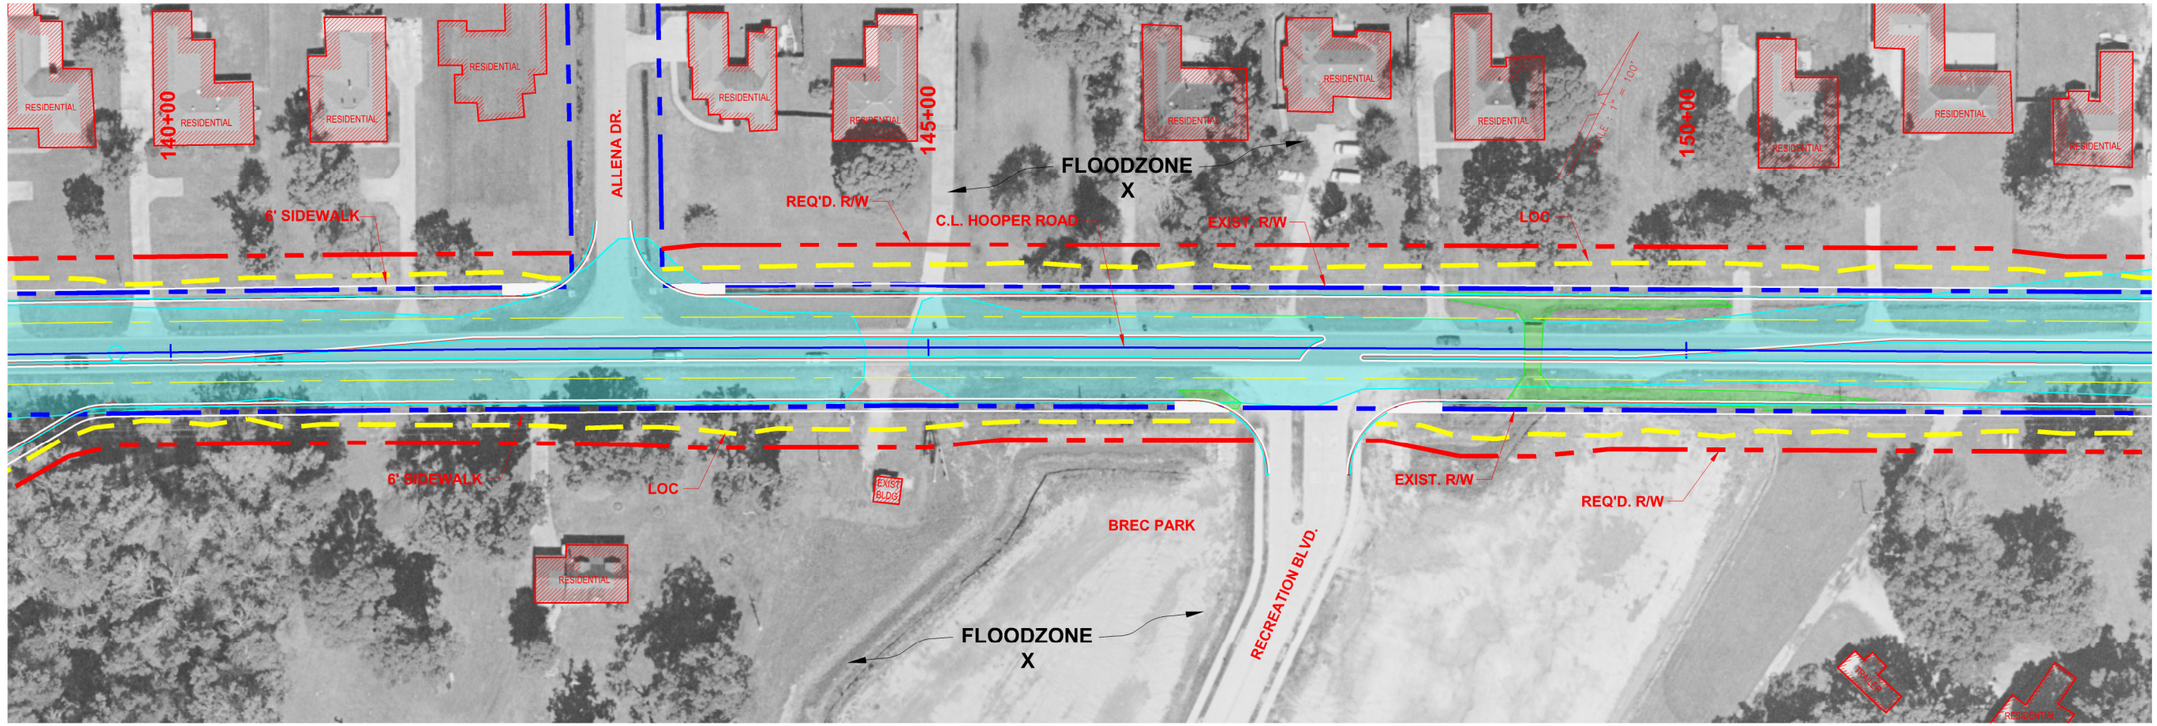

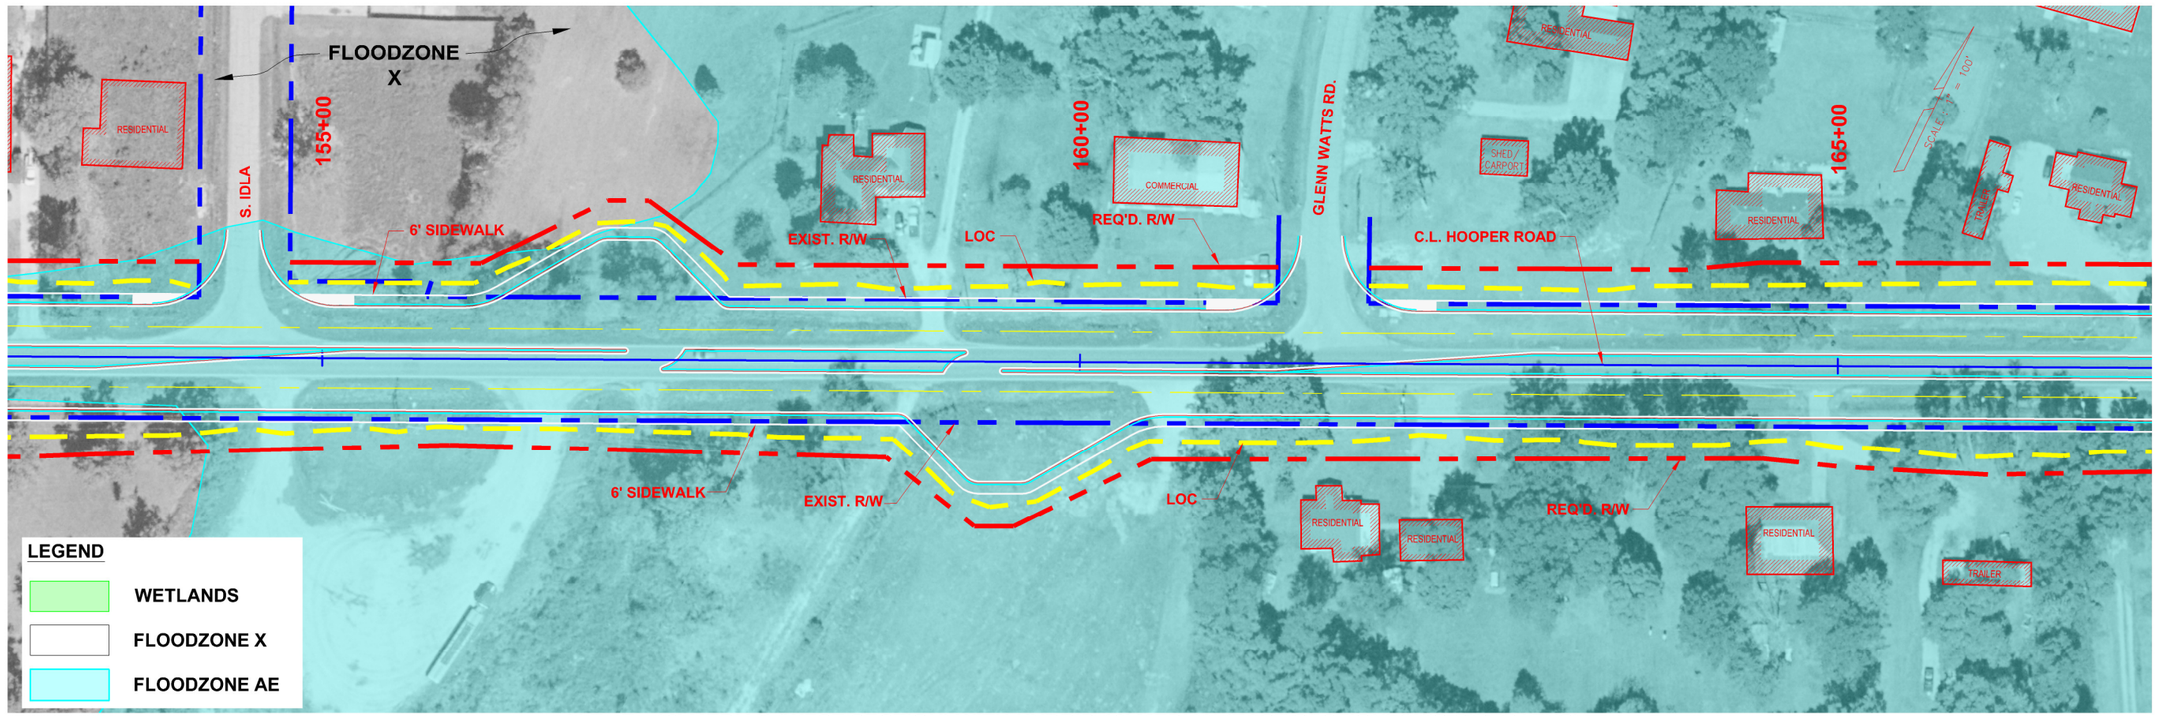

ALT. E - 16' MEDIAN (WEST SECTION) WITH HYBRID 16' MEDIAN (EAST SECTION) (W/O SIDEPATHS)
EXHIBIT I - 8.3

SHEET NUMBER I.45

PARISH: EAST BATON ROUGE
CITY PROJECT: 12-CS-HC-0017
STATE PROJECT: H.002316/H.002317

DESIGNED
CHECKED
DETAILED
CHECKED
DATE: JULY 2015
SHEET
BY

NO. DATE REVISION DESCRIPTION

LA 408

HOOPER ROAD (LA 408)
(BLACKWATER ROAD - SULLIVAN ROAD)

ALT. E – 16' CENTER ALIGNMENT

SIGMA CONSULTING GROUP, INC.

F:\02020\01204020180\Roadway Plans\Alt E_16' Center.dwg [Layout1] Jul 08, 2015 - 3:15pm

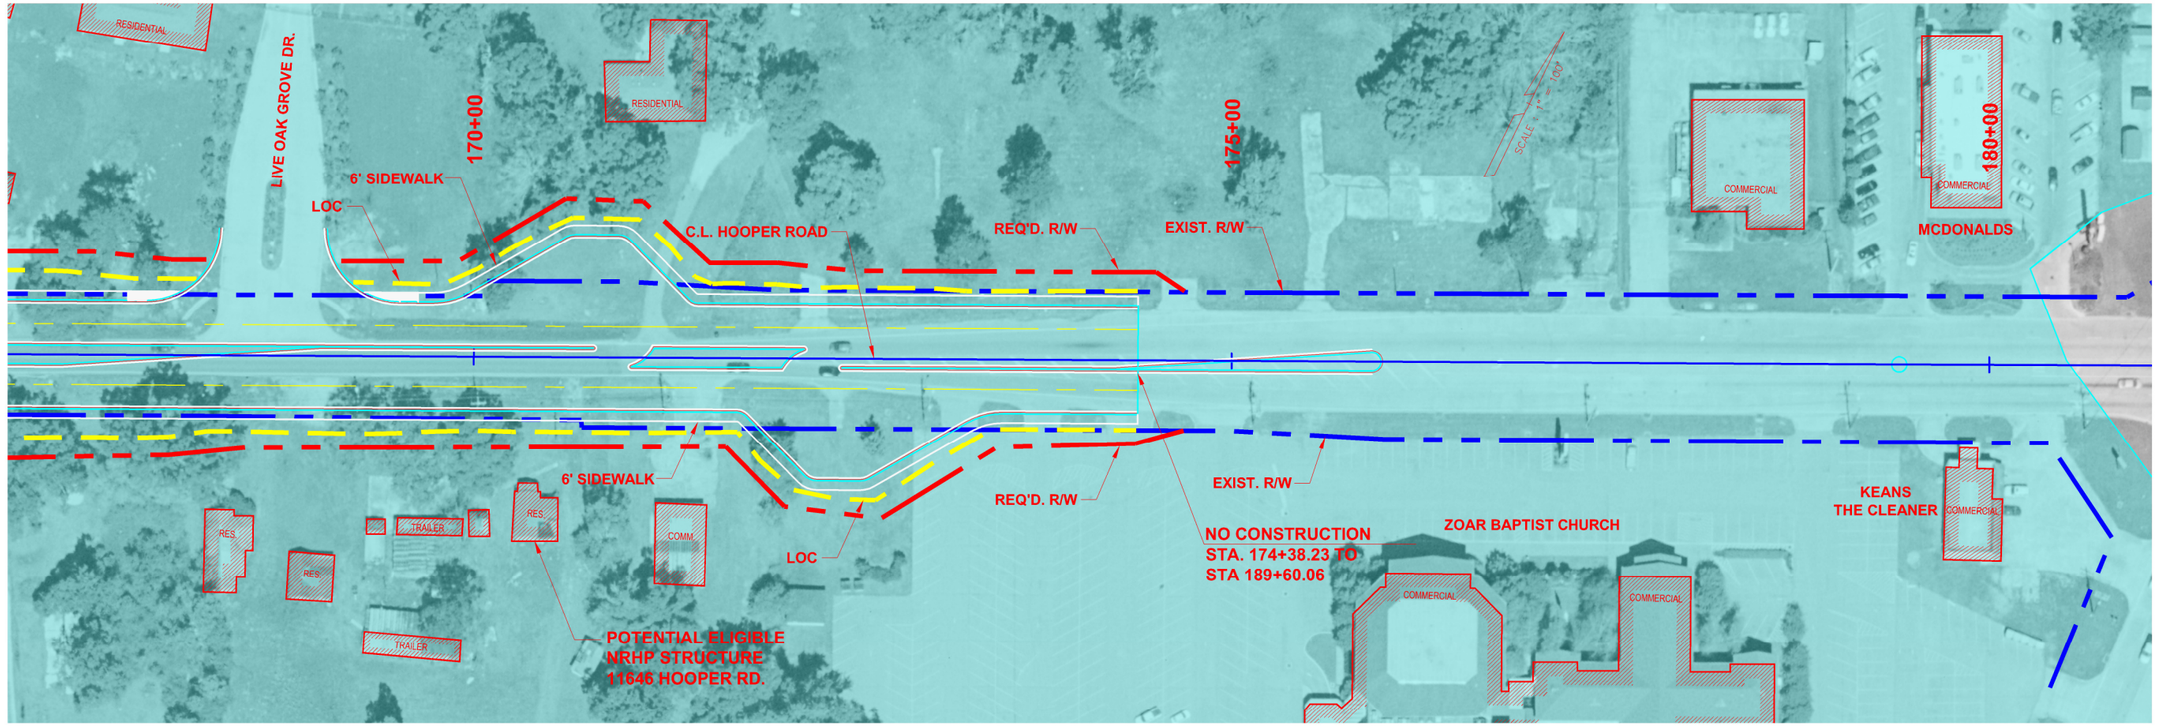

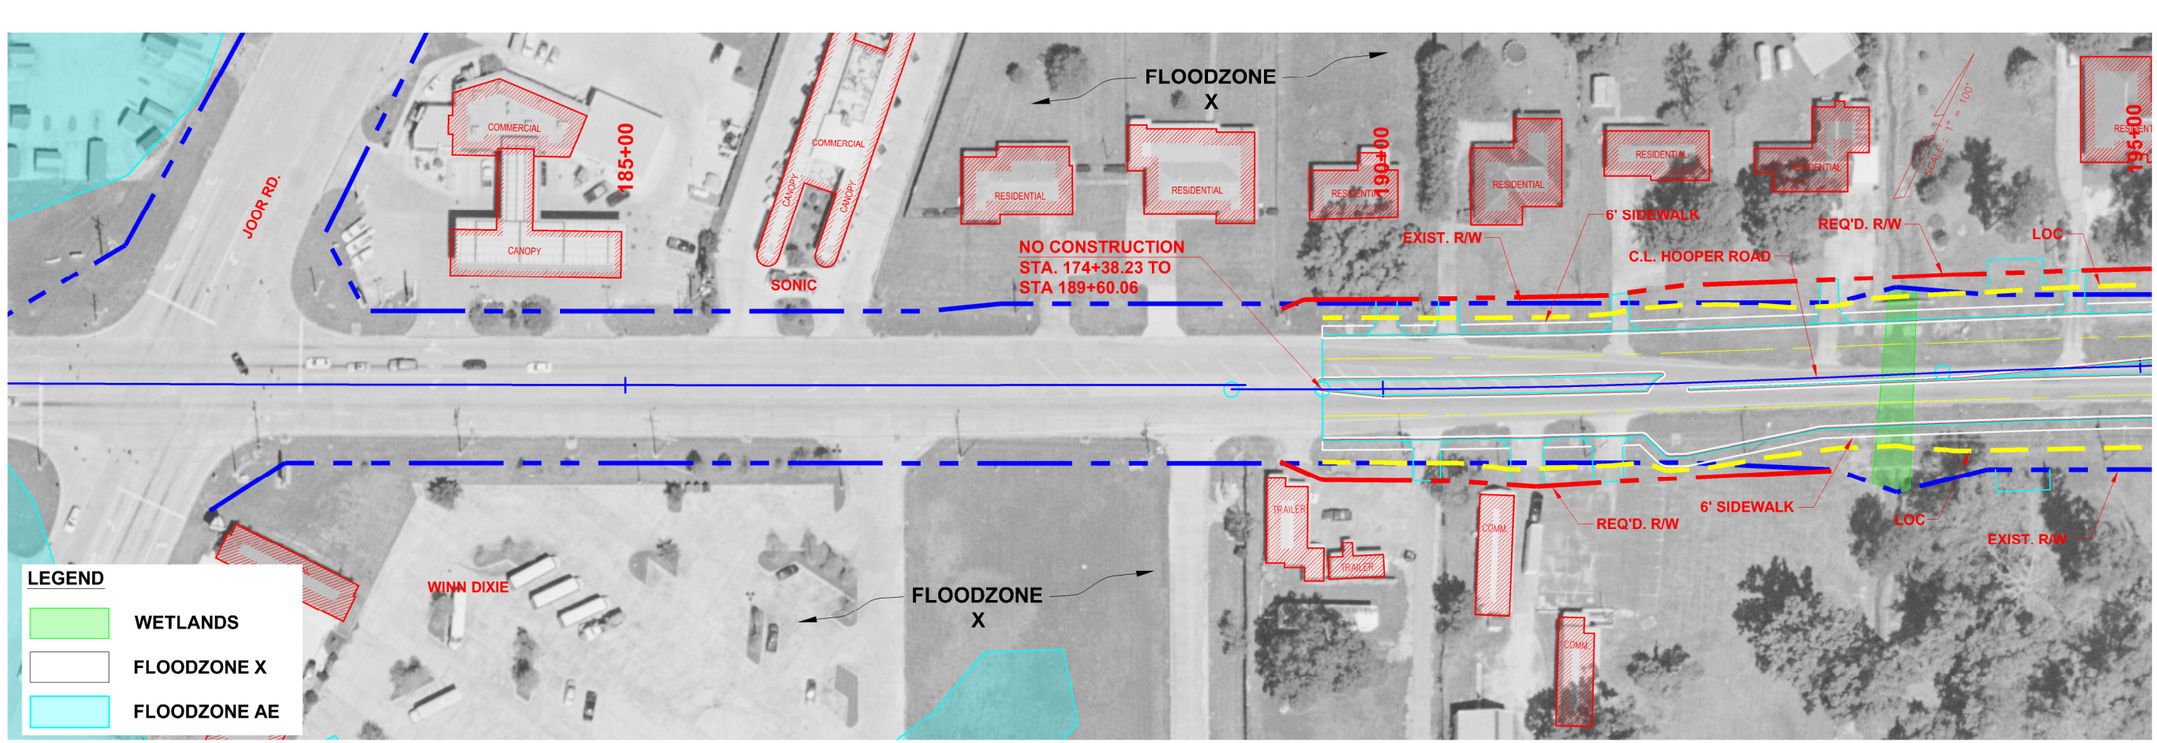

ALT. E - 16' MEDIAN (WEST SECTION) WITH HYBRID 16' MEDIAN (EAST SECTION) (W/O SIDEPATHS)
EXHIBIT I - 8.4

SHEET NUMBER I.46

PARISH: EAST BATON ROUGE
CITY PROJECT: 12-CS-HC-0017
STATE PROJECT: H.002316/H.002317

DESIGNED
CHECKED
DETAILED
CHECKED
DATE SHEET: JULY 2015
BY

REVISION DESCRIPTION
NO. DATE

LA 408

HOOPER ROAD (LA 408)
(BLACKWATER ROAD - SULLIVAN ROAD)

ALT. E – 16' CENTER ALIGNMENT

SIGMA CONSULTING GROUP, INC.

F:\02020\01204021800\Roadway Plans\Alt E_16' Center.dwg [Layout1] Jul 08, 2015 - 3:38pm

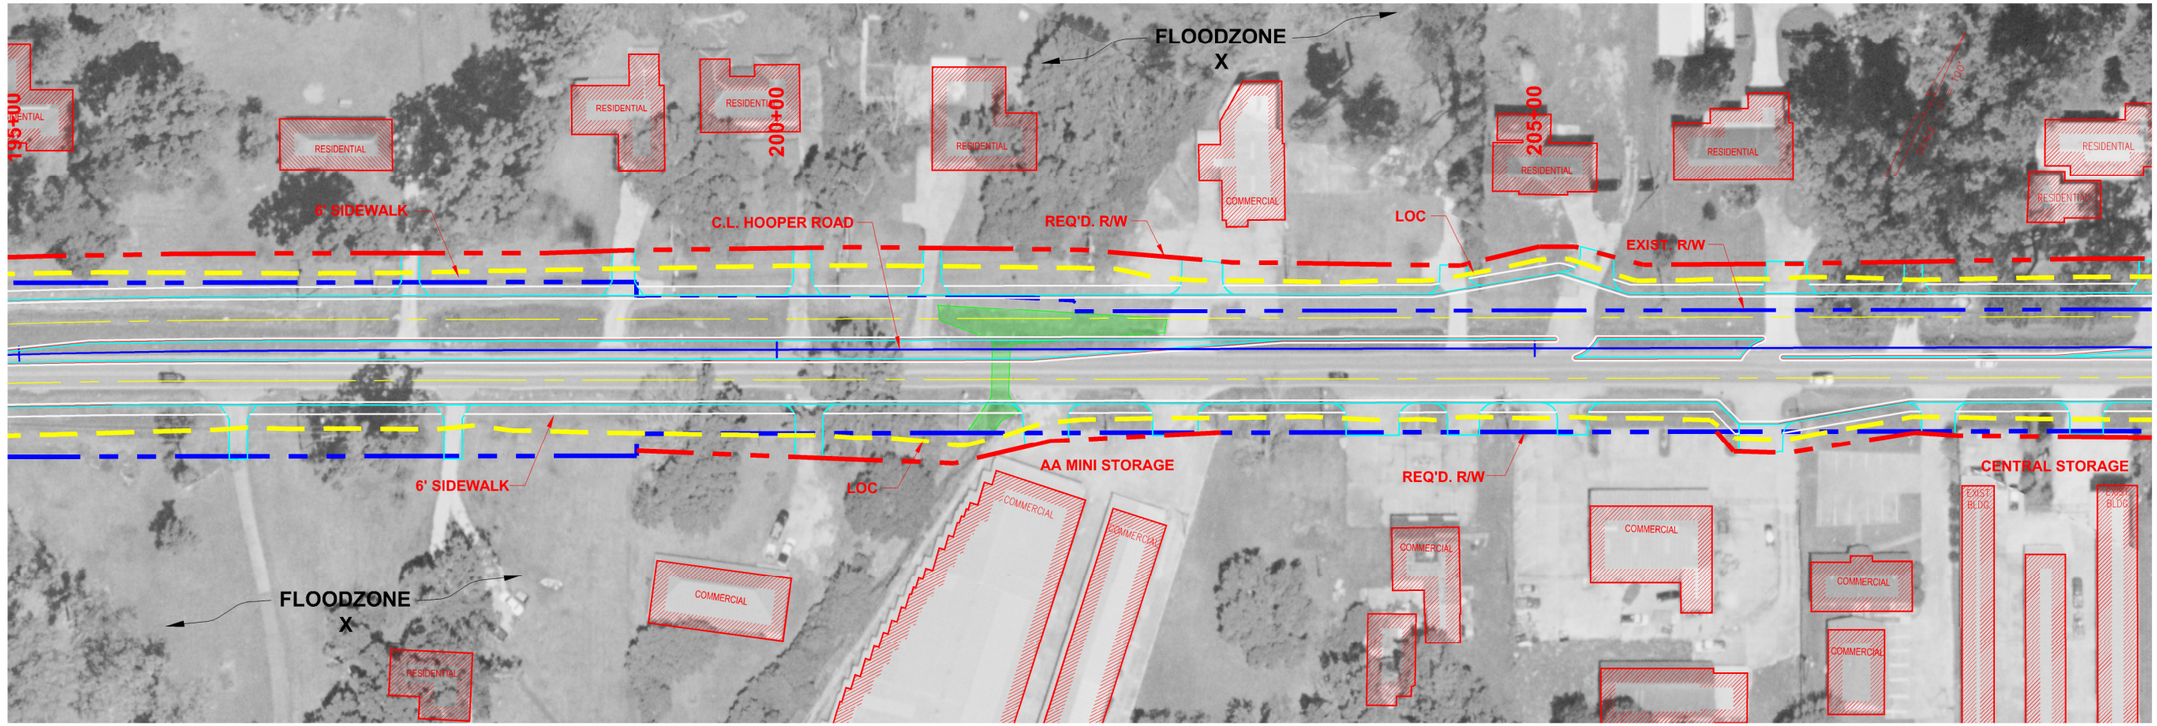

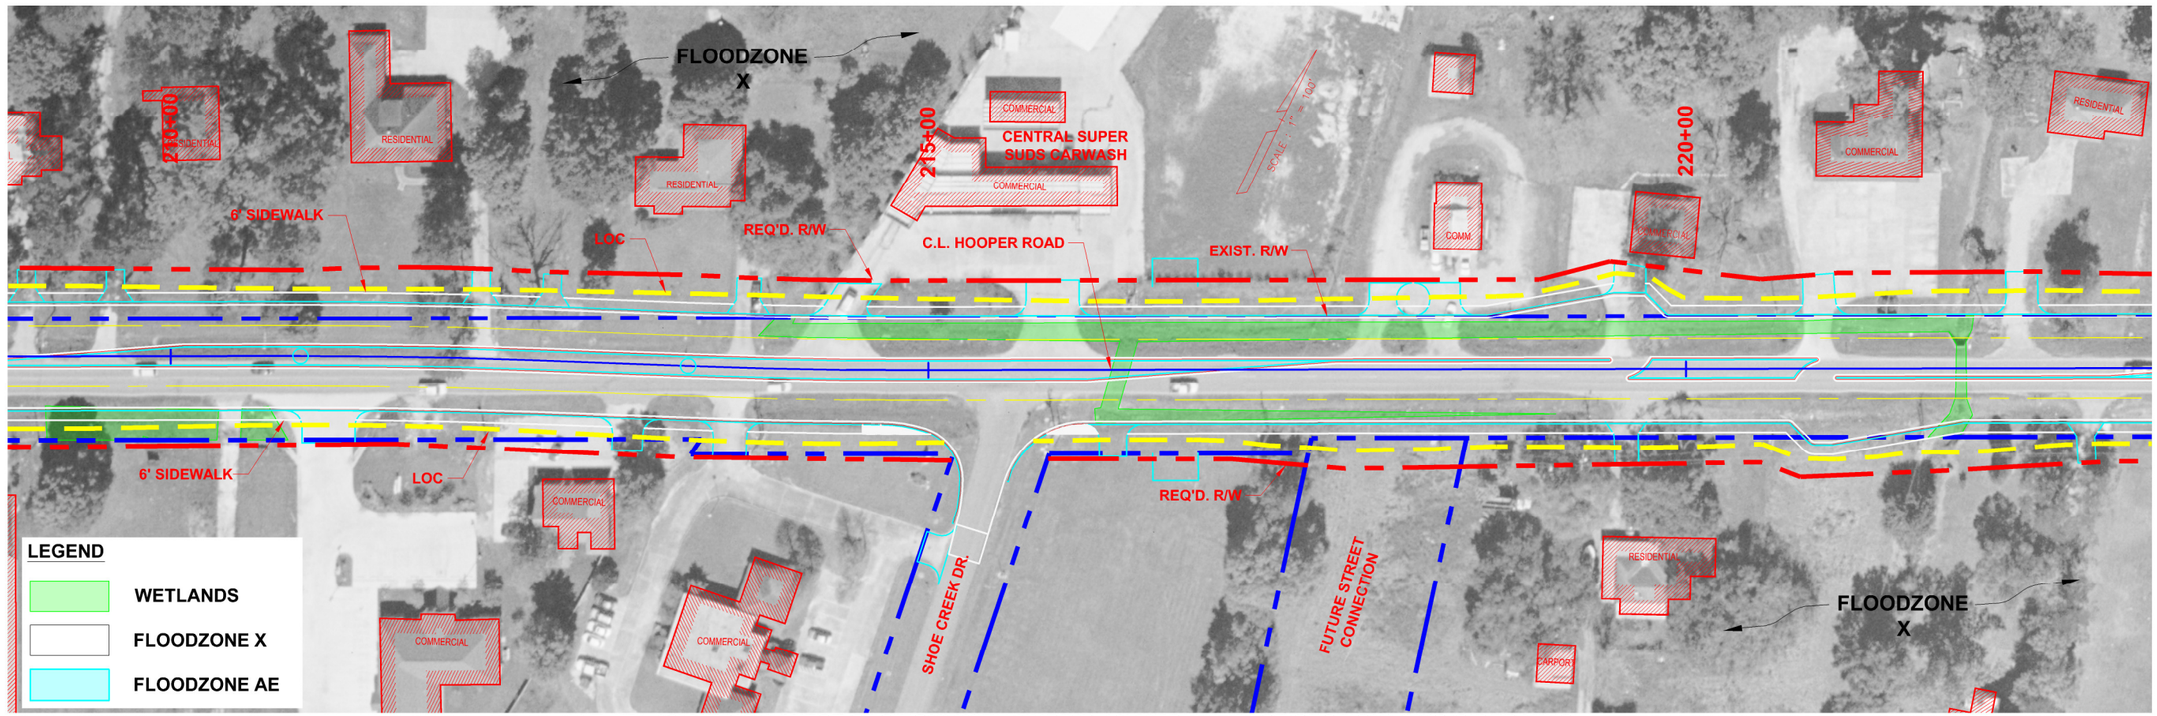

ALT. E - 16' MEDIAN (WEST SECTION) WITH HYBRID 16' MEDIAN (EAST SECTION) (W/O SIDEPATHS)
EXHIBIT I - 8.5

SHEET NUMBER I.47

PARISH: EAST BATON ROUGE
CITY PROJECT: 12-CS-HC-0017
STATE PROJECT: H.002316/H.002317

DESIGNED
CHECKED
DETAILED
CHECKED
DATE SHEET: JULY 2015
BY

REVISION DESCRIPTION | DATE | NO.

LA 408

HOOPER ROAD (LA 408)
(BLACKWATER ROAD - SULLIVAN ROAD)

ALT. E – 16' CENTER ALIGNMENT

SIGMA CONSULTING GROUP, INC.

F:\02020\01204020180\Roadway Plans\Alt E_16' Center.dwg [Layout1] Jul 08, 2015 - 3:15pm

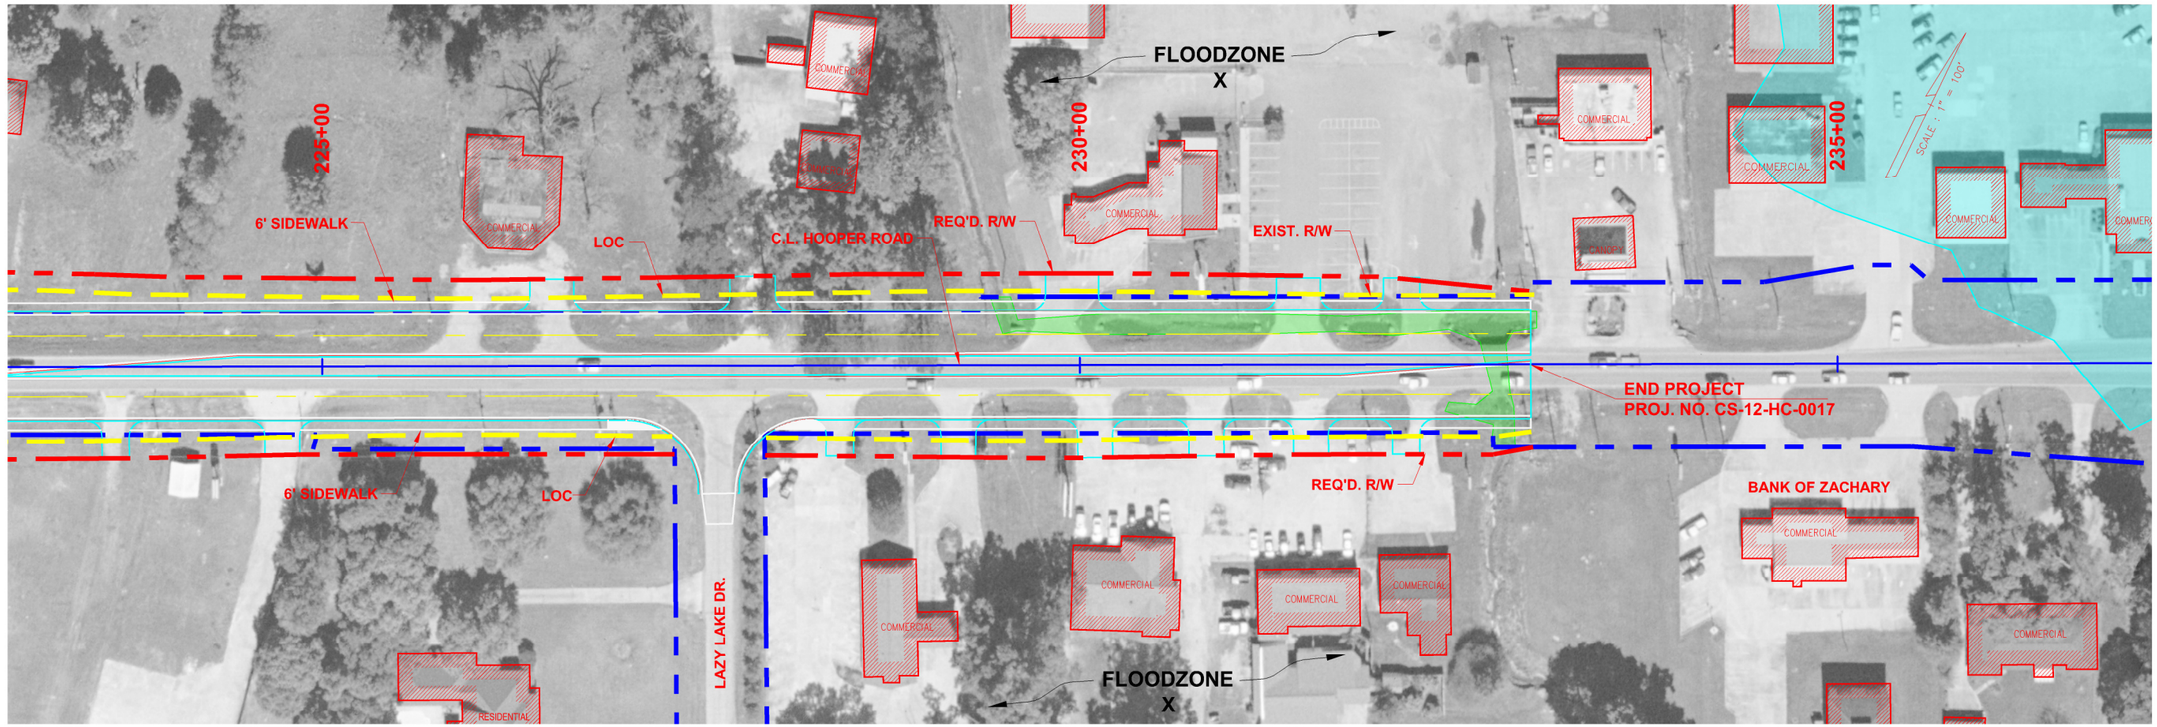

LEGEND

- WETLANDS
- FLOODZONE X
- FLOODZONE AE

ALT. E - 16' MEDIAN (WEST SECTION) WITH HYBRID 16' MEDIAN (EAST SECTION) (W/O SIDEPATHS)
EXHIBIT I - 8.6

SHEET NUMBER I.48

PARISH	CITY PROJECT	STATE PROJECT
EAST BATON ROUGE	12-CS-HC-0017	H.002316/H.002317

DESIGNED	DETAILED	DATE	SHEET
CHECKED	CHECKED	JULY 2015	

NO.	REVISION DESCRIPTION	BY	DATE

LA 408

HOOPER ROAD (LA 408)
(BLACKWATER ROAD - SULLIVAN ROAD)

ALT. E – 16' CENTER ALIGNMENT

SIGMA CONSULTING GROUP, INC.

F:\02020\12\04\02\01\800\Roadway Plans\Alt E_16' Center.dwg [Layout1] Jul 08, 2015 - 3:15pm