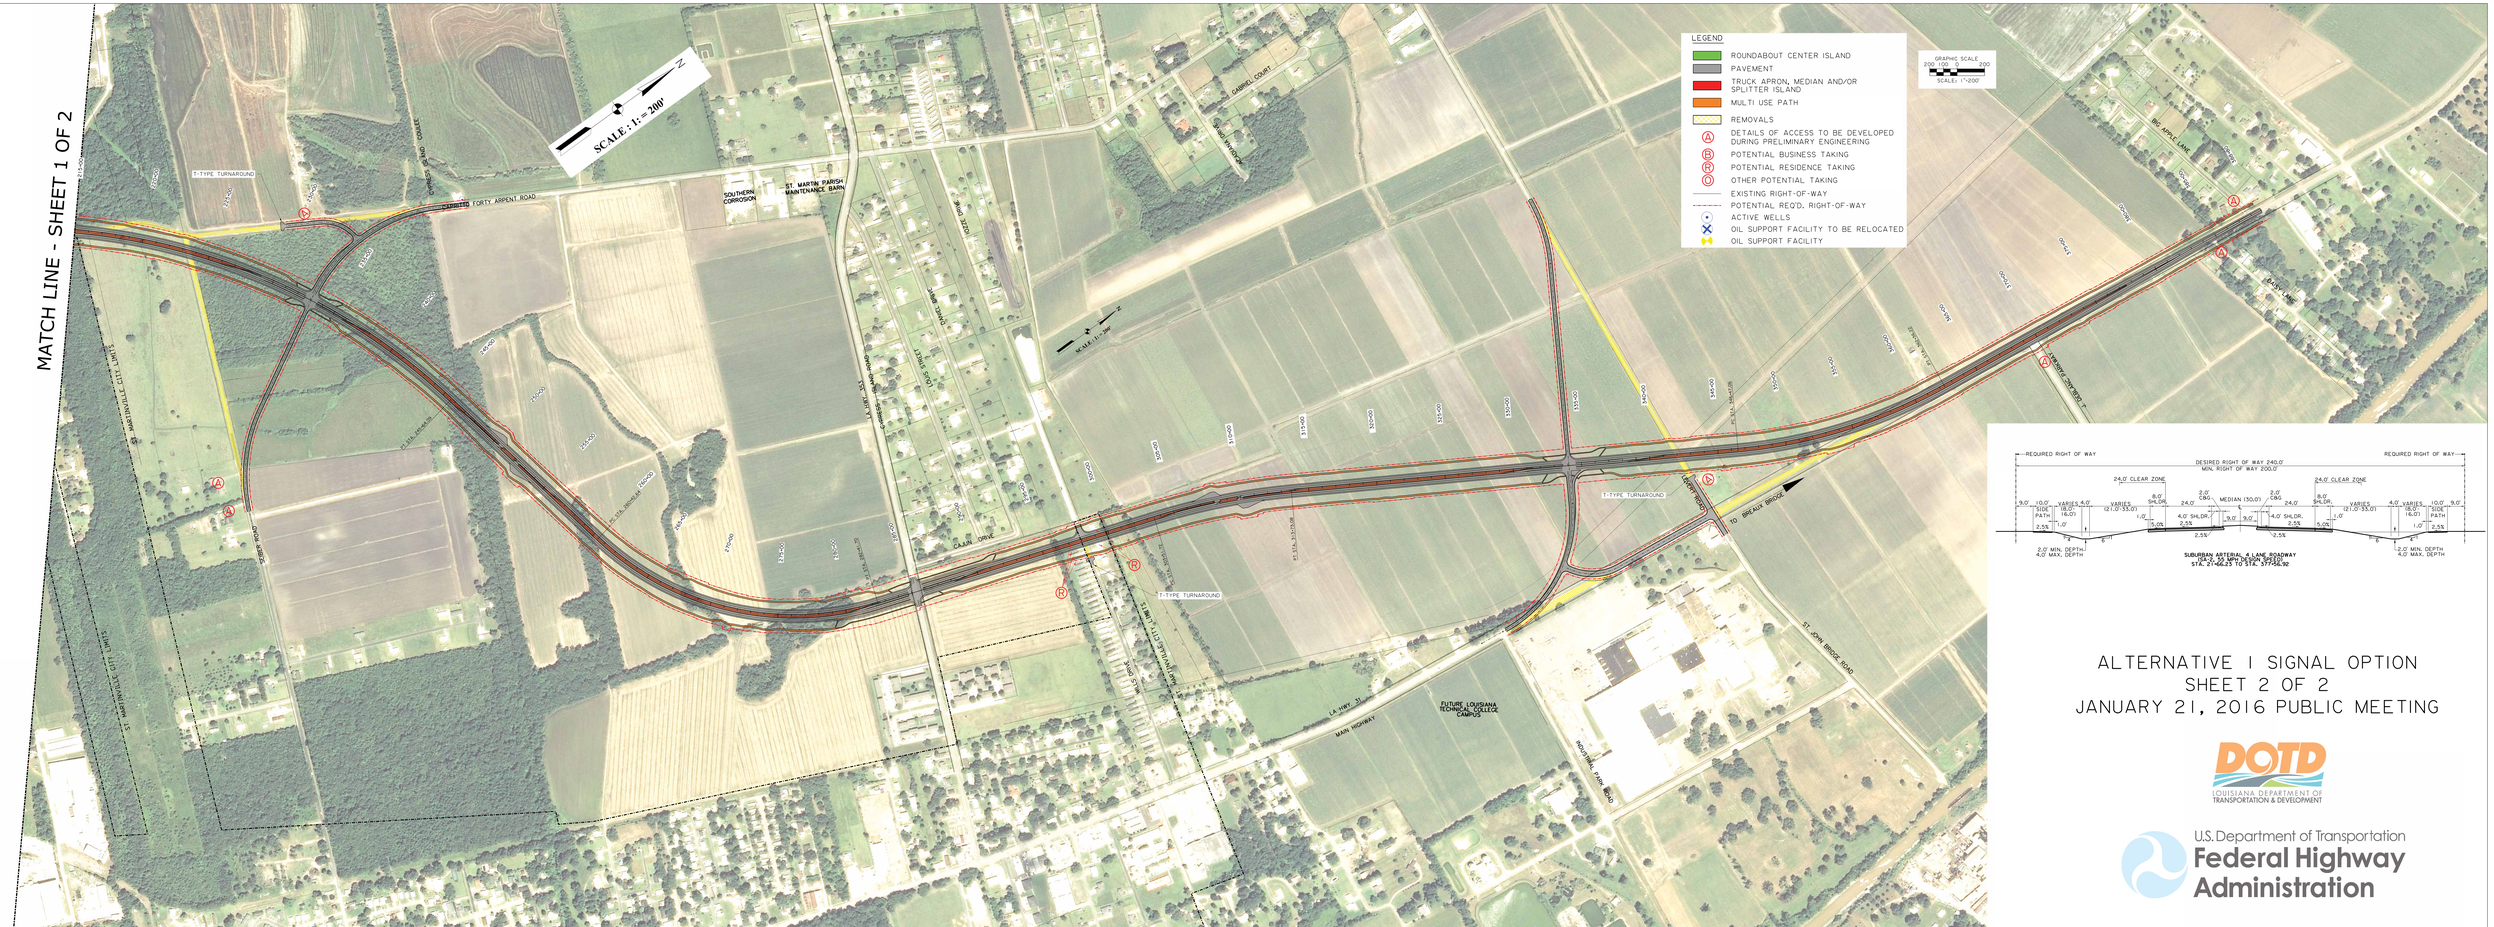
MATCH LINE - SHEET 1 OF 2
SCALE: 1" = 200'
LEGEND
ROUNDABOUT CENTER ISLAND
PAVEMENT
TRUCK APRON, MEDIAN AND/OR SPLITTER ISLAND
MULTI USE PATH
REMOVALS
DETAILS OF ACCESS TO BE DEVELOPED DURING PRELIMINARY ENGINEERING
POTENTIAL BUSINESS TAKING
POTENTIAL RESIDENCE TAKING
OTHER POTENTIAL TAKING
EXISTING RIGHT-OF-WAY
POTENTIAL REQ'D. RIGHT-OF-WAY
ACTIVE WELLS
OIL SUPPORT FACILITY TO BE RELOCATED
OIL SUPPORT FACILITY
GRAPHIC SCALE
SCALE: 1"=200'
T-TYPE TURNAROUND
ST. MARTIN PARISH MAINTENANCE BARN
SOUTHERN CORROSION
GABRIEL COURT
BIG APPLE LANE
ACCESS ONLY TO F
ACCESS ONLY
ACCESS TO
ACCESS
ACCESS TO F
ACCESS TO F.
ACCESS TO F.
ACCESS TO F.