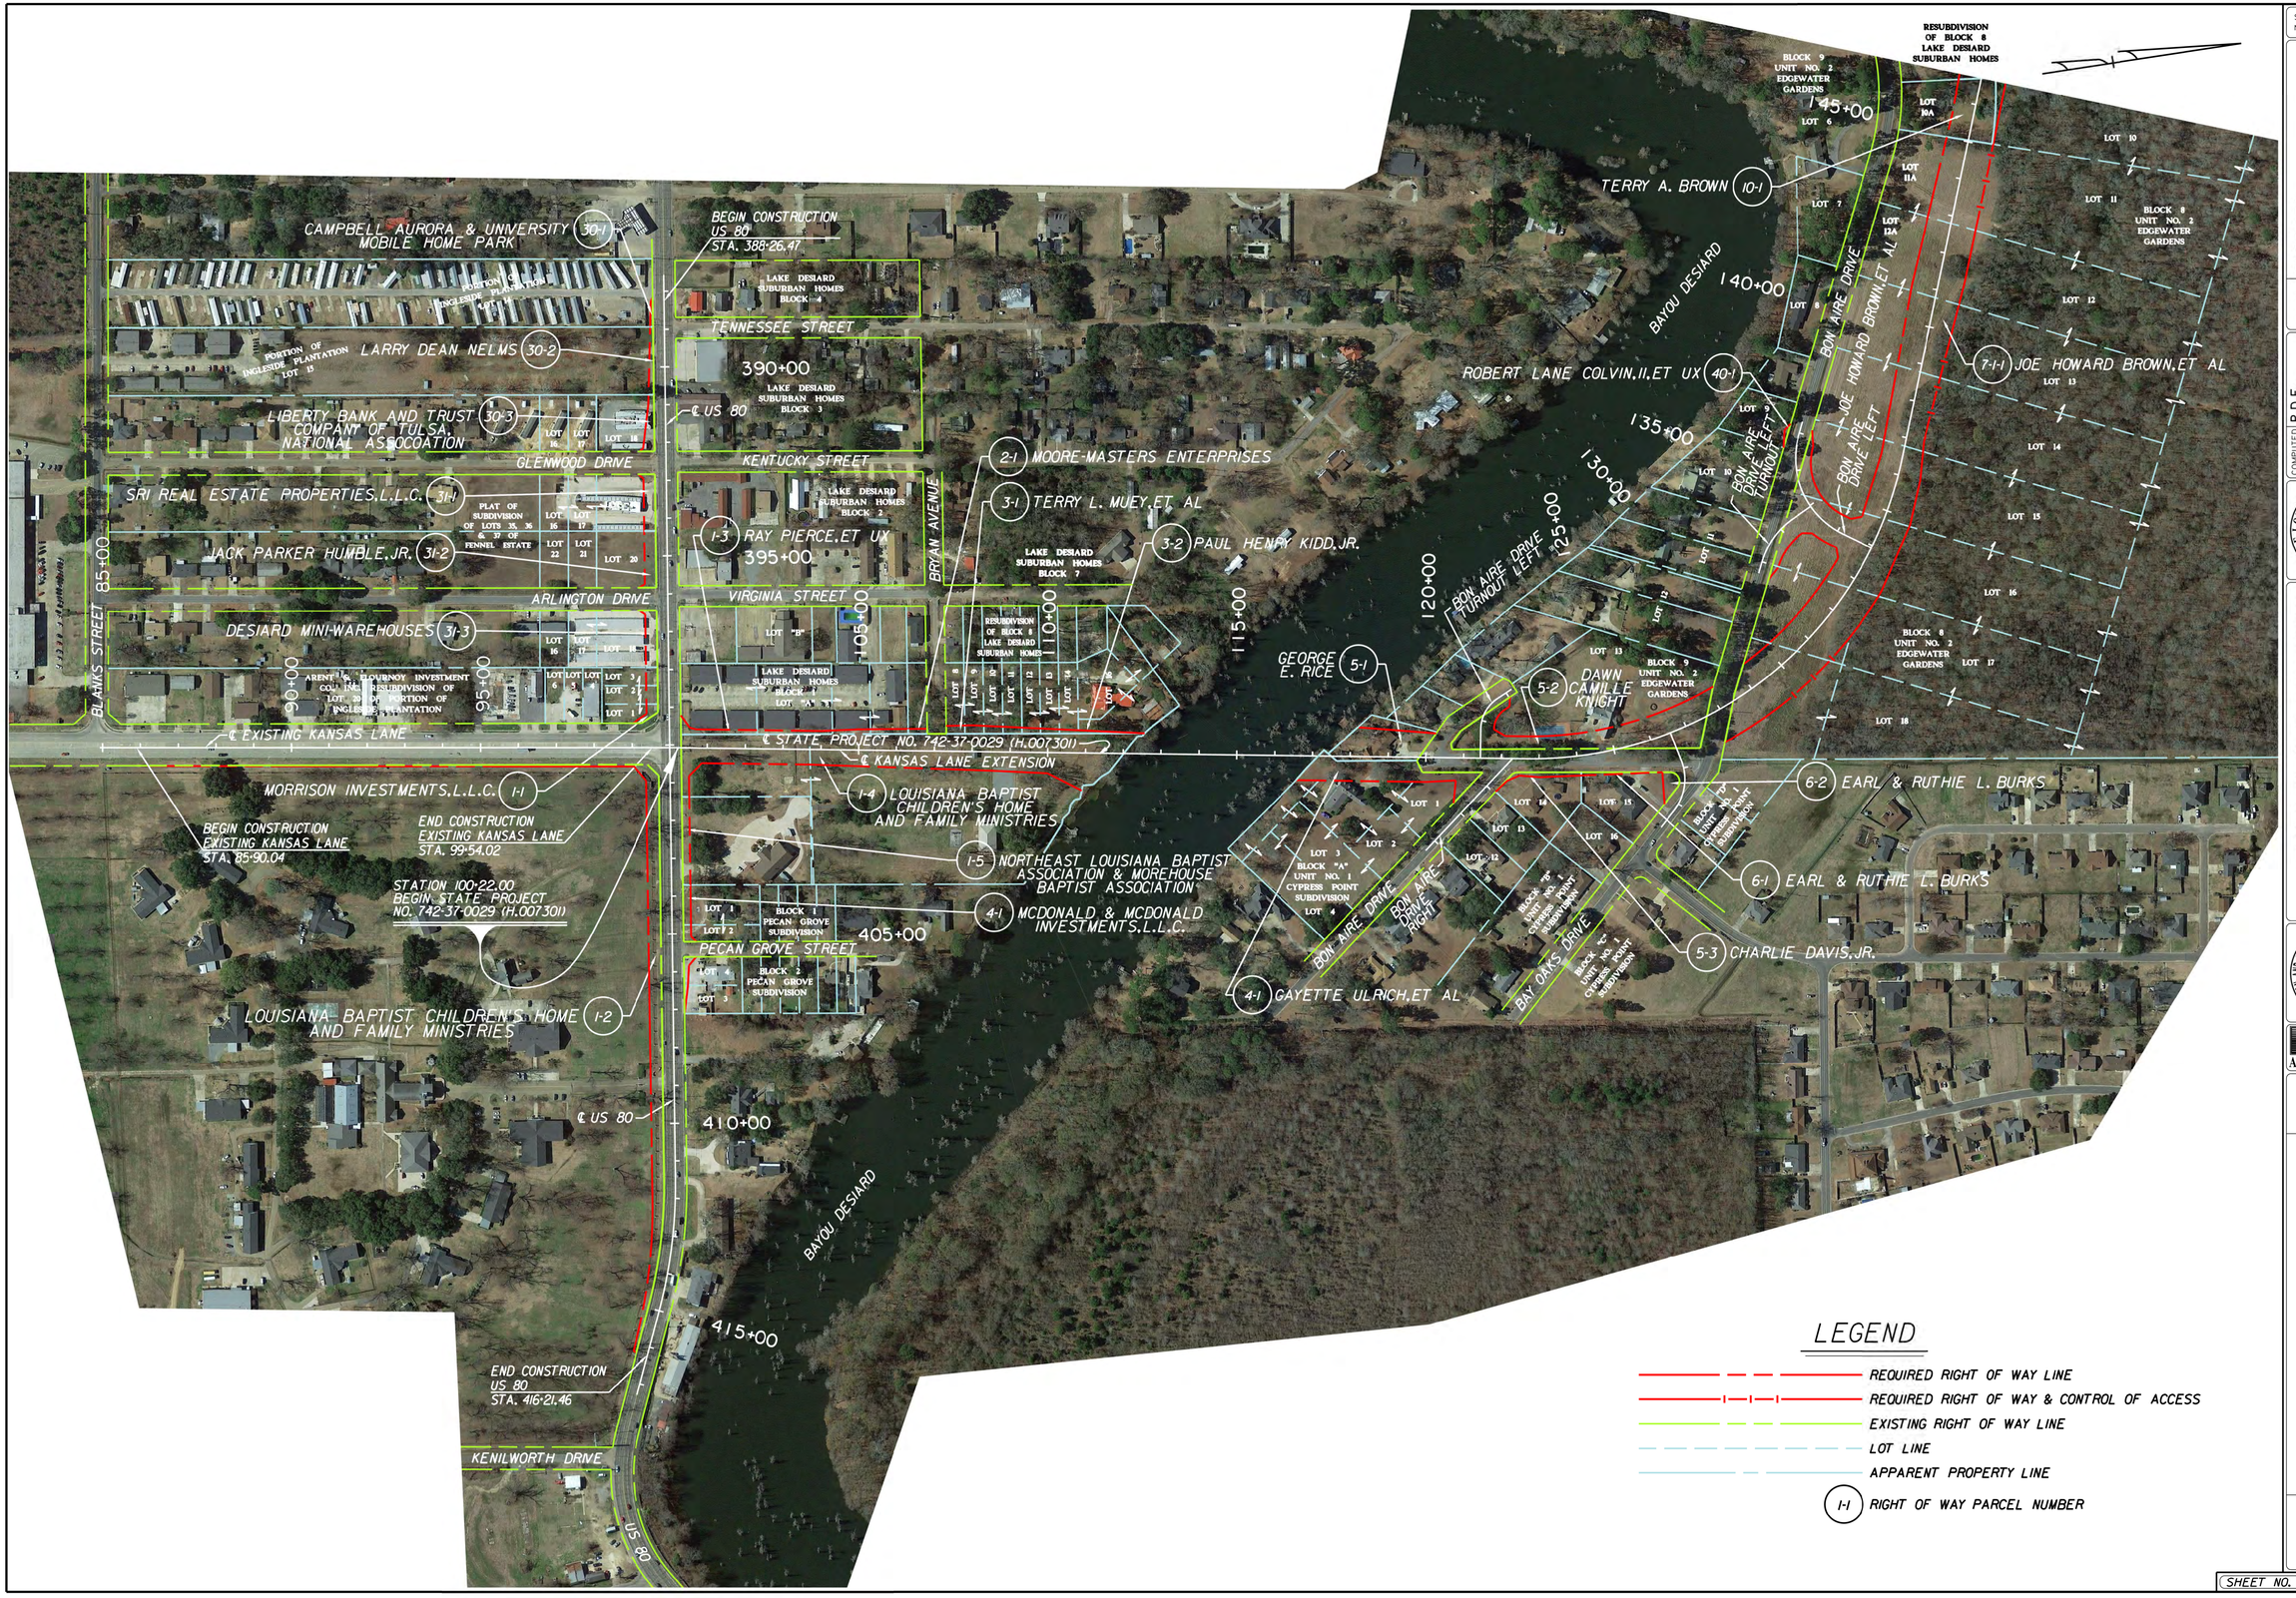
CAMPBELL AURORA & UNIVERSITY MOBILE HOME PARK 30-1
PORTION OF INGLESIDE PLANTATION LOT 15
LARRY DEAN NELMS 30-2
LIBERTY BANK AND TRUST COMPANY OF TULSA, NATIONAL ASSOCOATION 30-3
GLENWOOD DRIVE
SRI REAL ESTATE PROPERTIES,L.L.C. 31-1
PLAT OF SUBDIVISION OF LOTS 35, 36 & 37 OF FENNEL ESTATE
JACK PARKER HUMBLE,JR. 31-2
ARLINGTON DRIVE
DESIARD MINI-WAREHOUSES 31-3
ARENT S. FLOURNOY INVESTMENT CO., INC. RESUBDIVISION OF LOT 20 OF PORTION OF INGLESIDE PLANTATION
BLANKS STREET
85+00
90+00
95+00
℄ EXISTING KANSAS LANE
MORRISON INVESTMENTS,L.L.C. 1-1
BEGIN CONSTRUCTION EXISTING KANSAS LANE STA. 85+90.04
END CONSTRUCTION EXISTING KANSAS LANE STA. 99+54.02
STATION 100+22.00 BEGIN STATE PROJECT NO. 742-37-0029 (H.007301)
LOUISIANA BAPTIST CHILDREN'S HOME AND FAMILY MINISTRIES 1-2
℄ US 80
END CONSTRUCTION US 80 STA. 416+21.46
KENILWORTH DRIVE
US 80
BEGIN CONSTRUCTION US 80 STA. 388+26.47
LAKE DESIARD SUBURBAN HOMES BLOCK 4
TENNESSEE STREET
390+00
LAKE DESIARD SUBURBAN HOMES BLOCK 3
℄ US 80
KENTUCKY STREET
LAKE DESIARD SUBURBAN HOMES BLOCK 2
1-3 RAY PIERCE,ET UX
395+00
BRYAN AVENUE
VIRGINIA STREET
LOT "B"
LAKE DESIARD SUBURBAN HOMES BLOCK "A"
105+00
LAKE DESIARD SUBURBAN HOMES BLOCK 7
2-1 MOORE-MASTERS ENTERPRISES
3-1 TERRY L. MUEY,ET AL
3-2 PAUL HENRY KIDD,JR.
110+00
RESUBDIVISION OF BLOCK 8 LAKE DESIARD SUBURBAN HOMES
115+00
GEORGE E. RICE 5-1
℄ STATE PROJECT NO. 742-37-0029 (H.007301)
℄ KANSAS LANE EXTENSION
1-4 LOUISIANA BAPTIST CHILDREN'S HOME AND FAMILY MINISTRIES
1-5 NORTHEAST LOUISIANA BAPTIST ASSOCIATION & MOREHOUSE BAPTIST ASSOCIATION
4-1 MCDONALD & MCDONALD INVESTMENTS,L.L.C.
LOT 1
LOT 2
BLOCK 1 PECAN GROVE SUBDIVISION
405+00
PECAN GROVE STREET
LOT 4
LOT 3
BLOCK 3 PECAN GROVE SUBDIVISION
410+00
BAYOU DESIARD
415+00
120+00
BON AIRE DRIVE TURNOUT LEFT
125+00
BON AIRE DRIVE
LOT 3 BLOCK "A" UNIT NO. 1 CYPRESS POINT SUBDIVISION
LOT 4
LOT 1
LOT 2
BON AIRE DRIVE TURNOUT RIGHT
BLOCK 2F UNIT NO. 1 CYPRESS POINT SUBDIVISION
BLOCK 1C UNIT NO. 1 CYPRESS POINT SUBDIVISION
BAY OAKS DRIVE
4-1 GAYETTE ULRICH,ET AL
5-2 DAWN CAMILLE KNIGHT
5-3 CHARLIE DAVIS,JR.
6-2 EARL & RUTHIE L. BURKS
6-1 EARL & RUTHIE L. BURKS
RESUBDIVISION OF BLOCK 8 LAKE DESIARD SUBURBAN HOMES
BLOCK 9 UNIT NO. 2 EDGEWATER GARDENS
145+00
LOT 6
LOT 10A
TERRY A. BROWN 10-1
LOT 11A
LOT 7
LOT 12A
BAYOU DESIARD
140+00
LOT 8
BON AIRE DRIVE
JOE HOWARD BROWN,ET AL DRIVE
ROBERT LANE COLVIN,II,ET UX 40-1
LOT 9
135+00
LOT 10
BON AIRE DRIVE TURNOUT LEFT
130+00
BON AIRE DRIVE TURNOUT RIGHT
7-1-1 JOE HOWARD BROWN,ET AL
LOT 10
LOT 11
BLOCK 8 UNIT NO. 2 EDGEWATER GARDENS
LOT 12
LOT 13
LOT 14
LOT 15
LOT 16
LOT 17
LOT 18
BLOCK 8 UNIT NO. 2 EDGEWATER GARDENS
BLOCK 9 UNIT NO. 2 EDGEWATER GARDENS
LOT 13
LOT 14
LOT 15
LOT 16
LOT 12
LOT 1
LOT 2
LOT 3
LOT 4
LOT 5
LOT 6
LOT 7
LOT 8
LOT 9
LOT 10
LOT 11
LOT 12
LOT 13
LOT 14
LOT 15
LOT 16
LOT 17
LOT 18
LOT 19
LOT 20
LOT

LEGEND

- REQUIRED RIGHT OF WAY LINE
- REQUIRED RIGHT OF WAY & CONTROL OF ACCESS
- EXISTING RIGHT OF WAY LINE
- LOT LINE
- APPARENT PROPERTY LINE
- (1-1) RIGHT OF WAY PARCEL NUMBER

STATE PROJECT NO. 742-37-0029 (H.007301)
KANSAS LANE EXTENSION
US 80 TO US 165
OUACHITA PARISH
KANSAS LANE

PARISH	CONTROL SECTION	STATE PROJECT
OUACHITA		742-37-0016 (H.007289)

COMPUTED CHECKED	DETAILED CHECKED	DATE SCALE
P.D.F. K.E.C.	B.C.R. P.D.F.	07/23/2015 1" = 200'

SHEET NUMBER 2

LAZENBY & ASSOCIATES, INC.

BY | REVISION DESCRIPTION | DATE

SHEET NO. 2 of 3

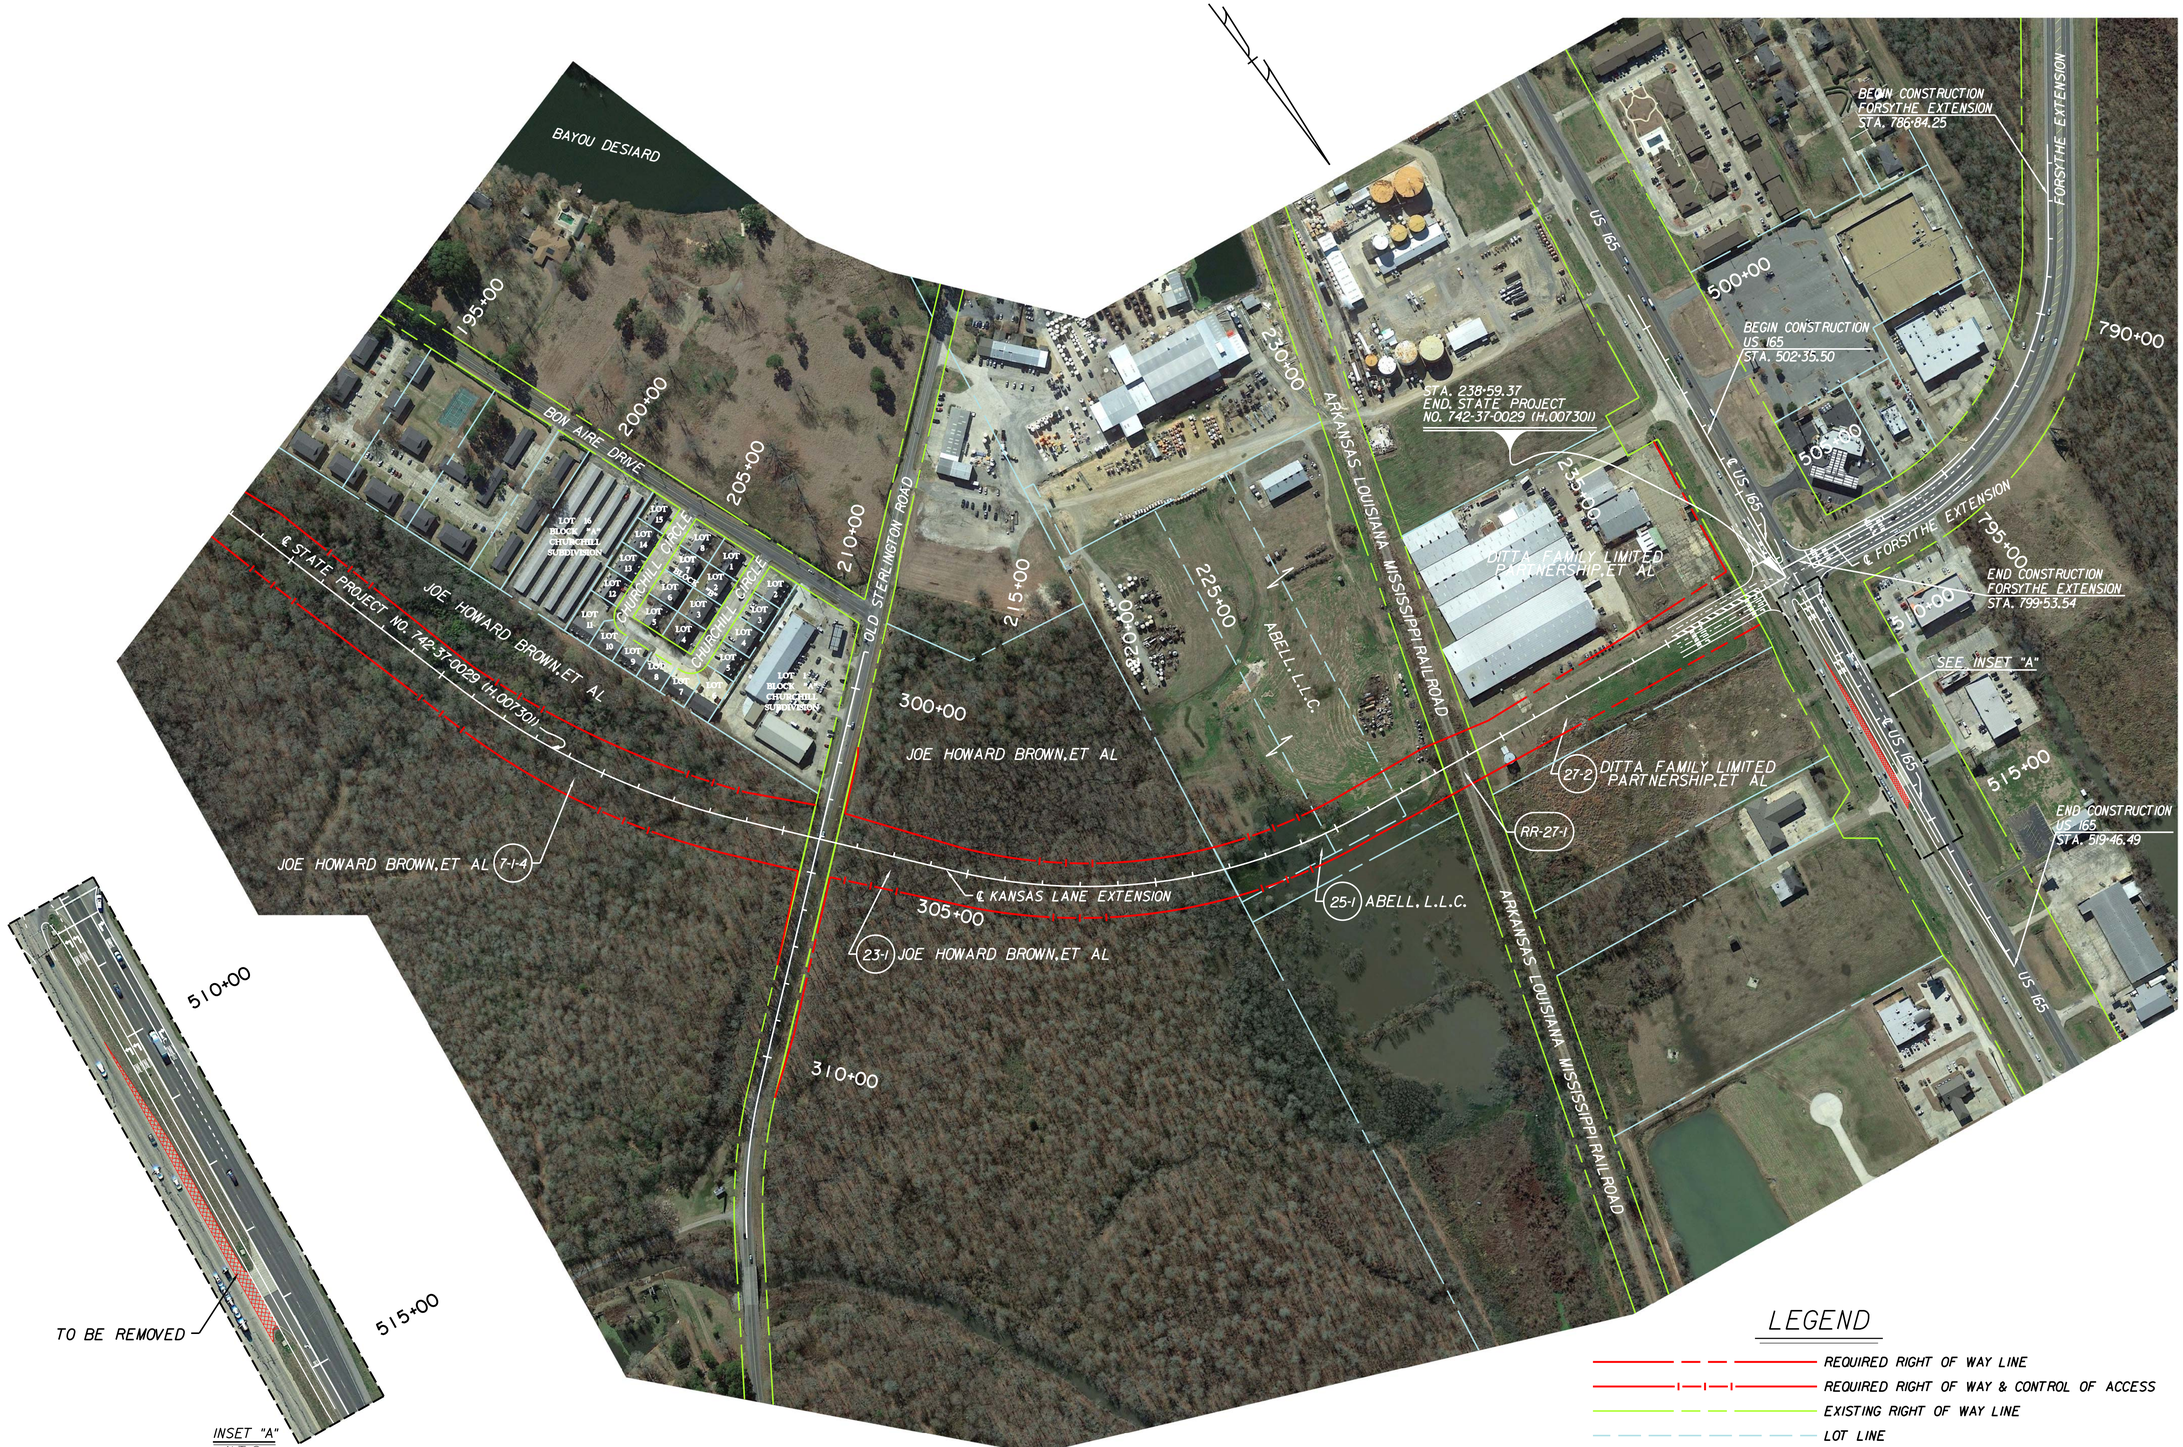

LEGEND

- REQUIRED RIGHT OF WAY LINE
- REQUIRED RIGHT OF WAY & CONTROL OF ACCESS
- EXISTING RIGHT OF WAY LINE
- LOT LINE
- APPARENT PROPERTY LINE
- (1-1) RIGHT OF WAY PARCEL NUMBER

STATE PROJECT NO. 742-37-0029 (H.007301)
KANSAS LANE EXTENSION
US 80 TO US 165
OUACHITA PARISH
KANSAS LANE

SHEET NUMBER	3
PARISH	OUACHITA
CONTROL SECTION	
STATE PROJECT	742-37-0016 (H.007289)
COMPUTED P.D.F. CHECKED K.E.C.	
DETAILED B.C.R. CHECKED P.D.F.	
DATE 07/23/2015 SCALE 1" = 200'	

LAZENBY & ASSOCIATES, INC.

BY | REVISION DESCRIPTION | DATE

SHEET NO. 3 of 3