LEGEND

PGL	PROFILE GRADE LINE
C/L PROPOSED ROADWAY	
PROPOSED BRIDGE STRUCTURE	
PROPOSED ROADWAY, S.W. OR SHLDR./BIKE PATH	
PROPOSED REQ'D. R/W	
APPARENT EXIST. R/W	
MATCHLINE	
EXISTING SIGNALIZED INTERSECTION	

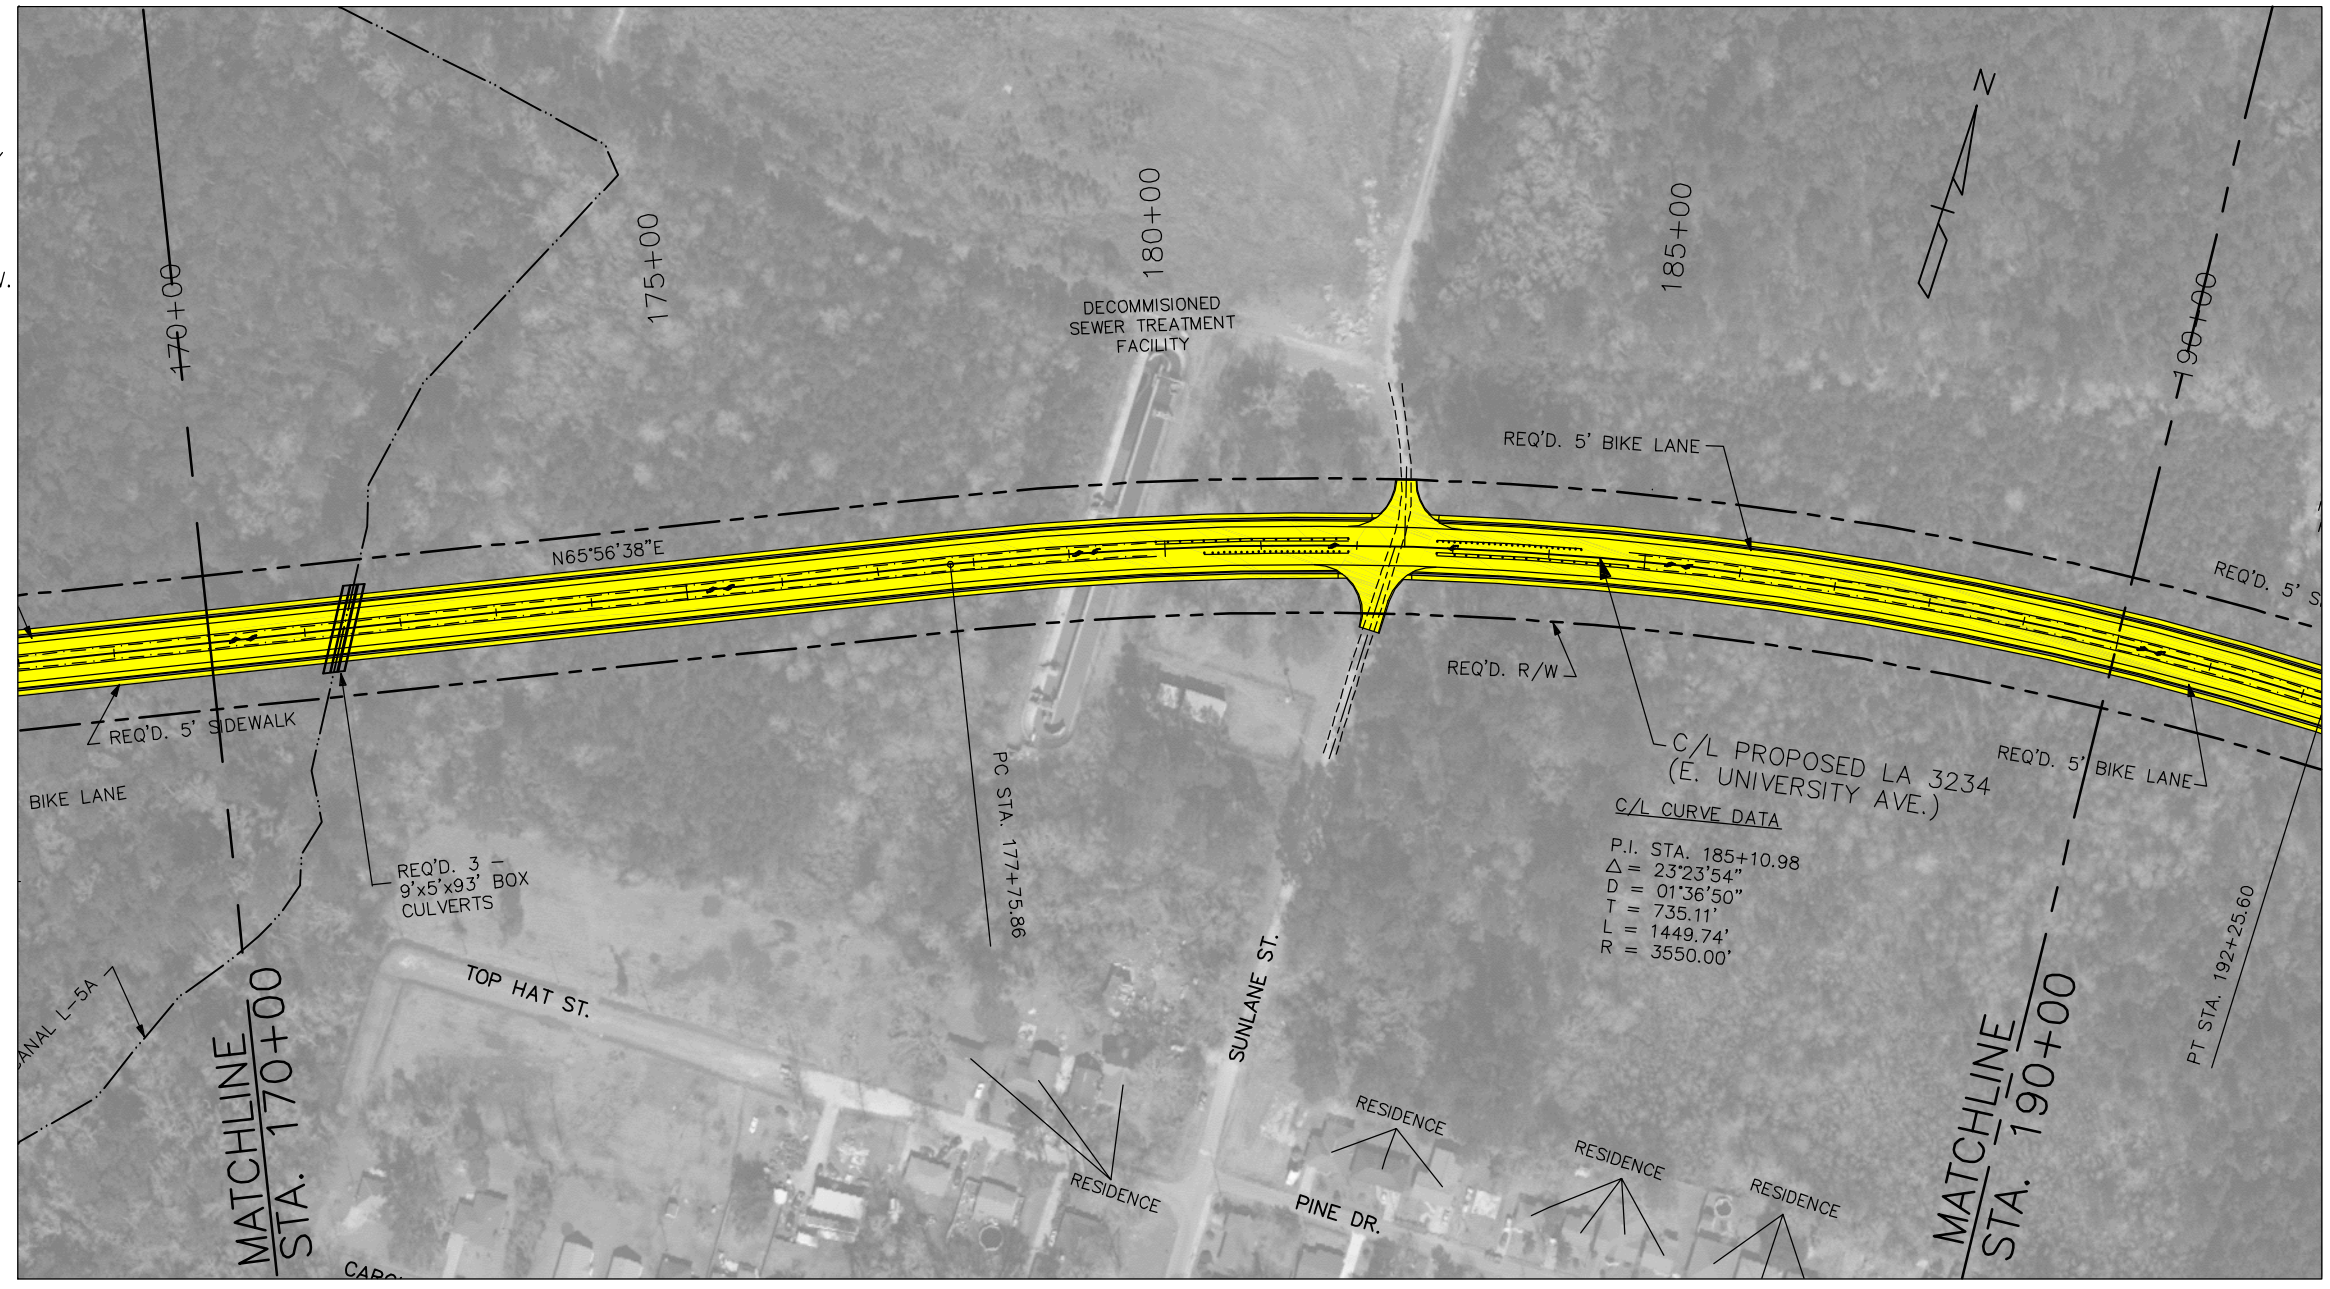

200 100 0 200 400

SCALE IN FEET

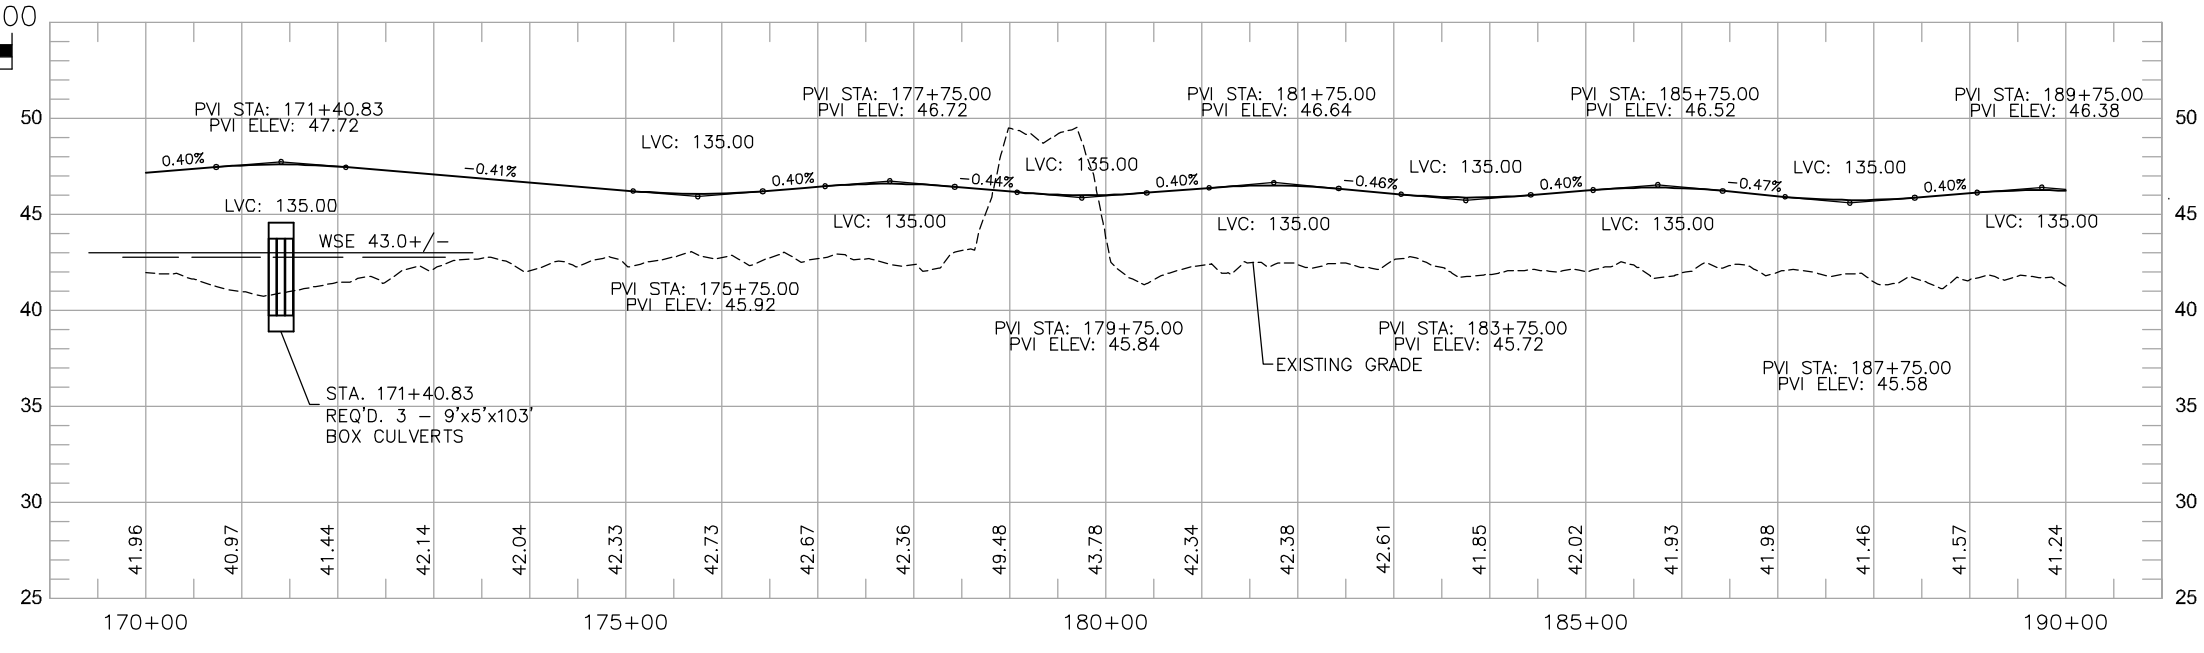

SHEET NUMBER	ALT. A-2		
PARISH	TANGIPAHOA		
CONTROL SECTIONS	H008915		
STATE PROJECT	H.008915.2		
DESIGNED CHECKED	JES DGV		
DETAILED CHECKED	DGV JES		
SERIES NUMBER	2 OF 9		

NO.	DATE	REVISION OR CHANGE ORDER DESCRIPTION	BY

STATE OF LOUISIANA DEPARTMENT OF TRANSPORTATION AND DEVELOPMENT

PLAN LAYOUT - ALTERNATE A

LA3234 EXT. (LA1065–AIRPORT)

M-Y ASSOCIATES, INC.