DOTD
LOUISIANA DEPARTMENT OF TRANSPORTATION & DEVELOPMENT

NY ASSOCIATES, INC.
ENGINEERS • ARCHITECTS • PLANNERS
PROGRAM & PROJECT MANAGERS

LA 378 WIDENING BETWEEN WESTLAKE AND MOSS BLUFF
FEASIBILITY STUDY – STAGE 0
CALCASIEU PARISH, LOUISIANA

STATE PROJECT No. H.009488.1 FEDERAL AID PROJECT No. H009488

INDEX - ALTERNATIVE "B" ALIGNMENT

SHEET
INDEX
2 OF 3

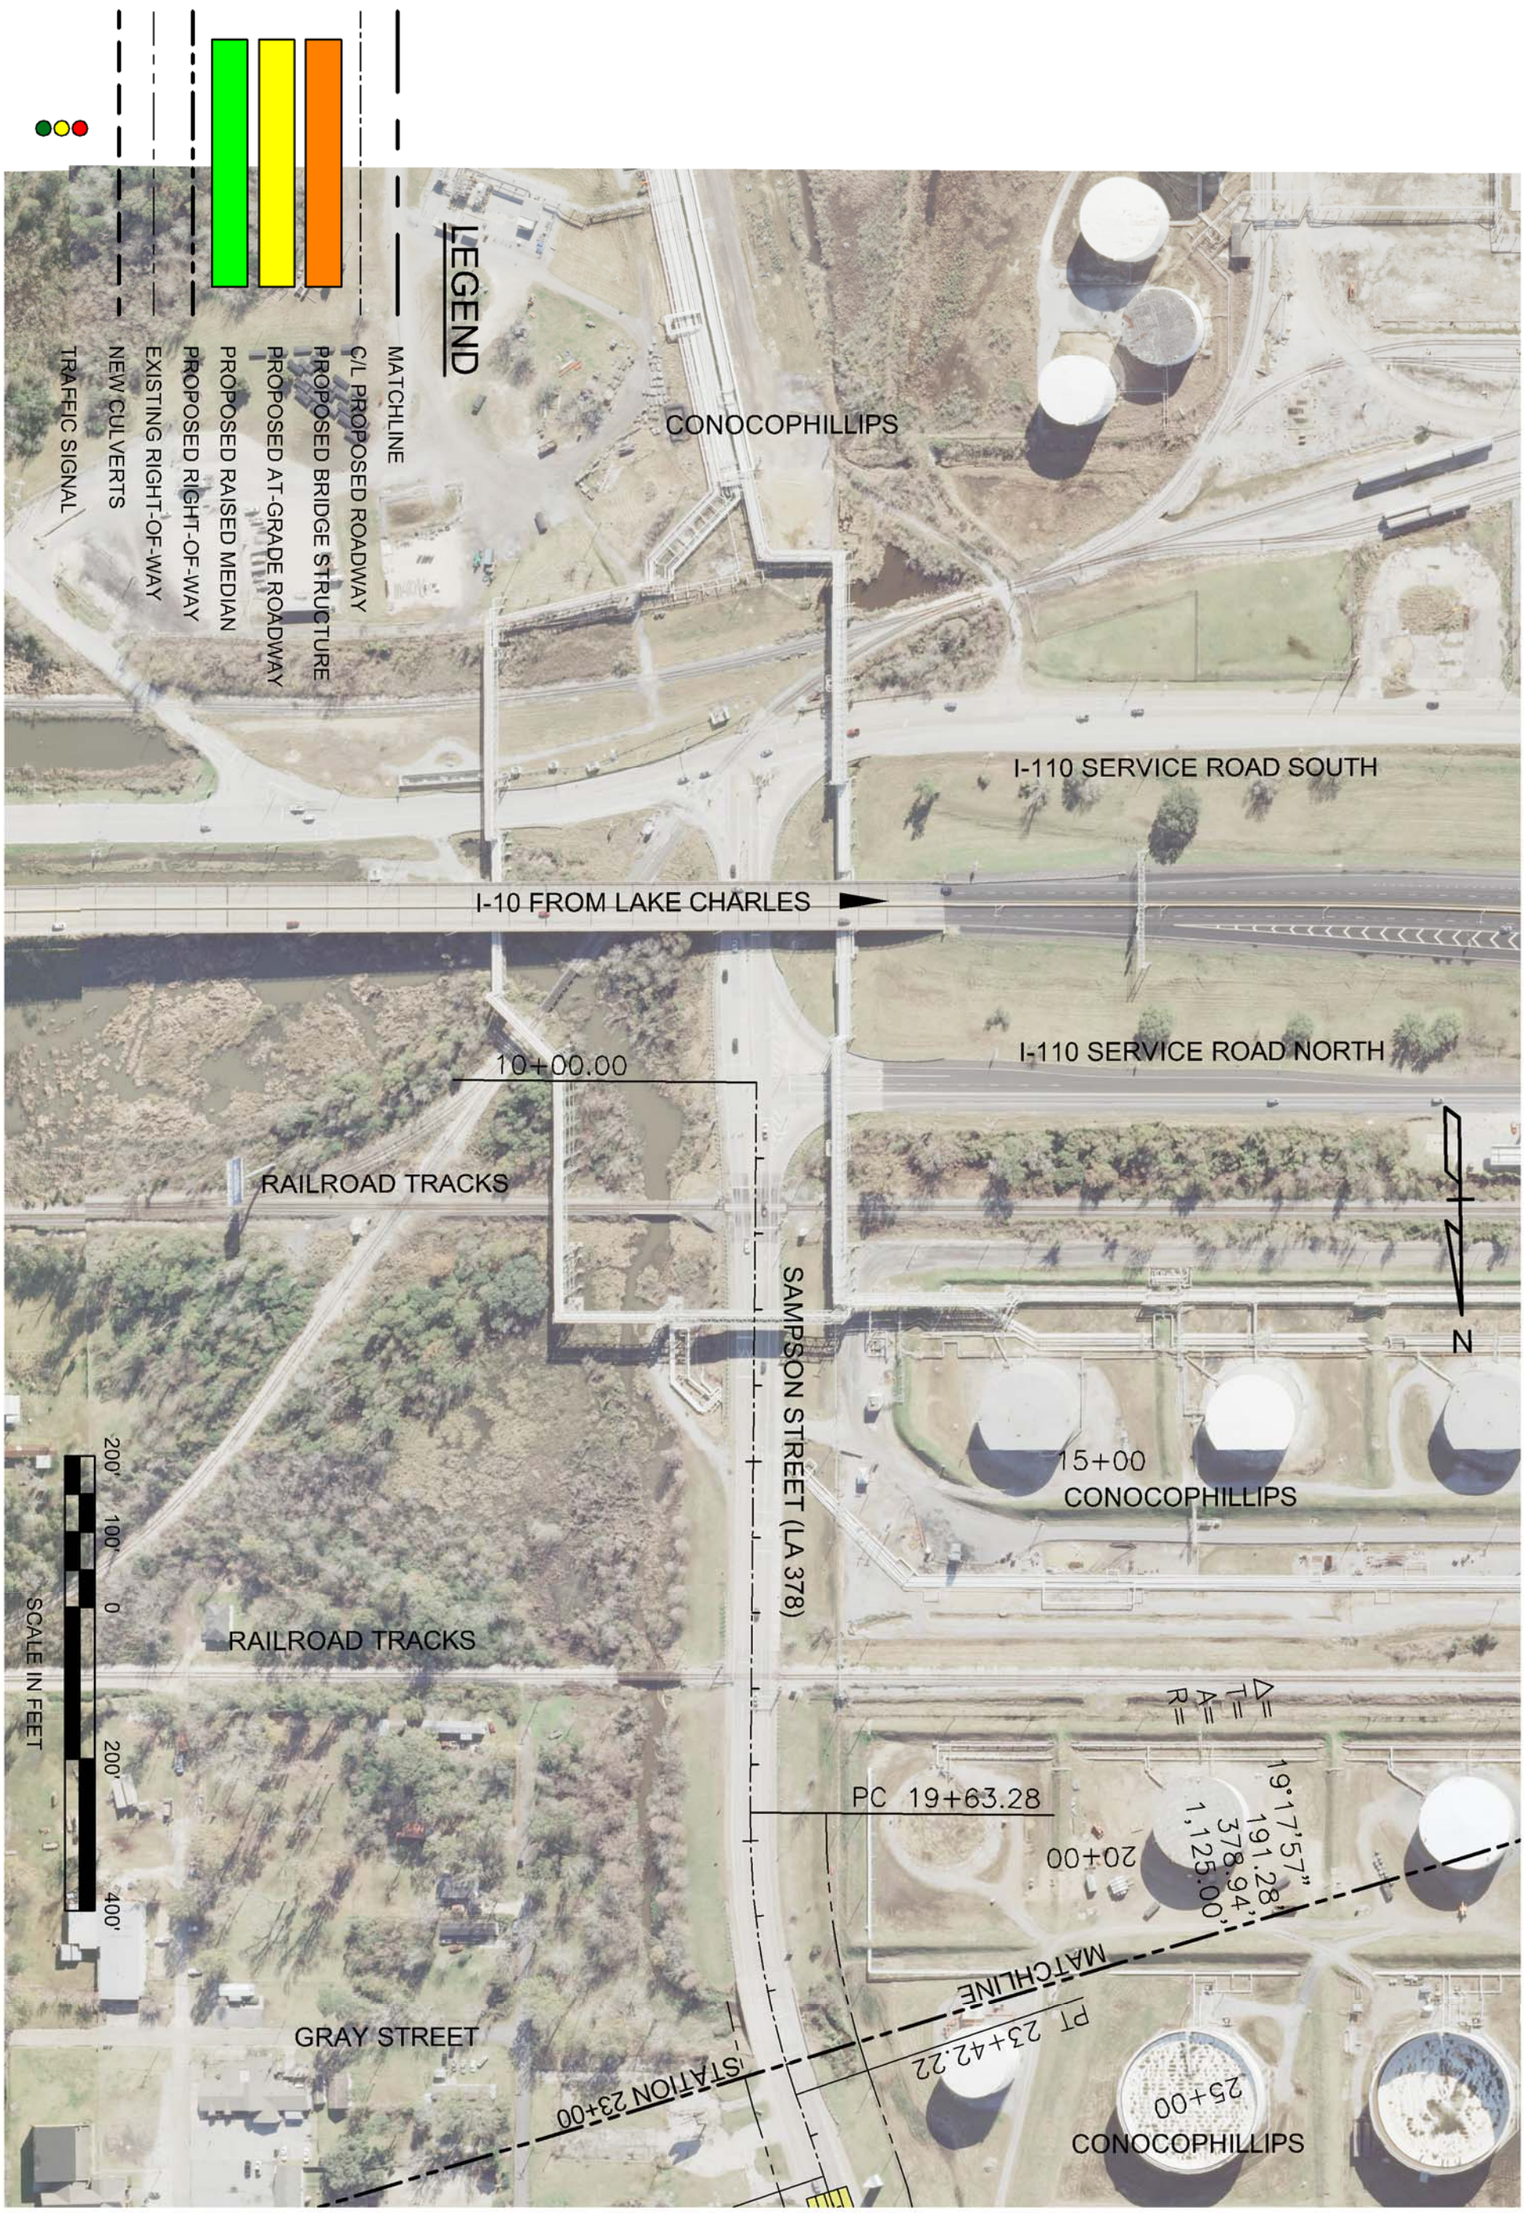

DOTD
LOUISIANA DEPARTMENT OF TRANSPORTATION & DEVELOPMENT

NY ASSOCIATES, INC.
ENGINEERS • ARCHITECTS • PLANNERS
PROGRAM & PROJECT MANAGERS

LA 378 WIDENING BETWEEN WESTLAKE AND MOSS BLUFF
FEASIBILITY STUDY – STAGE 0
CALCASIEU PARISH, LOUISIANA

STATE PROJECT No. H.009488.1 FEDERAL AID PROJECT No. H009488

PLAN LAYOUT – ALTERNATIVE "B" ALIGNMENT

SHEET
201

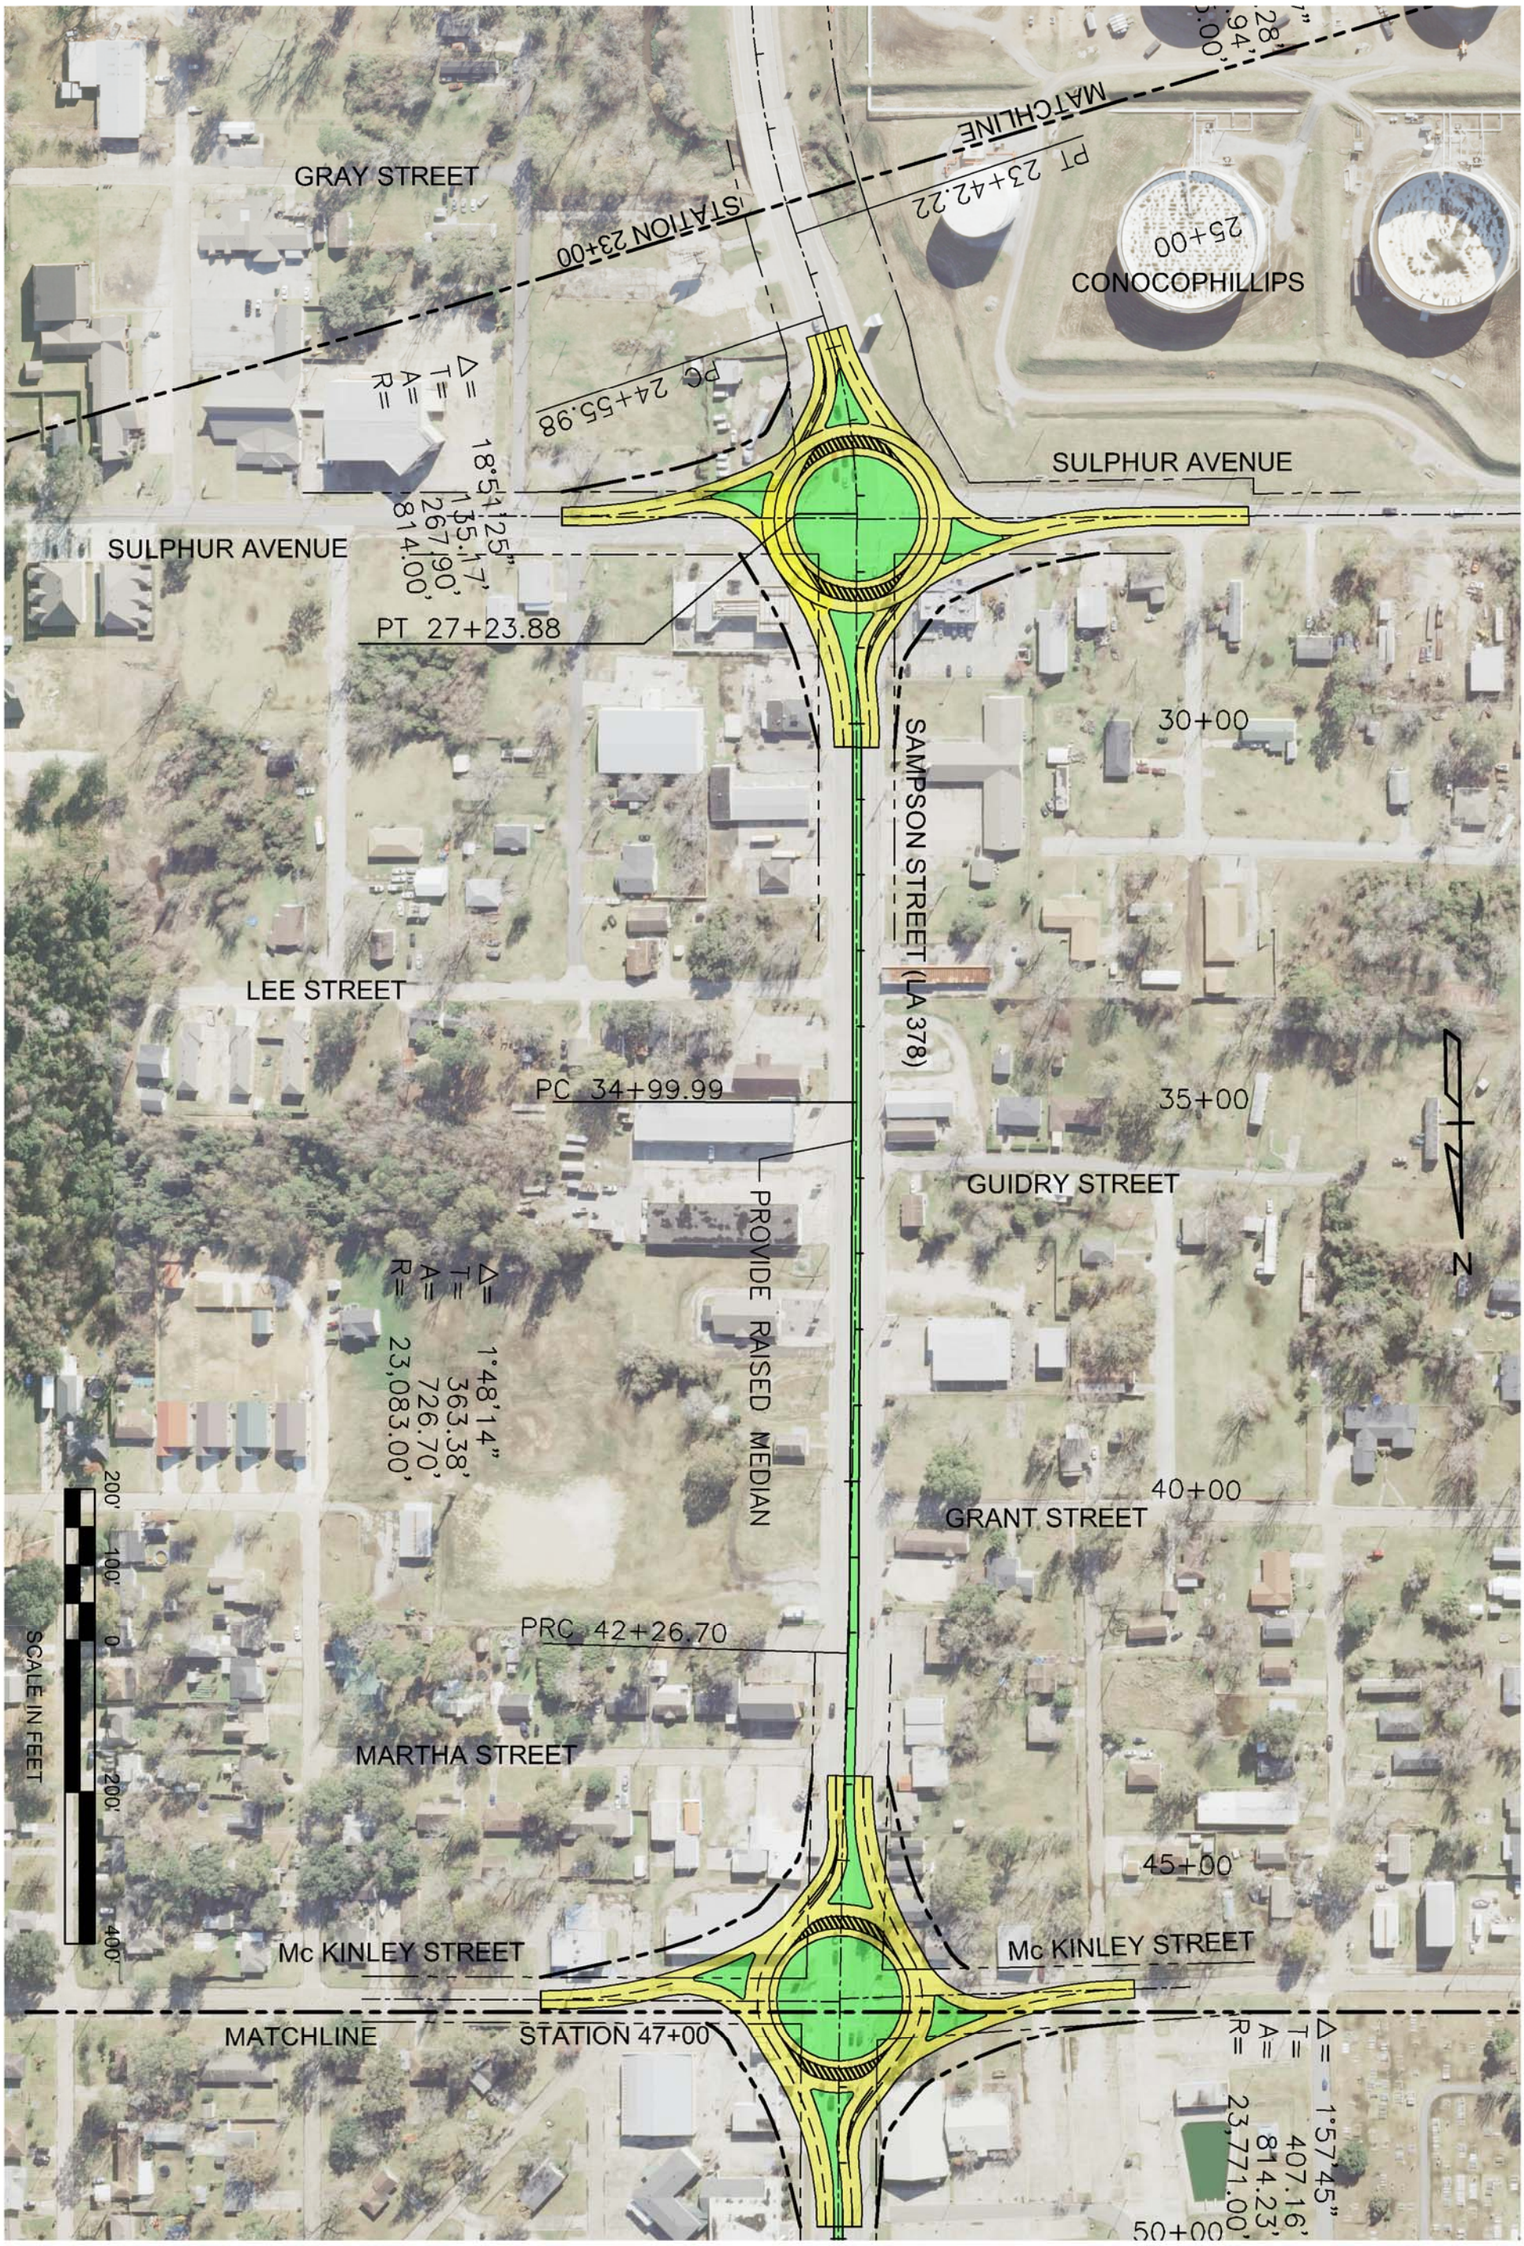

DOTD
LOUISIANA DEPARTMENT OF TRANSPORTATION & DEVELOPMENT

NY ASSOCIATES, INC.
ENGINEERS • ARCHITECTS • PLANNERS
PROGRAM & PROJECT MANAGERS

LA 378 WIDENING BETWEEN WESTLAKE AND MOSS BLUFF
FEASIBILITY STUDY – STAGE 0
CALCASIEU PARISH, LOUISIANA

STATE PROJECT No. H.009488.1 FEDERAL AID PROJECT No. H009488

PLAN LAYOUT – ALTERNATIVE "B" ALIGNMENT

SHEET
202

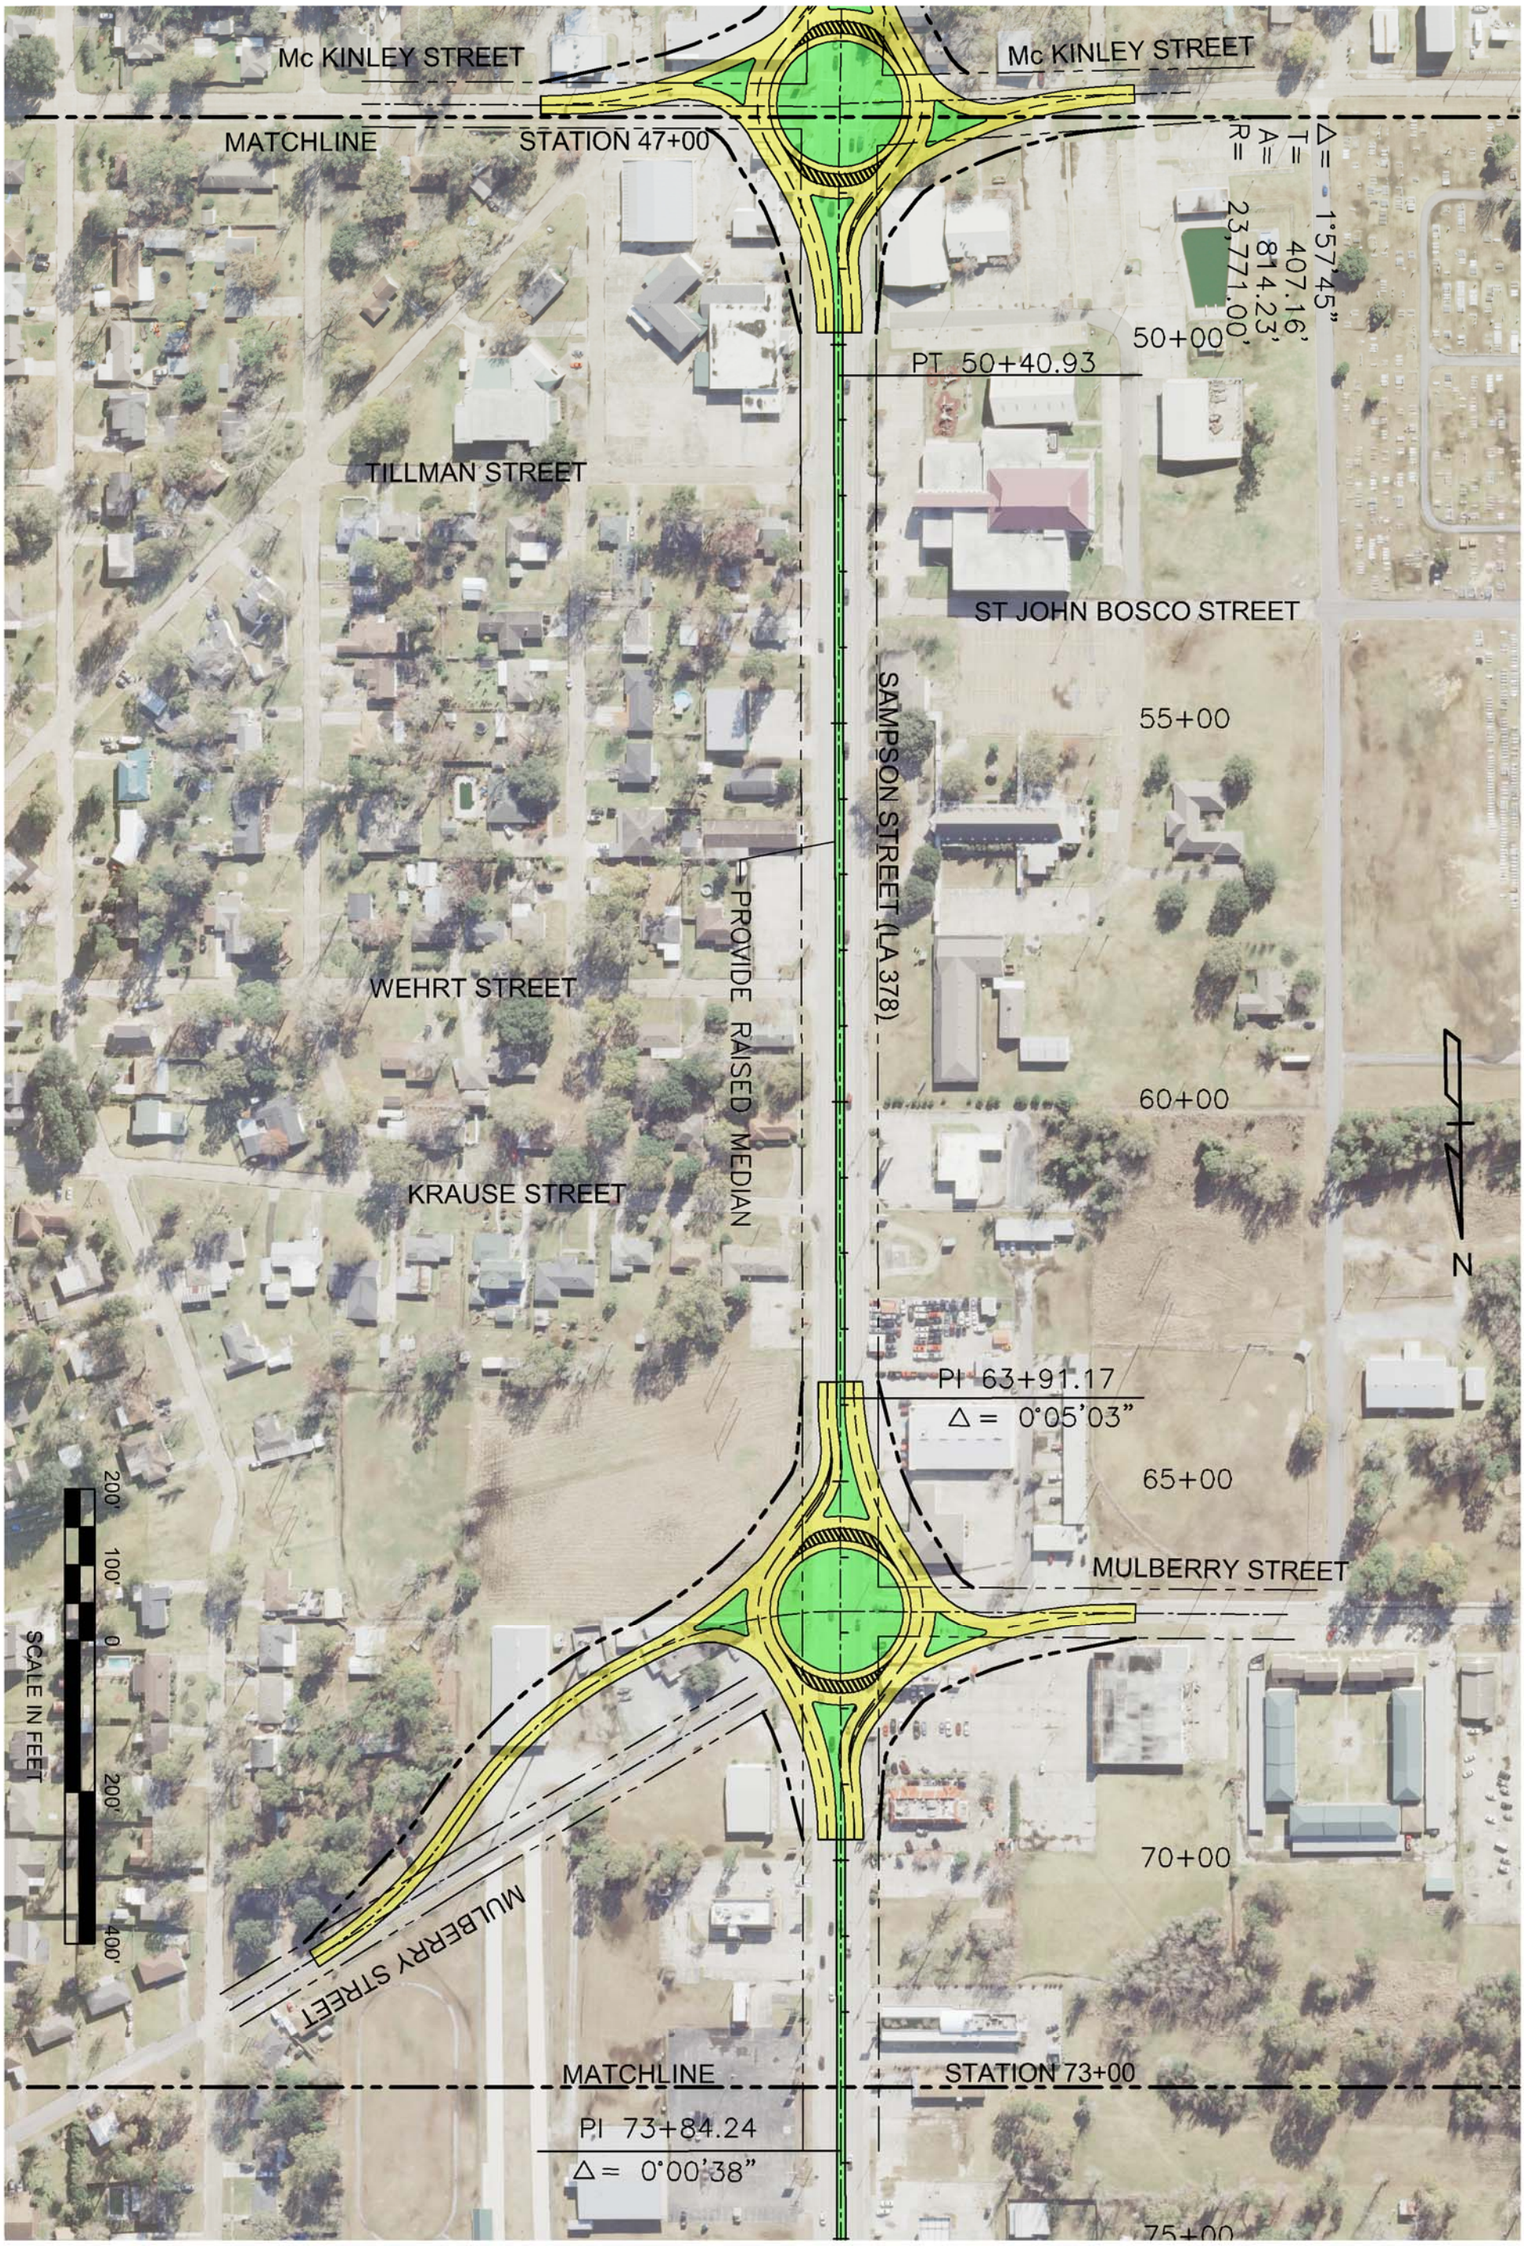

DOTD
LOUISIANA DEPARTMENT OF TRANSPORTATION & DEVELOPMENT

NY ASSOCIATES, INC.
ENGINEERS • ARCHITECTS • PLANNERS
PROGRAM & PROJECT MANAGERS

LA 378 WIDENING BETWEEN WESTLAKE AND MOSS BLUFF
FEASIBILITY STUDY – STAGE 0
CALCASIEU PARISH, LOUISIANA

STATE PROJECT No. H.009488.1 FEDERAL AID PROJECT No. H009488

PLAN LAYOUT – ALTERNATIVE "B" ALIGNMENT

SHEET
203

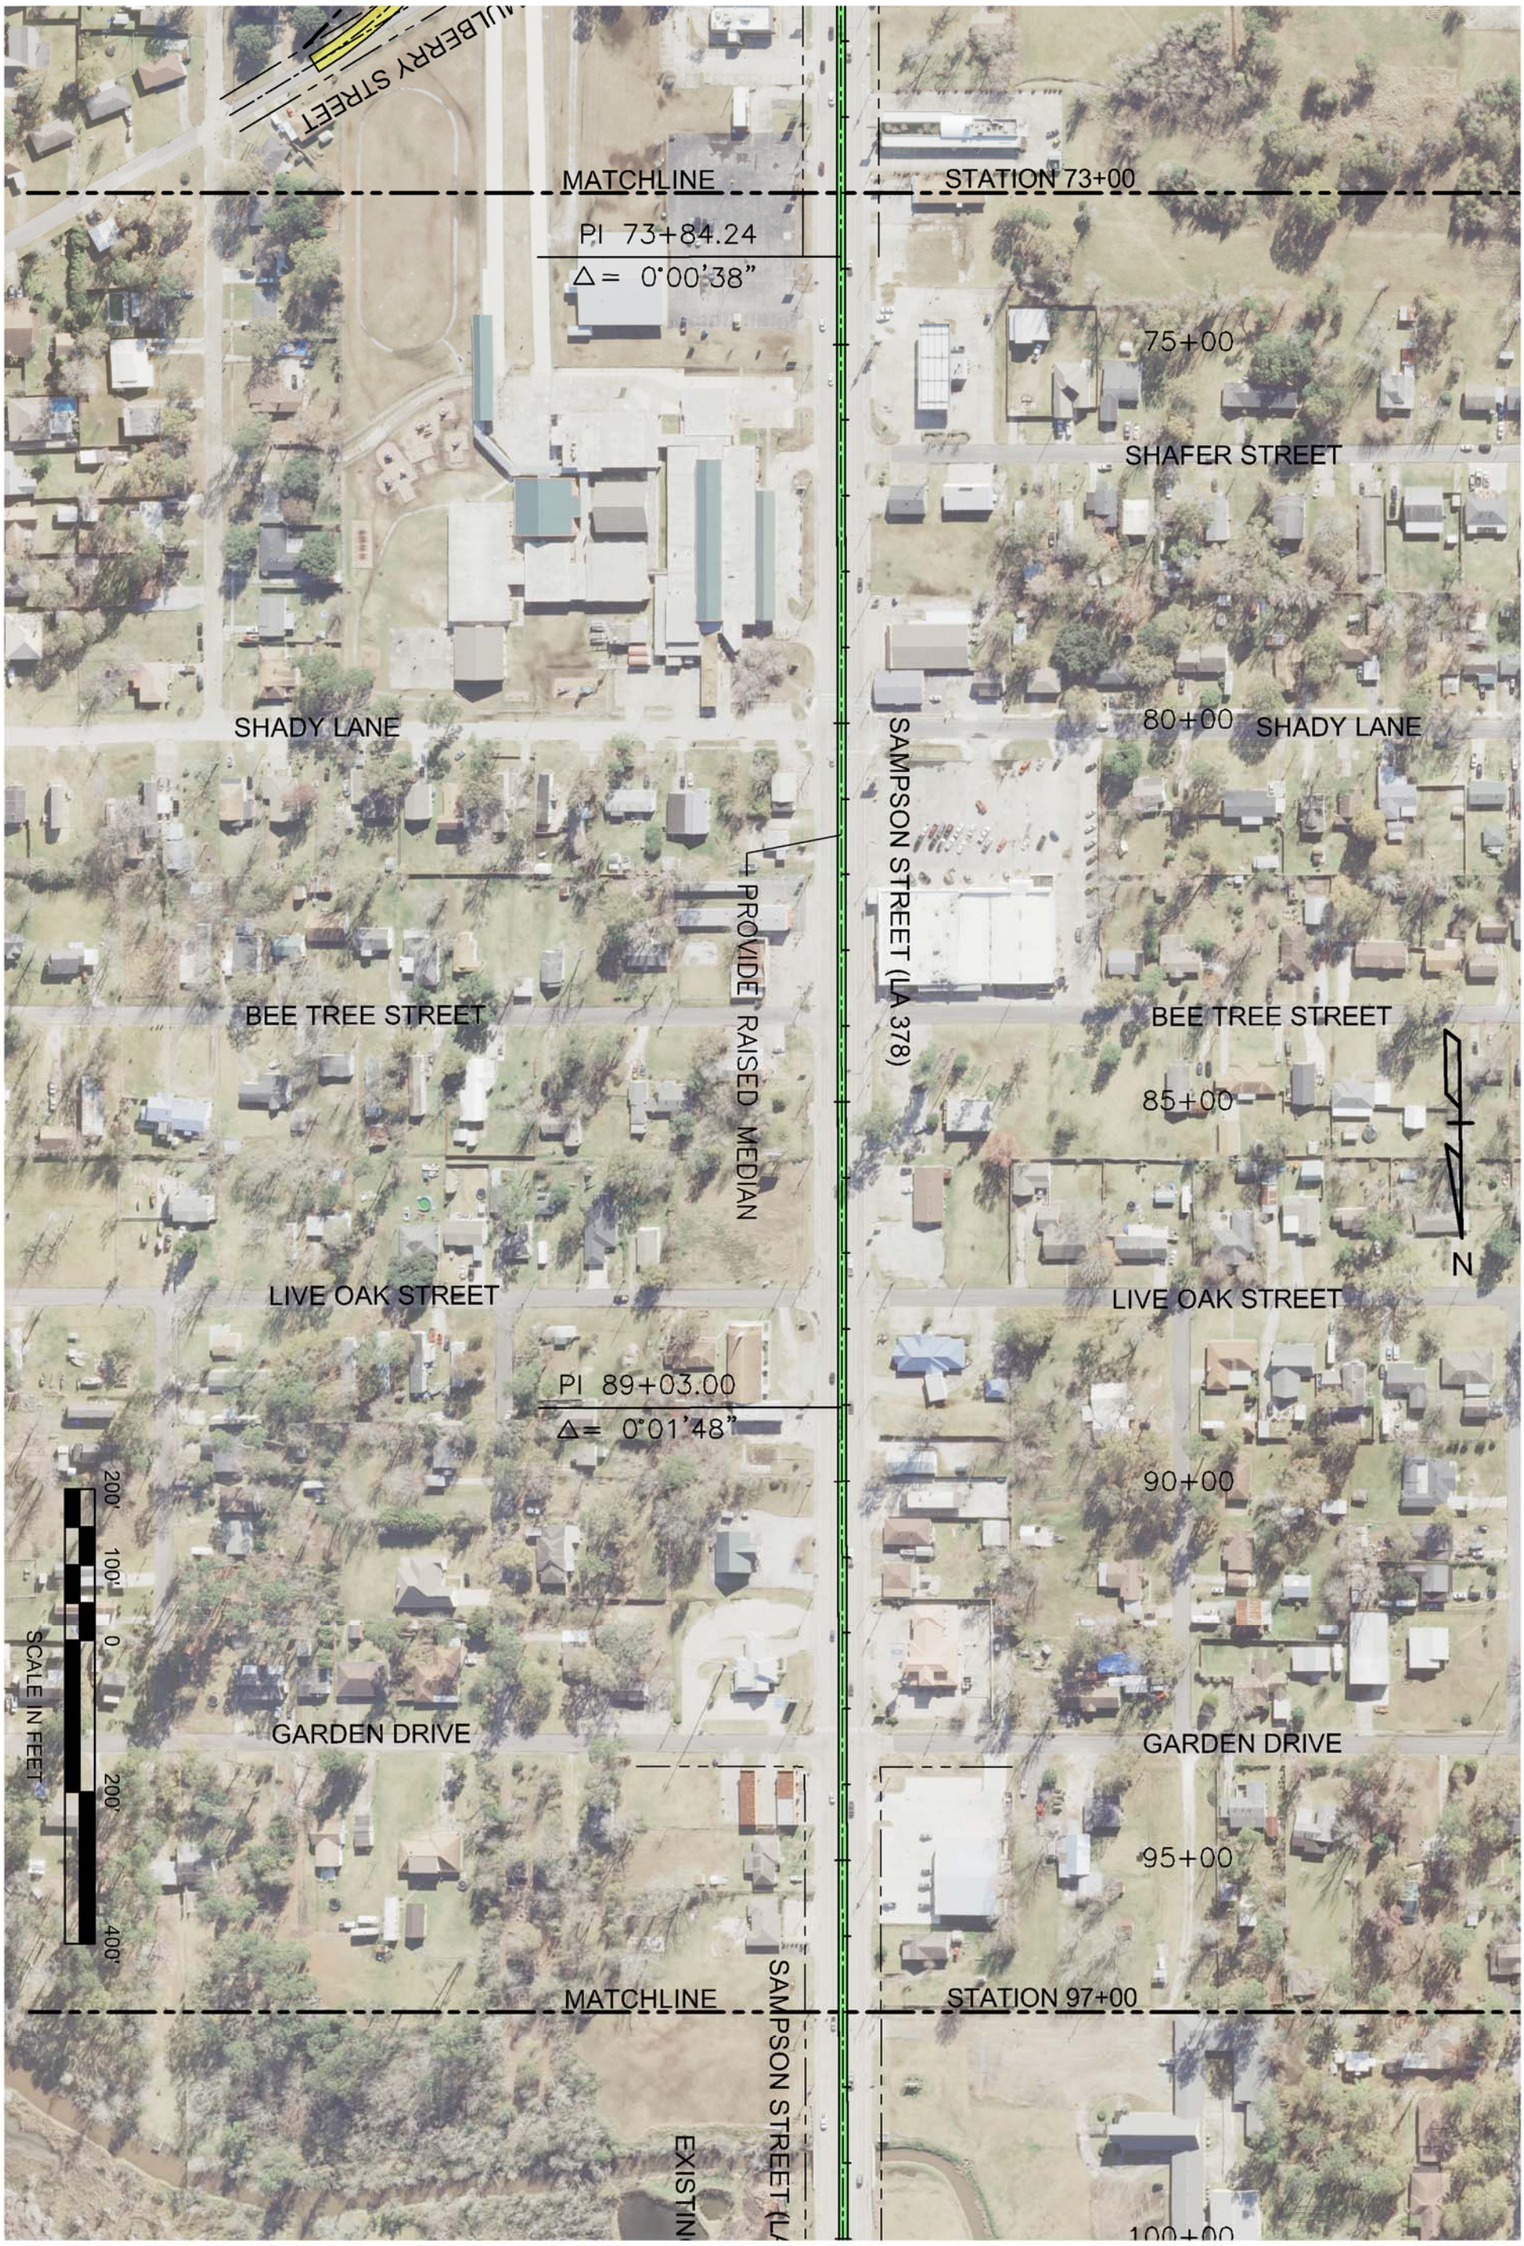

DOTD
LOUISIANA DEPARTMENT OF TRANSPORTATION & DEVELOPMENT

NY ASSOCIATES, INC.
ENGINEERS • ARCHITECTS • PLANNERS
PROGRAM & PROJECT MANAGERS

LA 378 WIDENING BETWEEN WESTLAKE AND MOSS BLUFF
FEASIBILITY STUDY – STAGE 0
CALCASIEU PARISH, LOUISIANA

STATE PROJECT No. H.009488.1 FEDERAL AID PROJECT No. H009488

PLAN LAYOUT – ALTERNATIVE "B" ALIGNMENT

SHEET
204

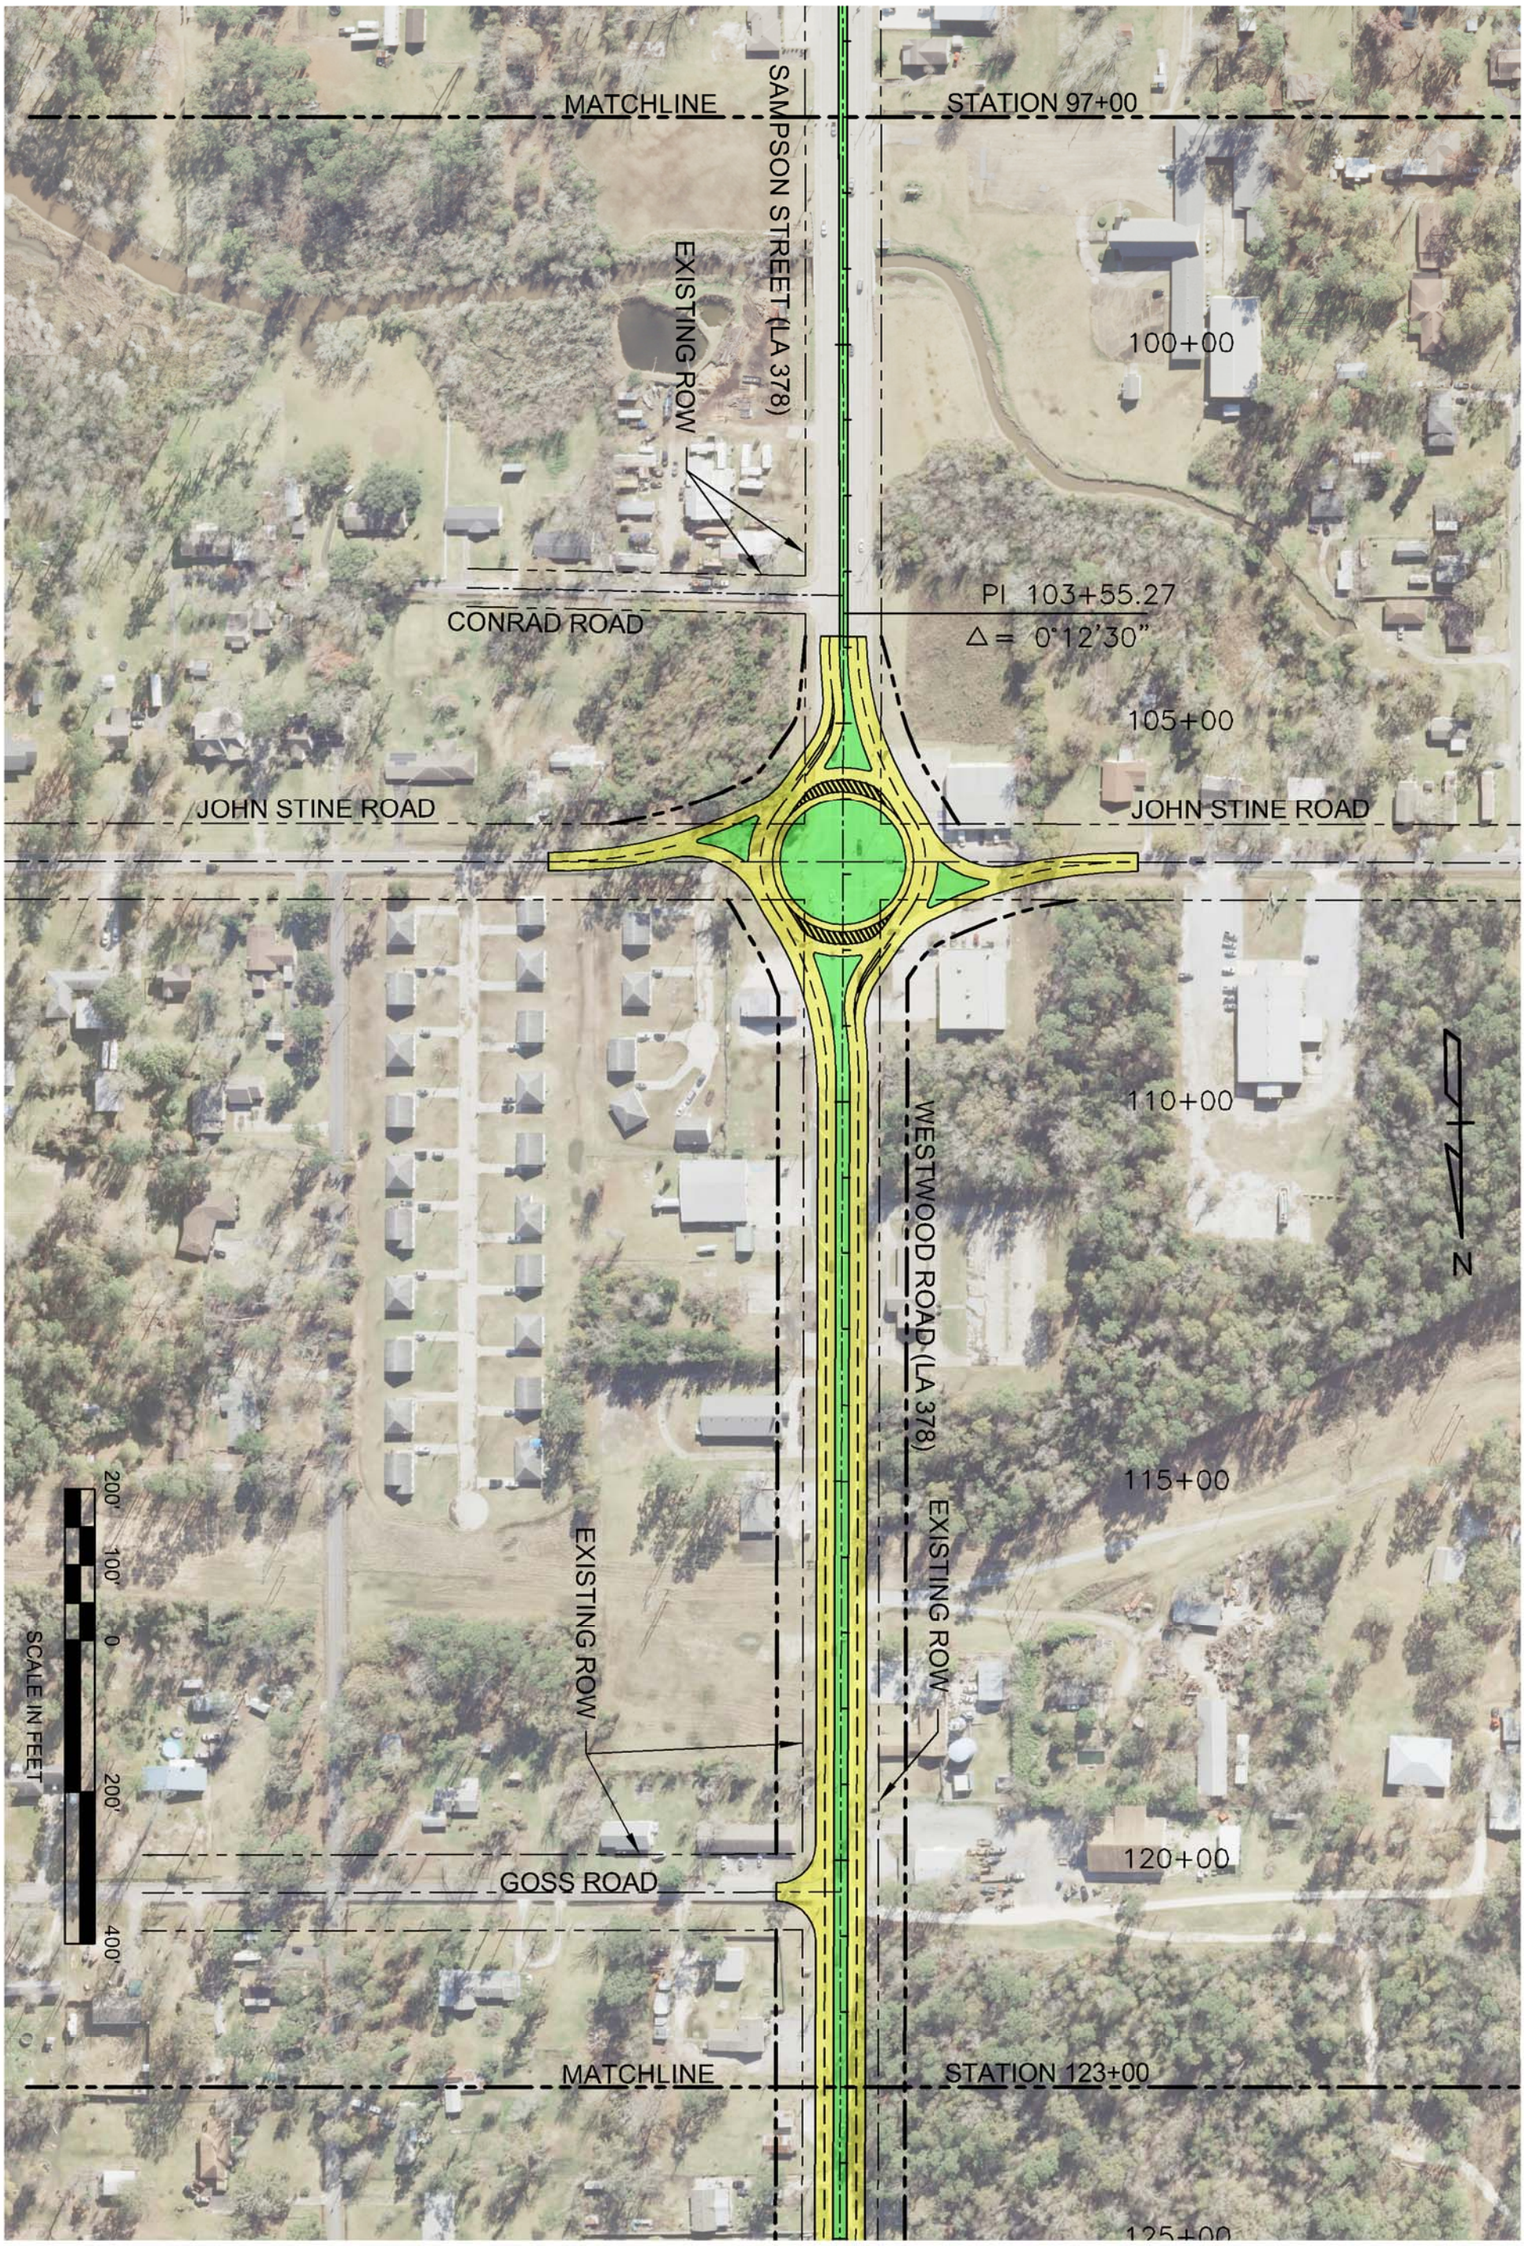

DOTD
LOUISIANA DEPARTMENT OF TRANSPORTATION & DEVELOPMENT

NY ASSOCIATES, INC.
ENGINEERS • ARCHITECTS • PLANNERS
PROGRAM & PROJECT MANAGERS

LA 378 WIDENING BETWEEN WESTLAKE AND MOSS BLUFF
FEASIBILITY STUDY – STAGE 0
CALCASIEU PARISH, LOUISIANA

STATE PROJECT No. H.009488.1 FEDERAL AID PROJECT No. H009488

PLAN LAYOUT – ALTERNATIVE "B" ALIGNMENT

SHEET
205

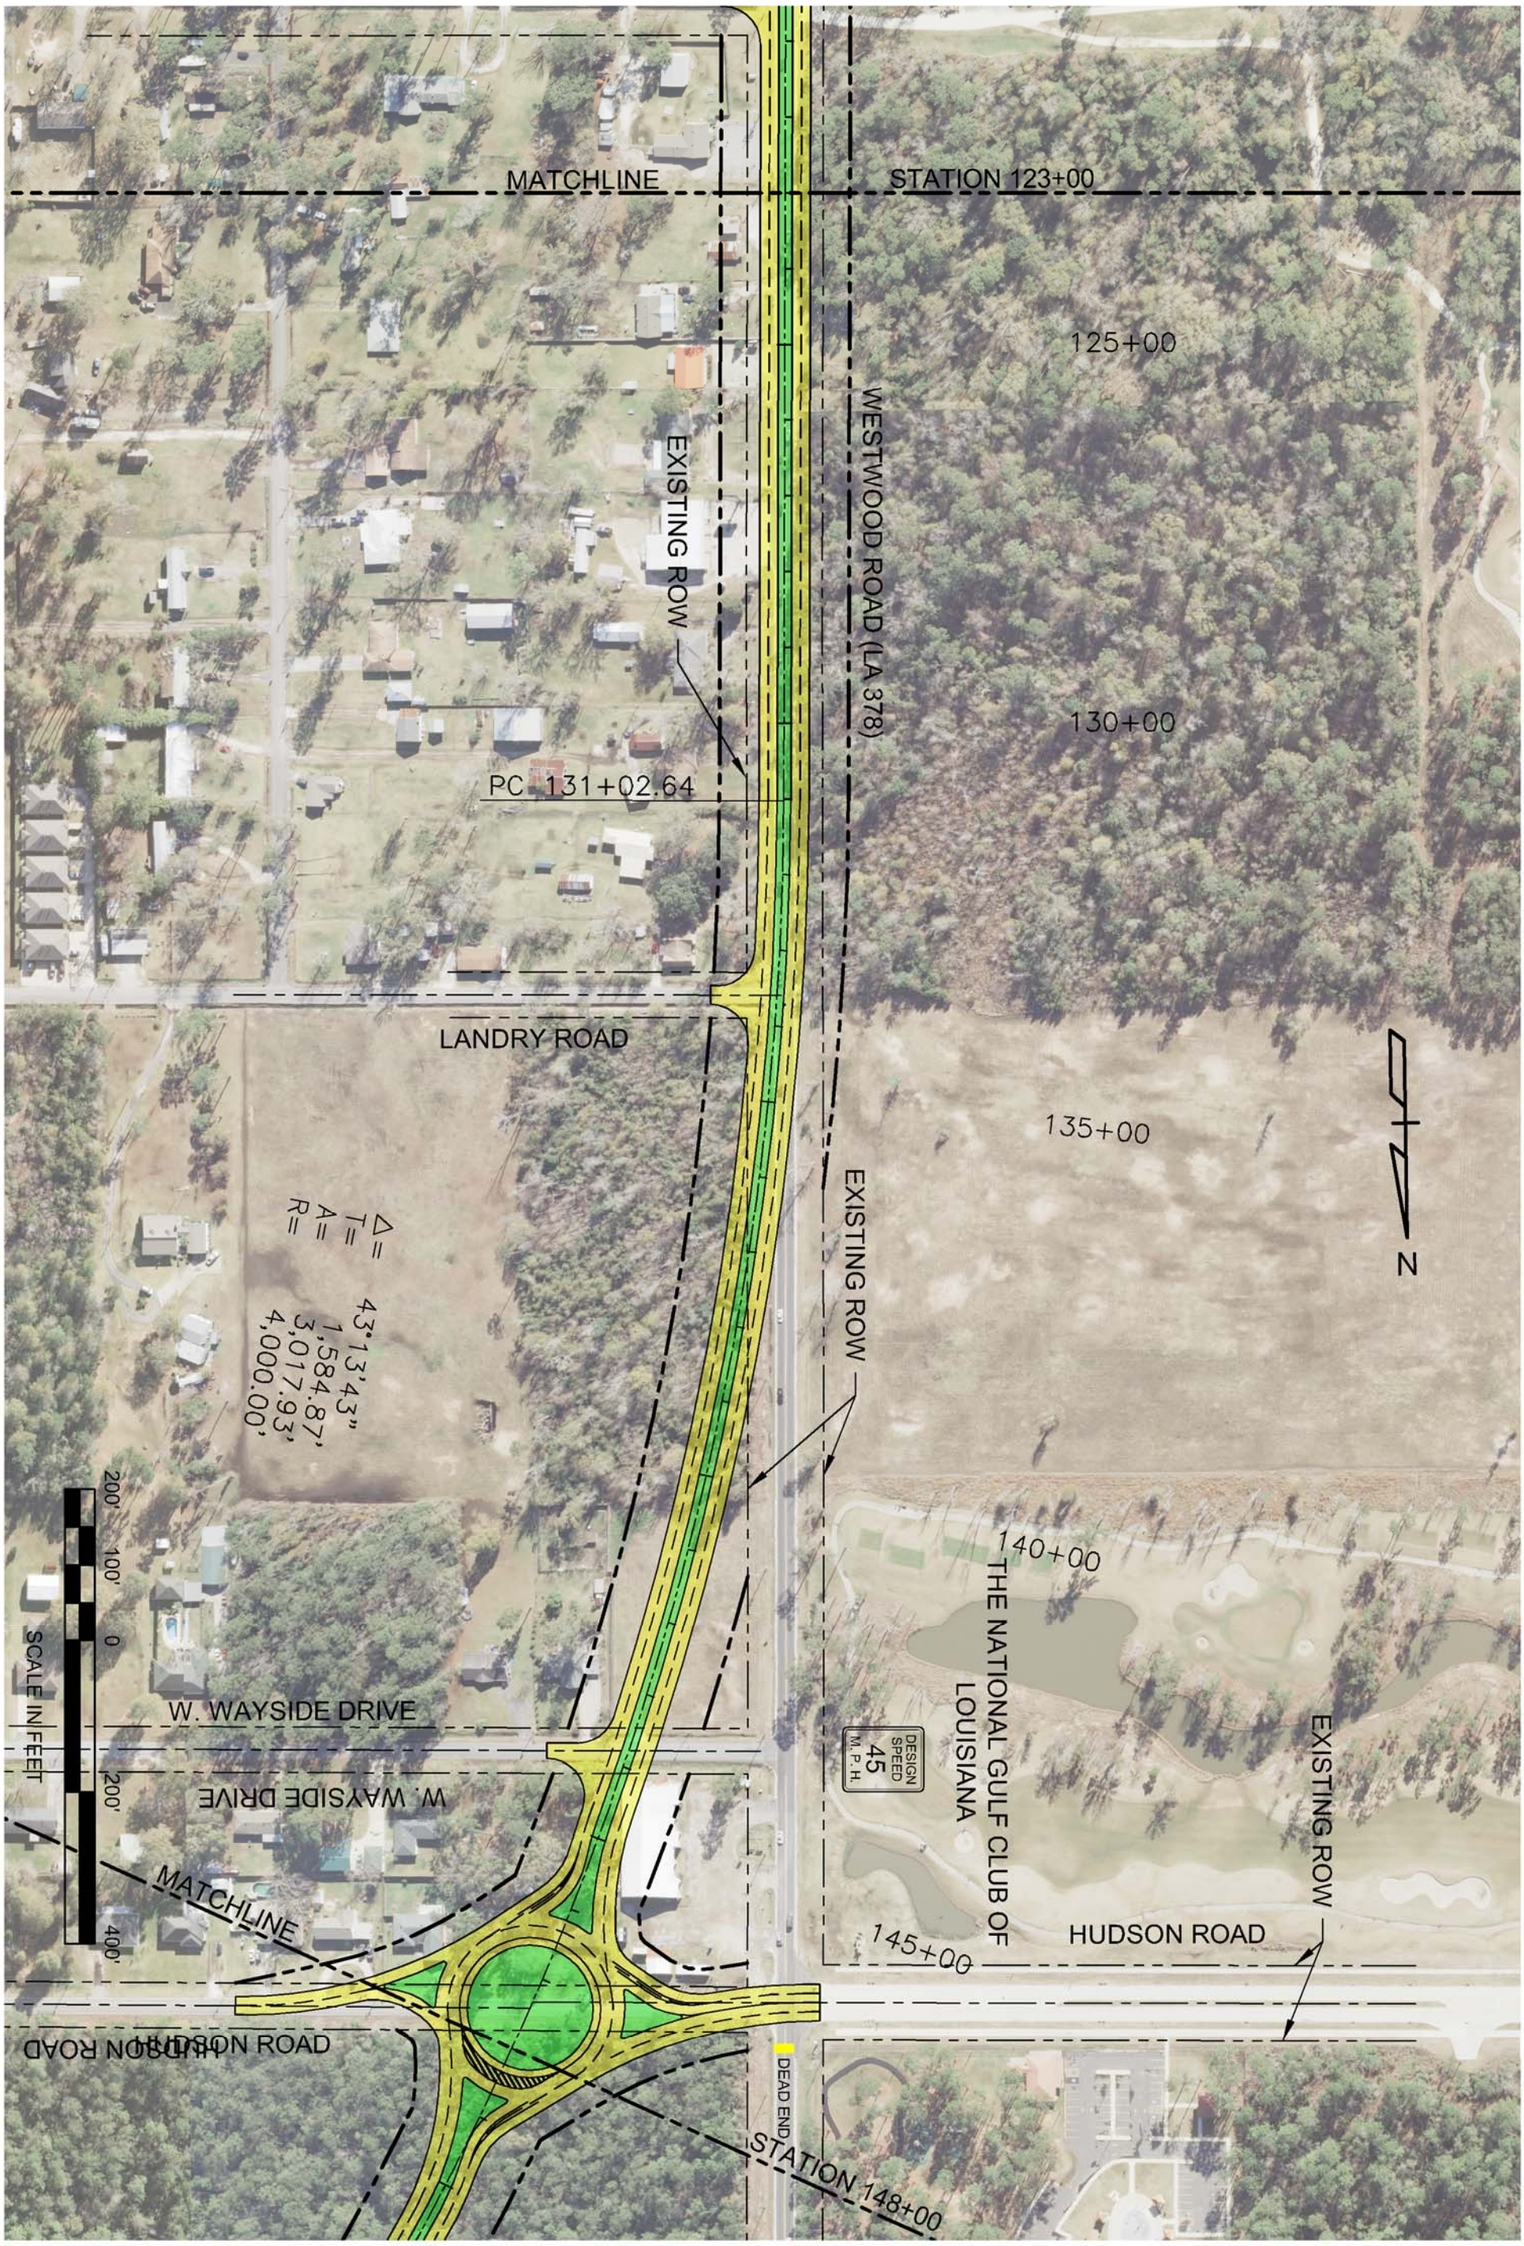

DOTD
LOUISIANA DEPARTMENT OF TRANSPORTATION & DEVELOPMENT

NY ASSOCIATES, INC.
ENGINEERS • ARCHITECTS • PLANNERS
PROGRAM & PROJECT MANAGERS

LA 378 WIDENING BETWEEN WESTLAKE AND MOSS BLUFF
FEASIBILITY STUDY – STAGE 0
CALCASIEU PARISH, LOUISIANA

STATE PROJECT No. H.009488.1 FEDERAL AID PROJECT No. H009488

PLAN LAYOUT – ALTERNATIVE "B" ALIGNMENT

SHEET
206

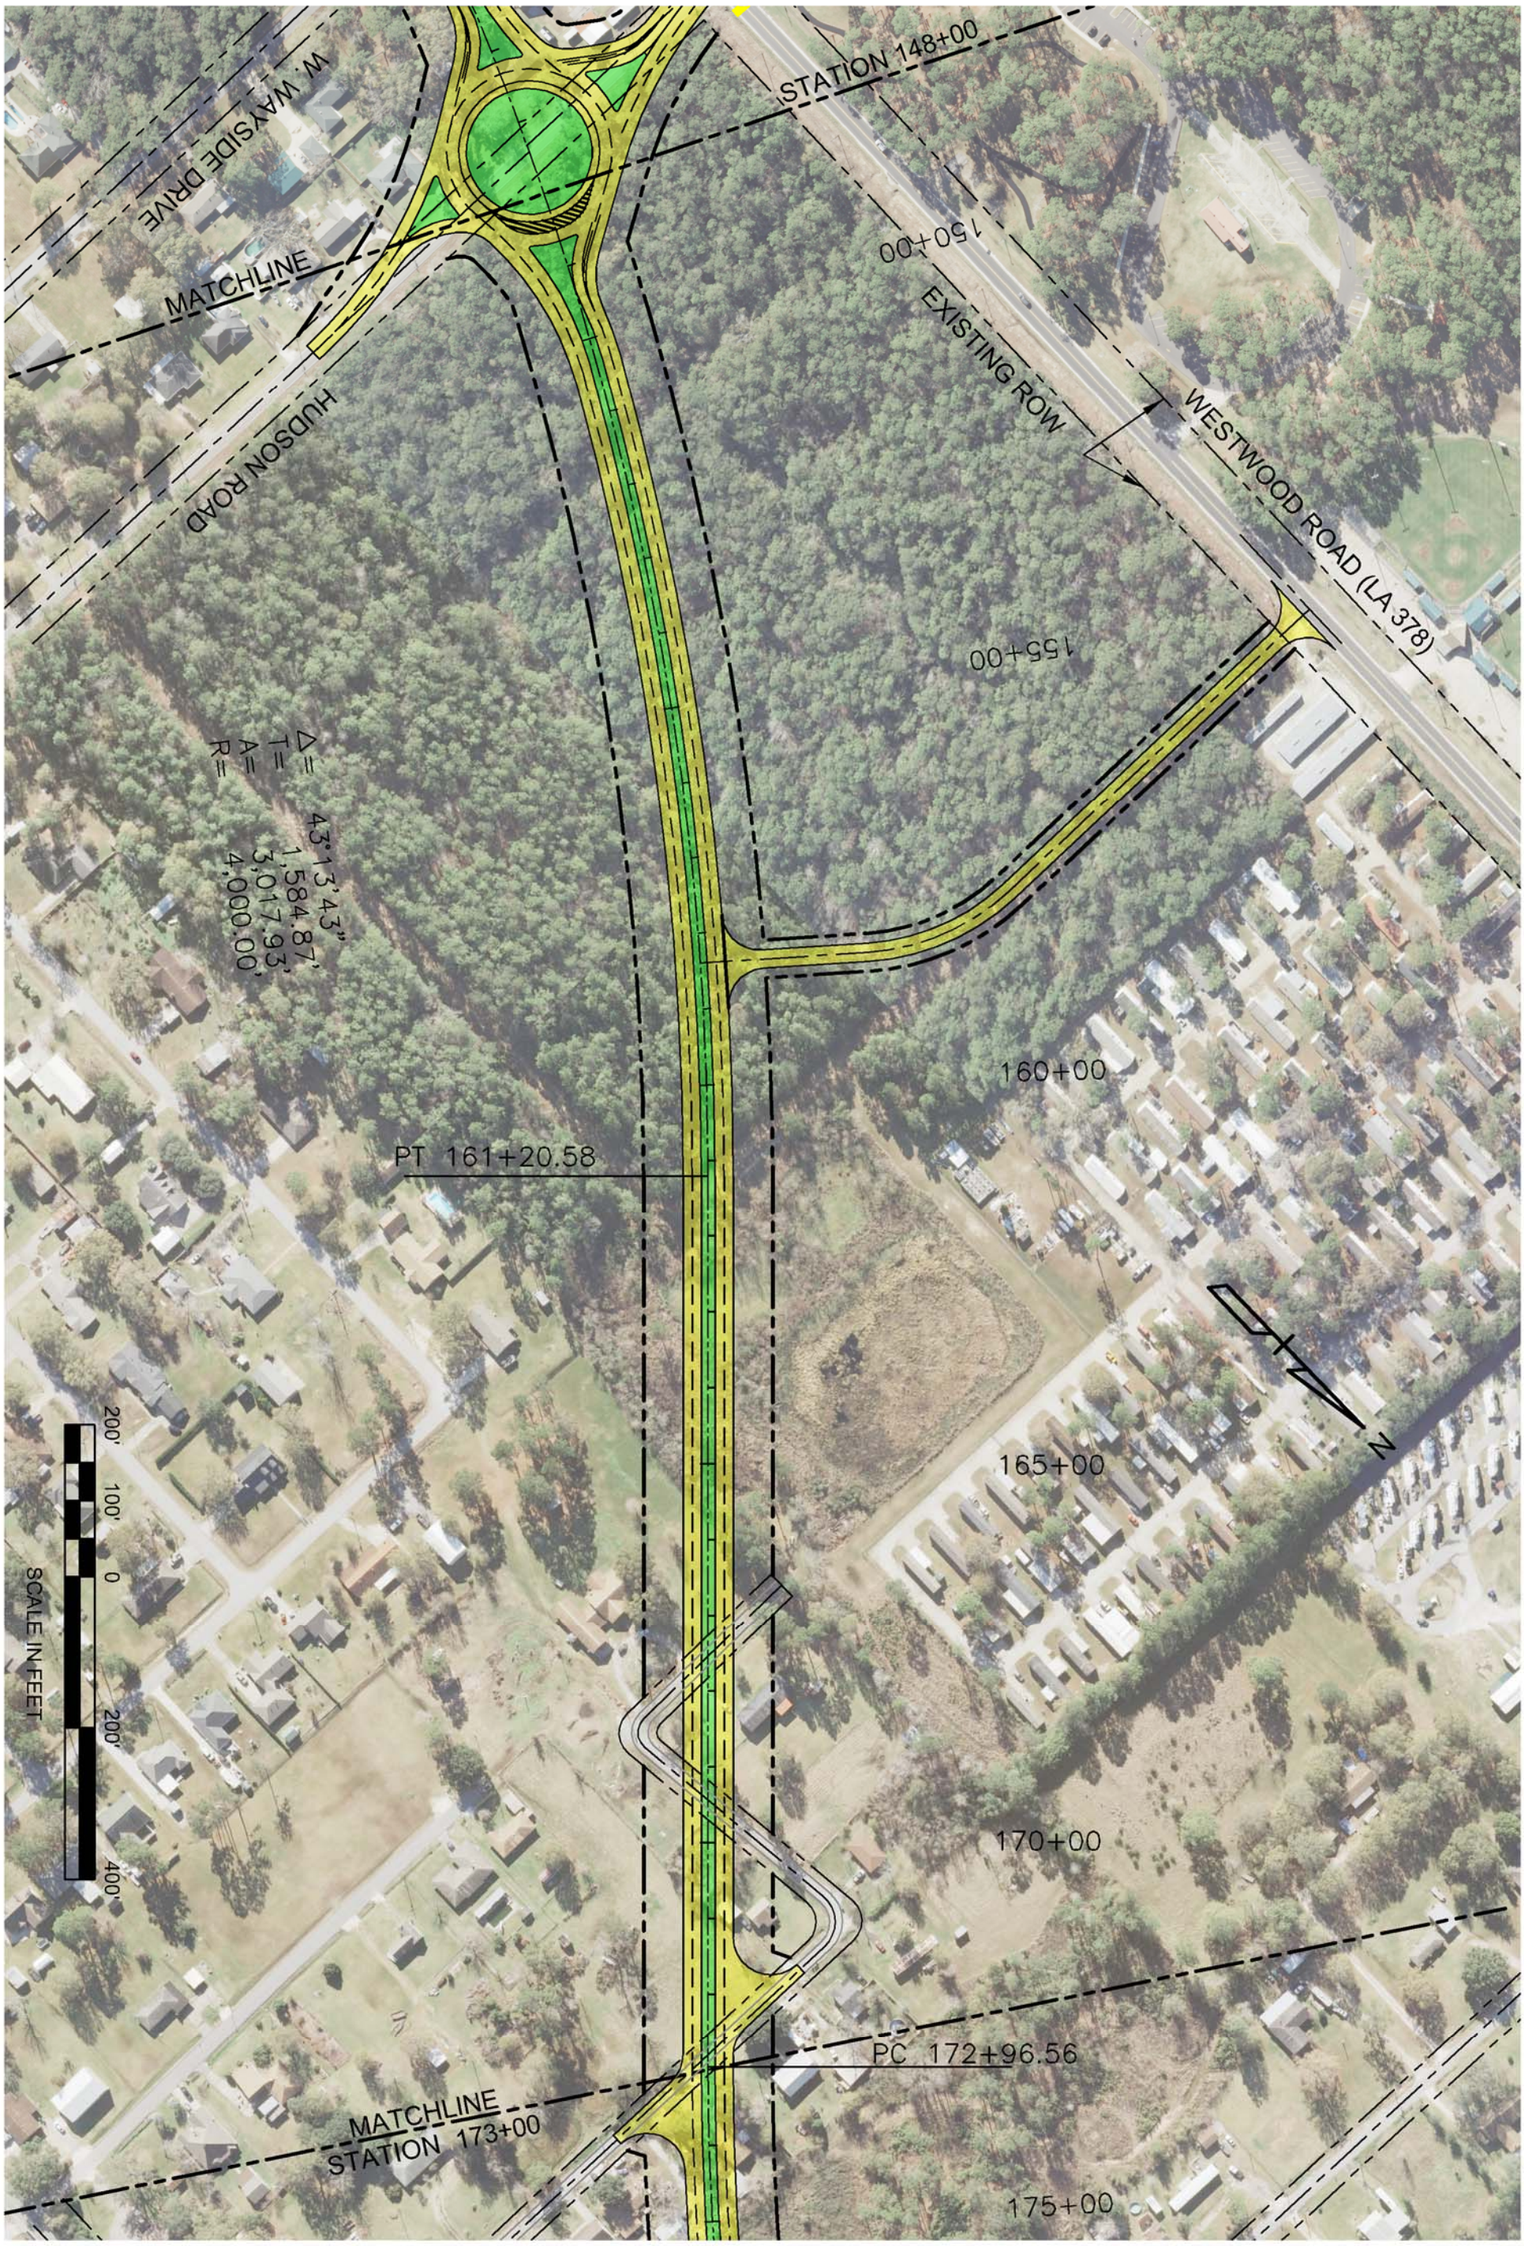

DOTD
LOUISIANA DEPARTMENT OF TRANSPORTATION & DEVELOPMENT

NY ASSOCIATES, INC.
ENGINEERS • ARCHITECTS • PLANNERS
PROGRAM & PROJECT MANAGERS

LA 378 WIDENING BETWEEN WESTLAKE AND MOSS BLUFF
FEASIBILITY STUDY – STAGE 0
CALCASIEU PARISH, LOUISIANA

STATE PROJECT No. H.009488.1 FEDERAL AID PROJECT No. H009488

PLAN LAYOUT – ALTERNATIVE "B" ALIGNMENT

SHEET
207

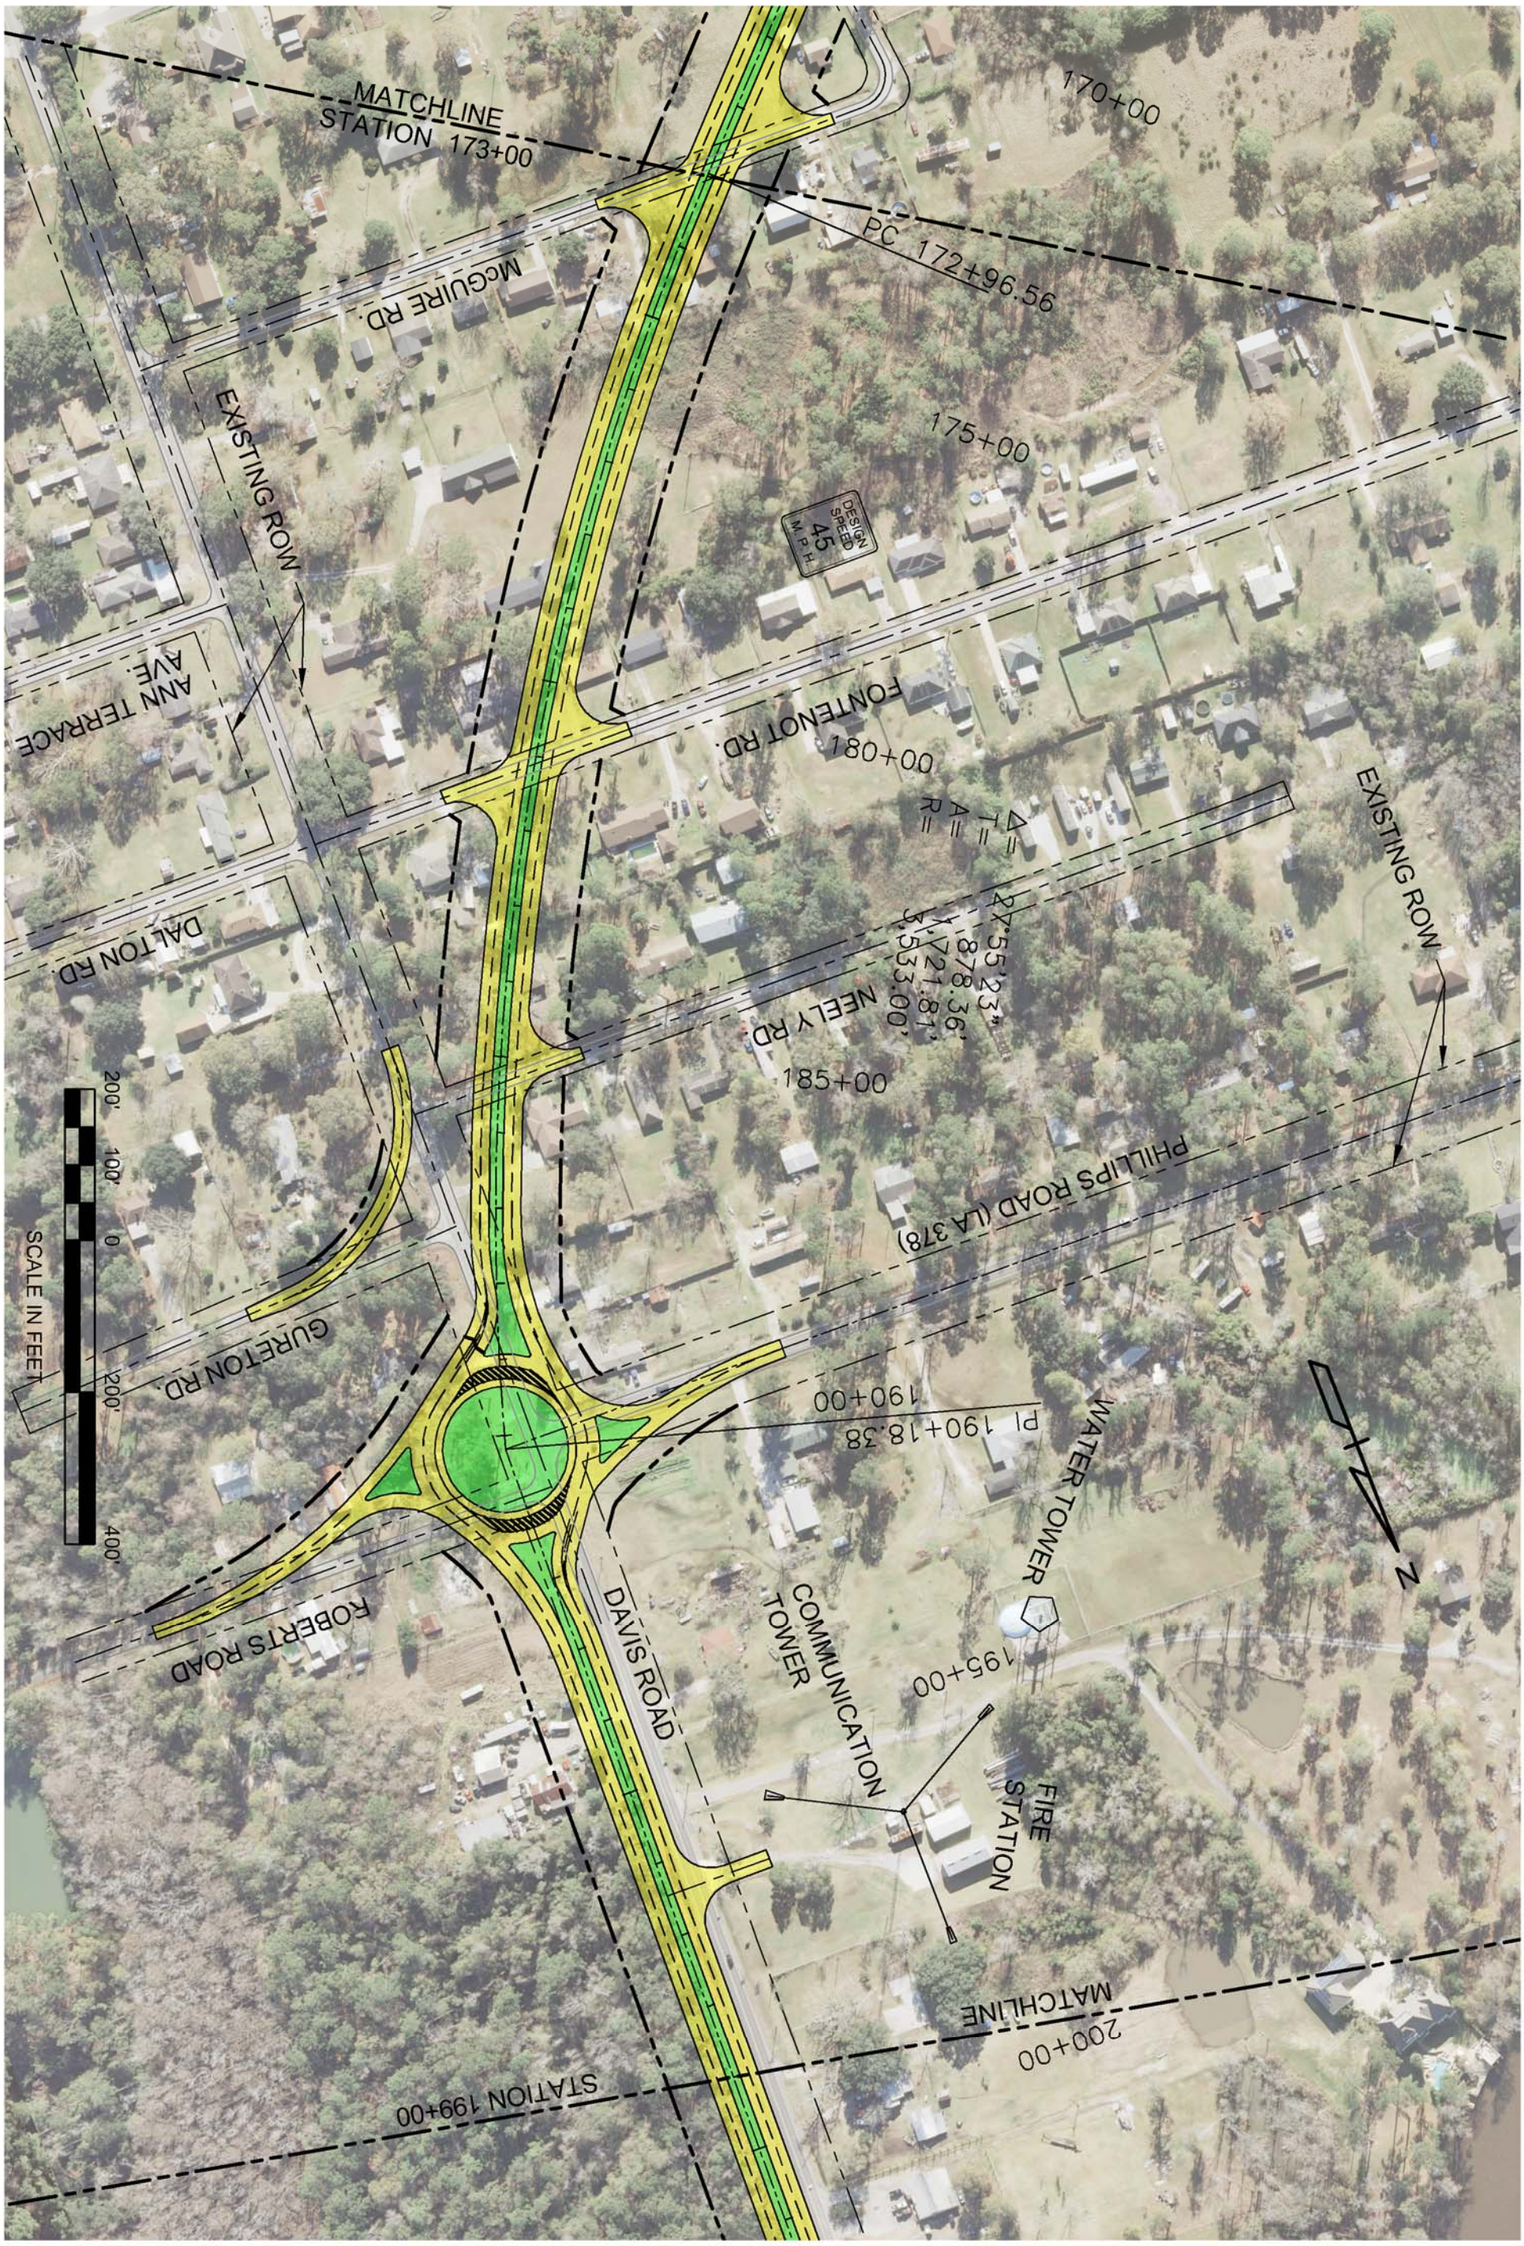

DOTD
LOUISIANA DEPARTMENT OF TRANSPORTATION & DEVELOPMENT

NY ASSOCIATES, INC.
ENGINEERS • ARCHITECTS • PLANNERS
PROGRAM & PROJECT MANAGERS

LA 378 WIDENING BETWEEN WESTLAKE AND MOSS BLUFF
FEASIBILITY STUDY – STAGE 0
CALCASIEU PARISH, LOUISIANA

STATE PROJECT No. H.009488.1 FEDERAL AID PROJECT No. H009488

PLAN LAYOUT – ALTERNATIVE "B" ALIGNMENT

SHEET
208

DOTD
LOUISIANA DEPARTMENT OF TRANSPORTATION & DEVELOPMENT

NY ASSOCIATES, INC.
ENGINEERS • ARCHITECTS • PLANNERS
PROGRAM & PROJECT MANAGERS

LA 378 WIDENING BETWEEN WESTLAKE AND MOSS BLUFF
FEASIBILITY STUDY – STAGE 0
CALCASIEU PARISH, LOUISIANA

STATE PROJECT No. H.009488.1 FEDERAL AID PROJECT No. H009488

PLAN LAYOUT – ALTERNATIVE "B" ALIGNMENT

SHEET
209

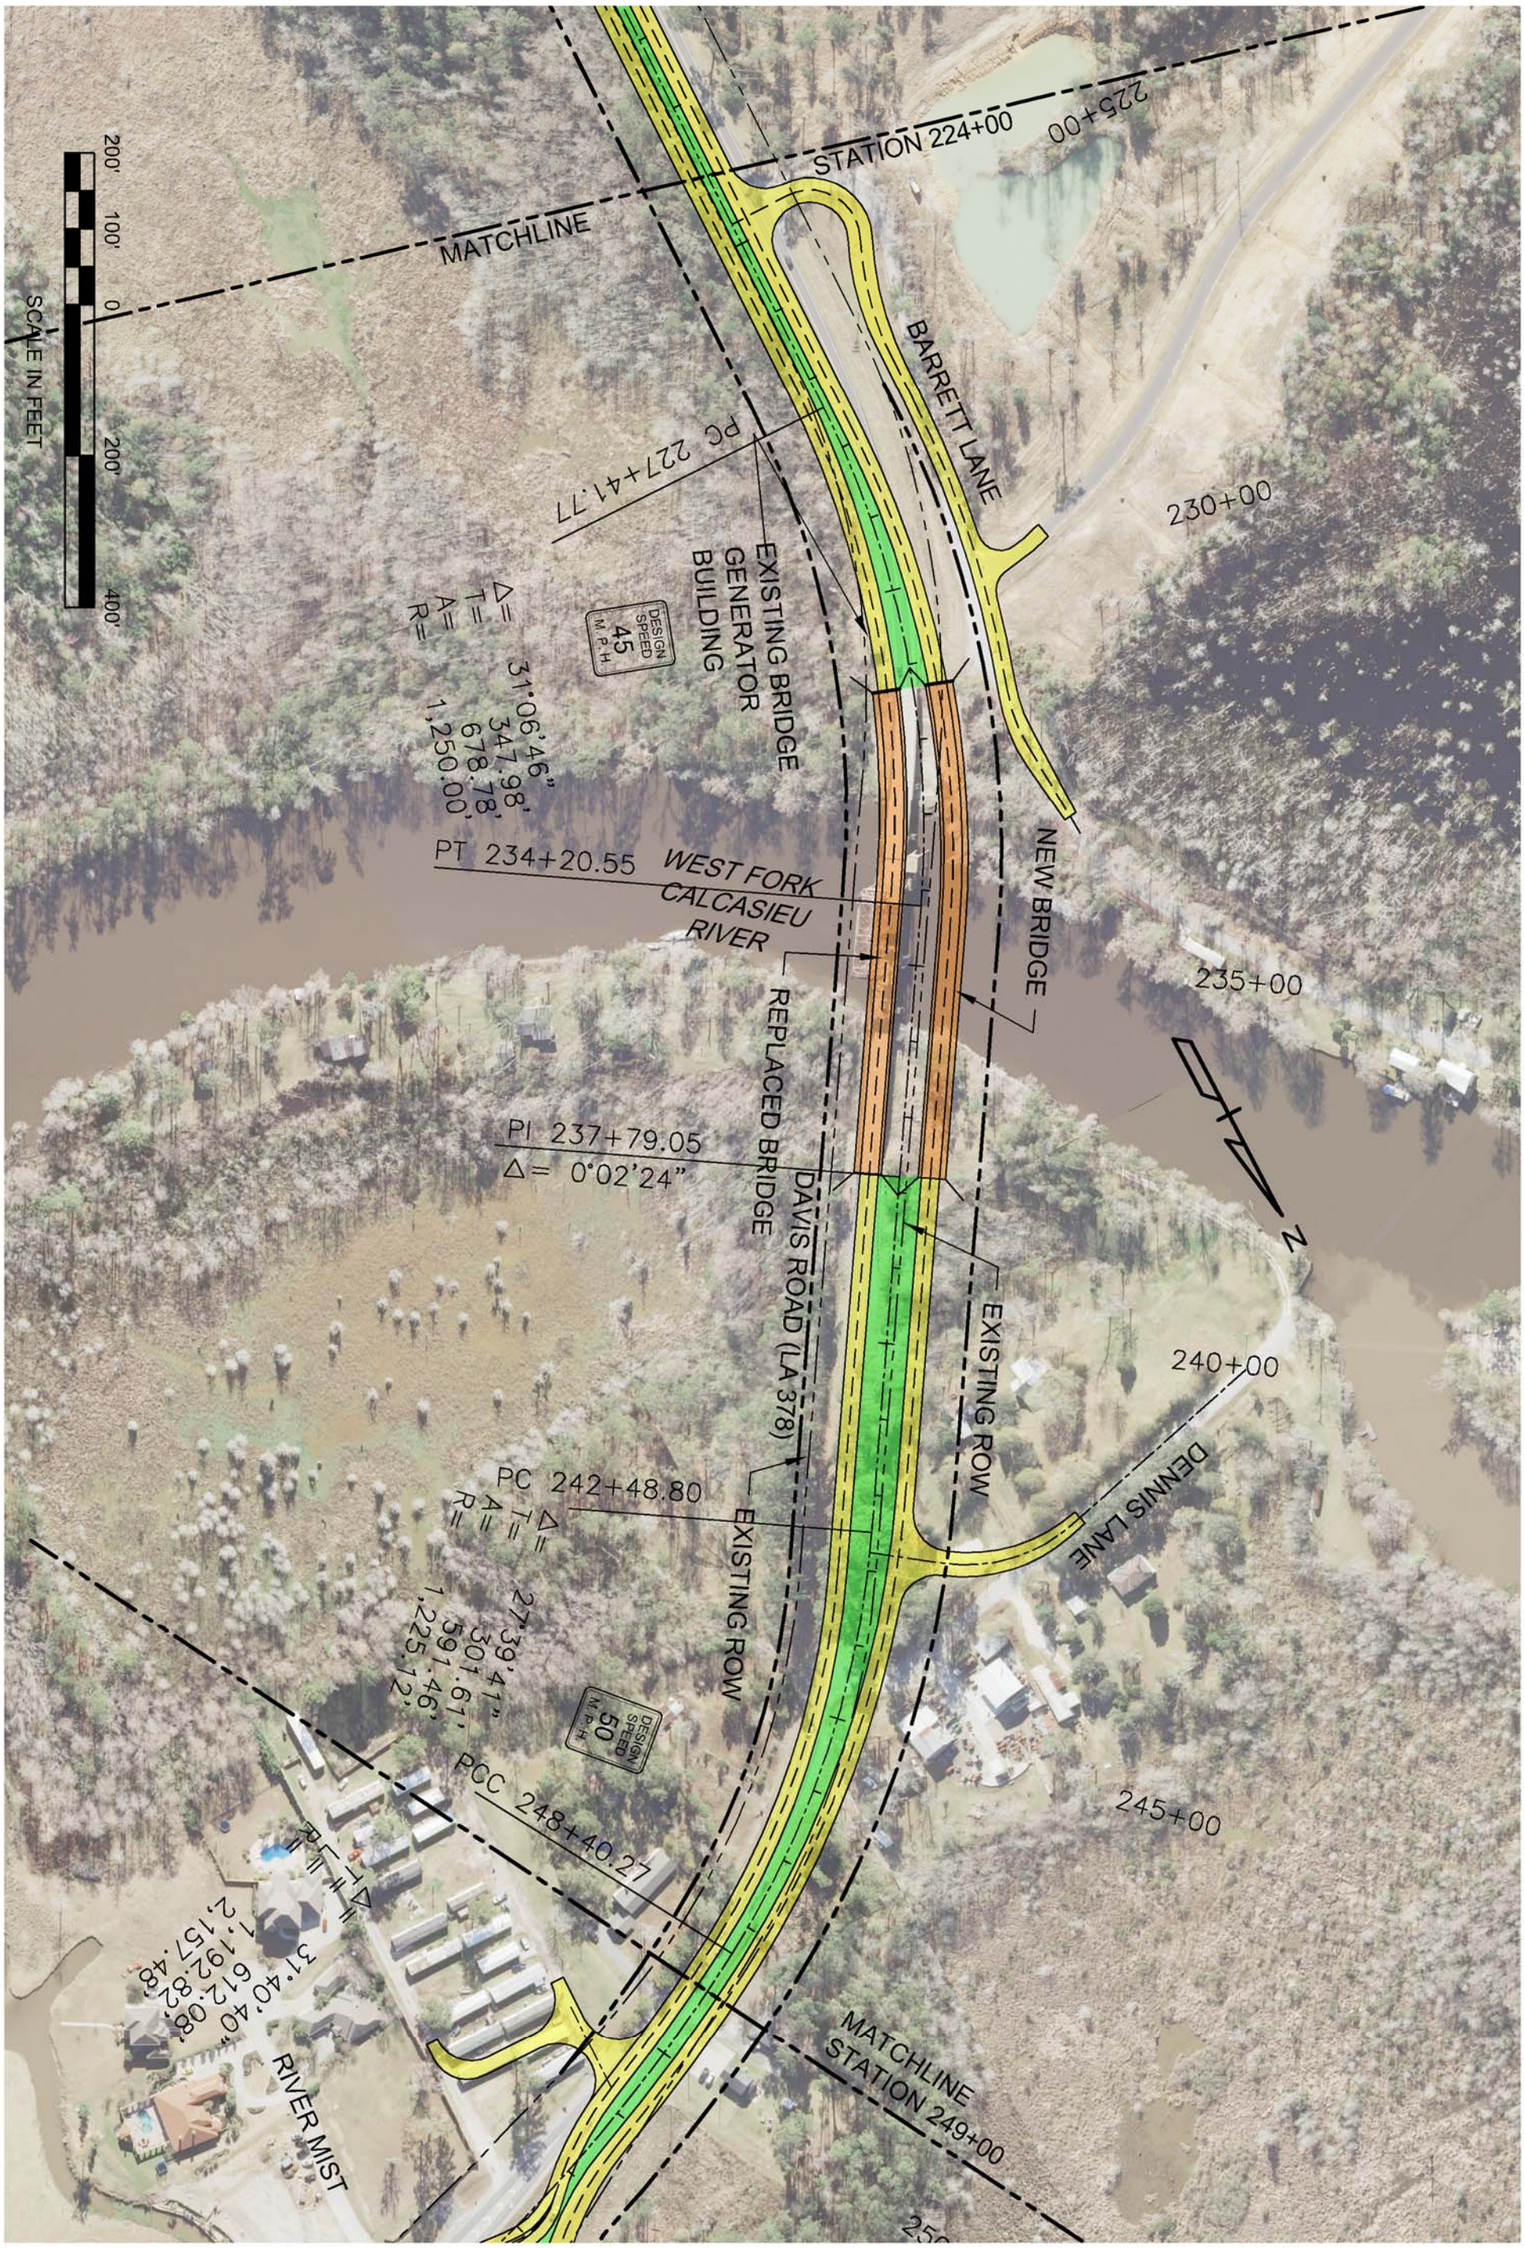

DOTD
LOUISIANA DEPARTMENT OF TRANSPORTATION & DEVELOPMENT

NY ASSOCIATES, INC.
ENGINEERS • ARCHITECTS • PLANNERS
PROGRAM & PROJECT MANAGERS

LA 378 WIDENING BETWEEN WESTLAKE AND MOSS BLUFF
FEASIBILITY STUDY – STAGE 0
CALCASIEU PARISH, LOUISIANA

STATE PROJECT No. H.009488.1 FEDERAL AID PROJECT No. H009488

PLAN LAYOUT – ALTERNATIVE "B" ALIGNMENT

SHEET
210

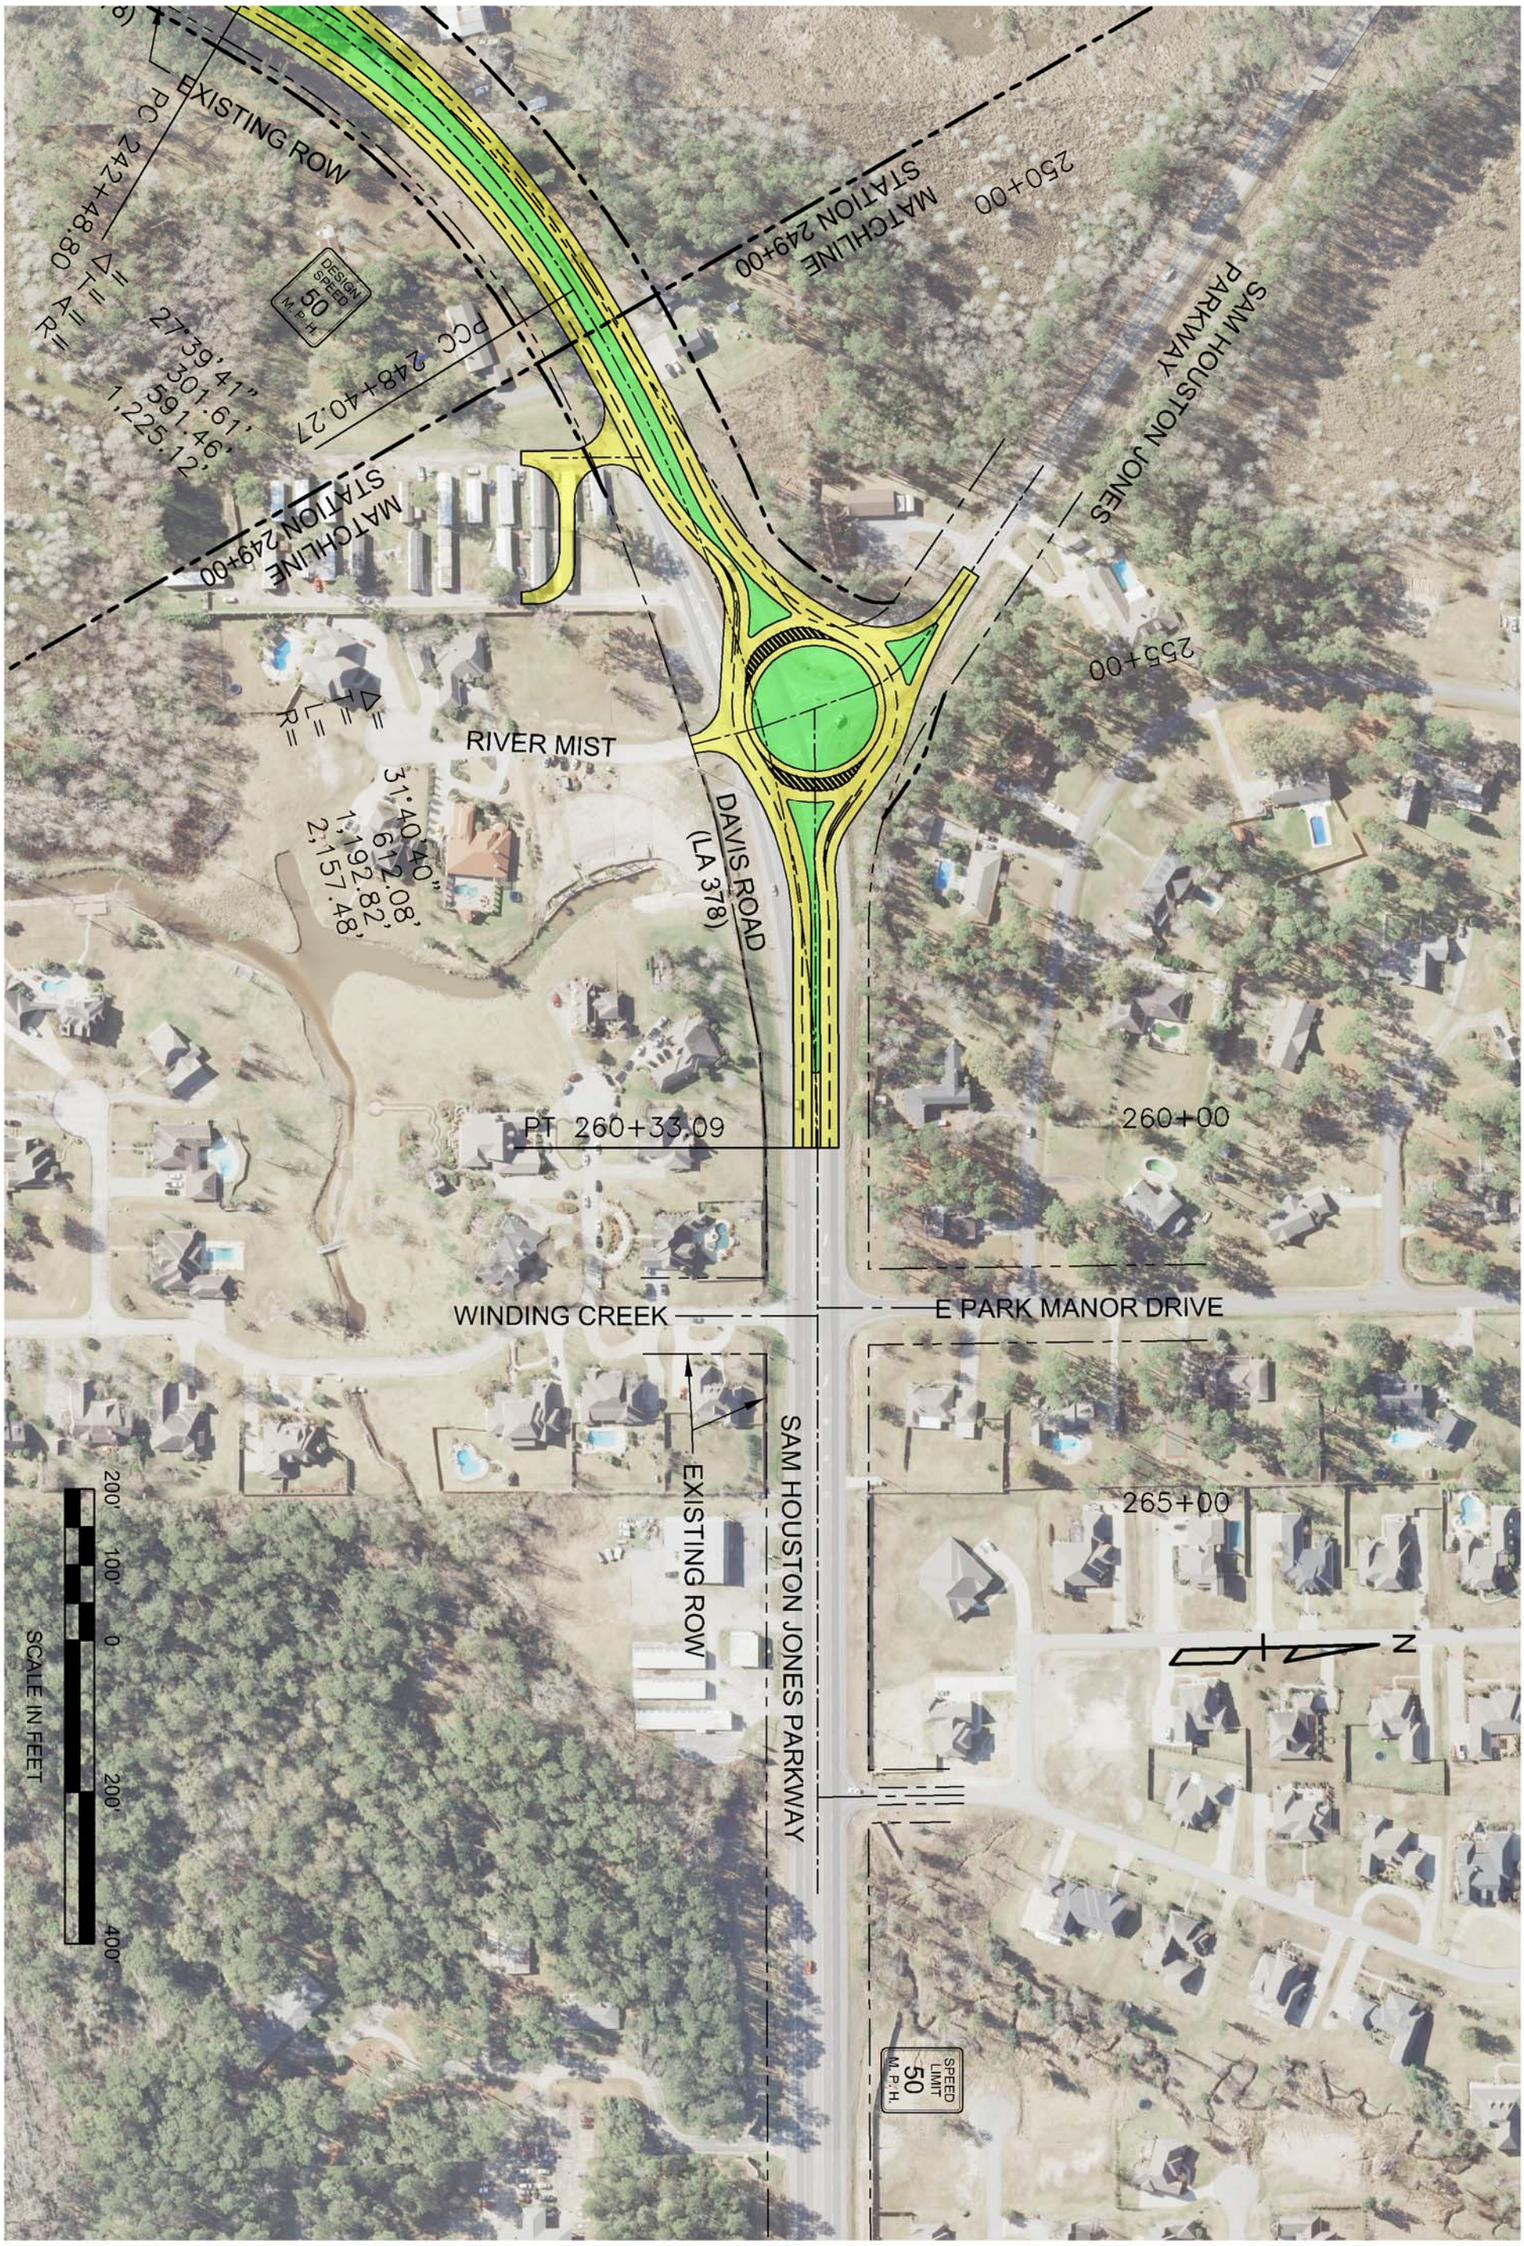

DOTD
LOUISIANA DEPARTMENT OF TRANSPORTATION & DEVELOPMENT

NY ASSOCIATES, INC.
ENGINEERS • ARCHITECTS • PLANNERS
PROGRAM & PROJECT MANAGERS

LA 378 WIDENING BETWEEN WESTLAKE AND MOSS BLUFF
FEASIBILITY STUDY – STAGE 0
CALCASIEU PARISH, LOUISIANA

STATE PROJECT No. H.009488.1 FEDERAL AID PROJECT No. H009488

PLAN LAYOUT – ALTERNATIVE "B" ALIGNMENT

SHEET
211