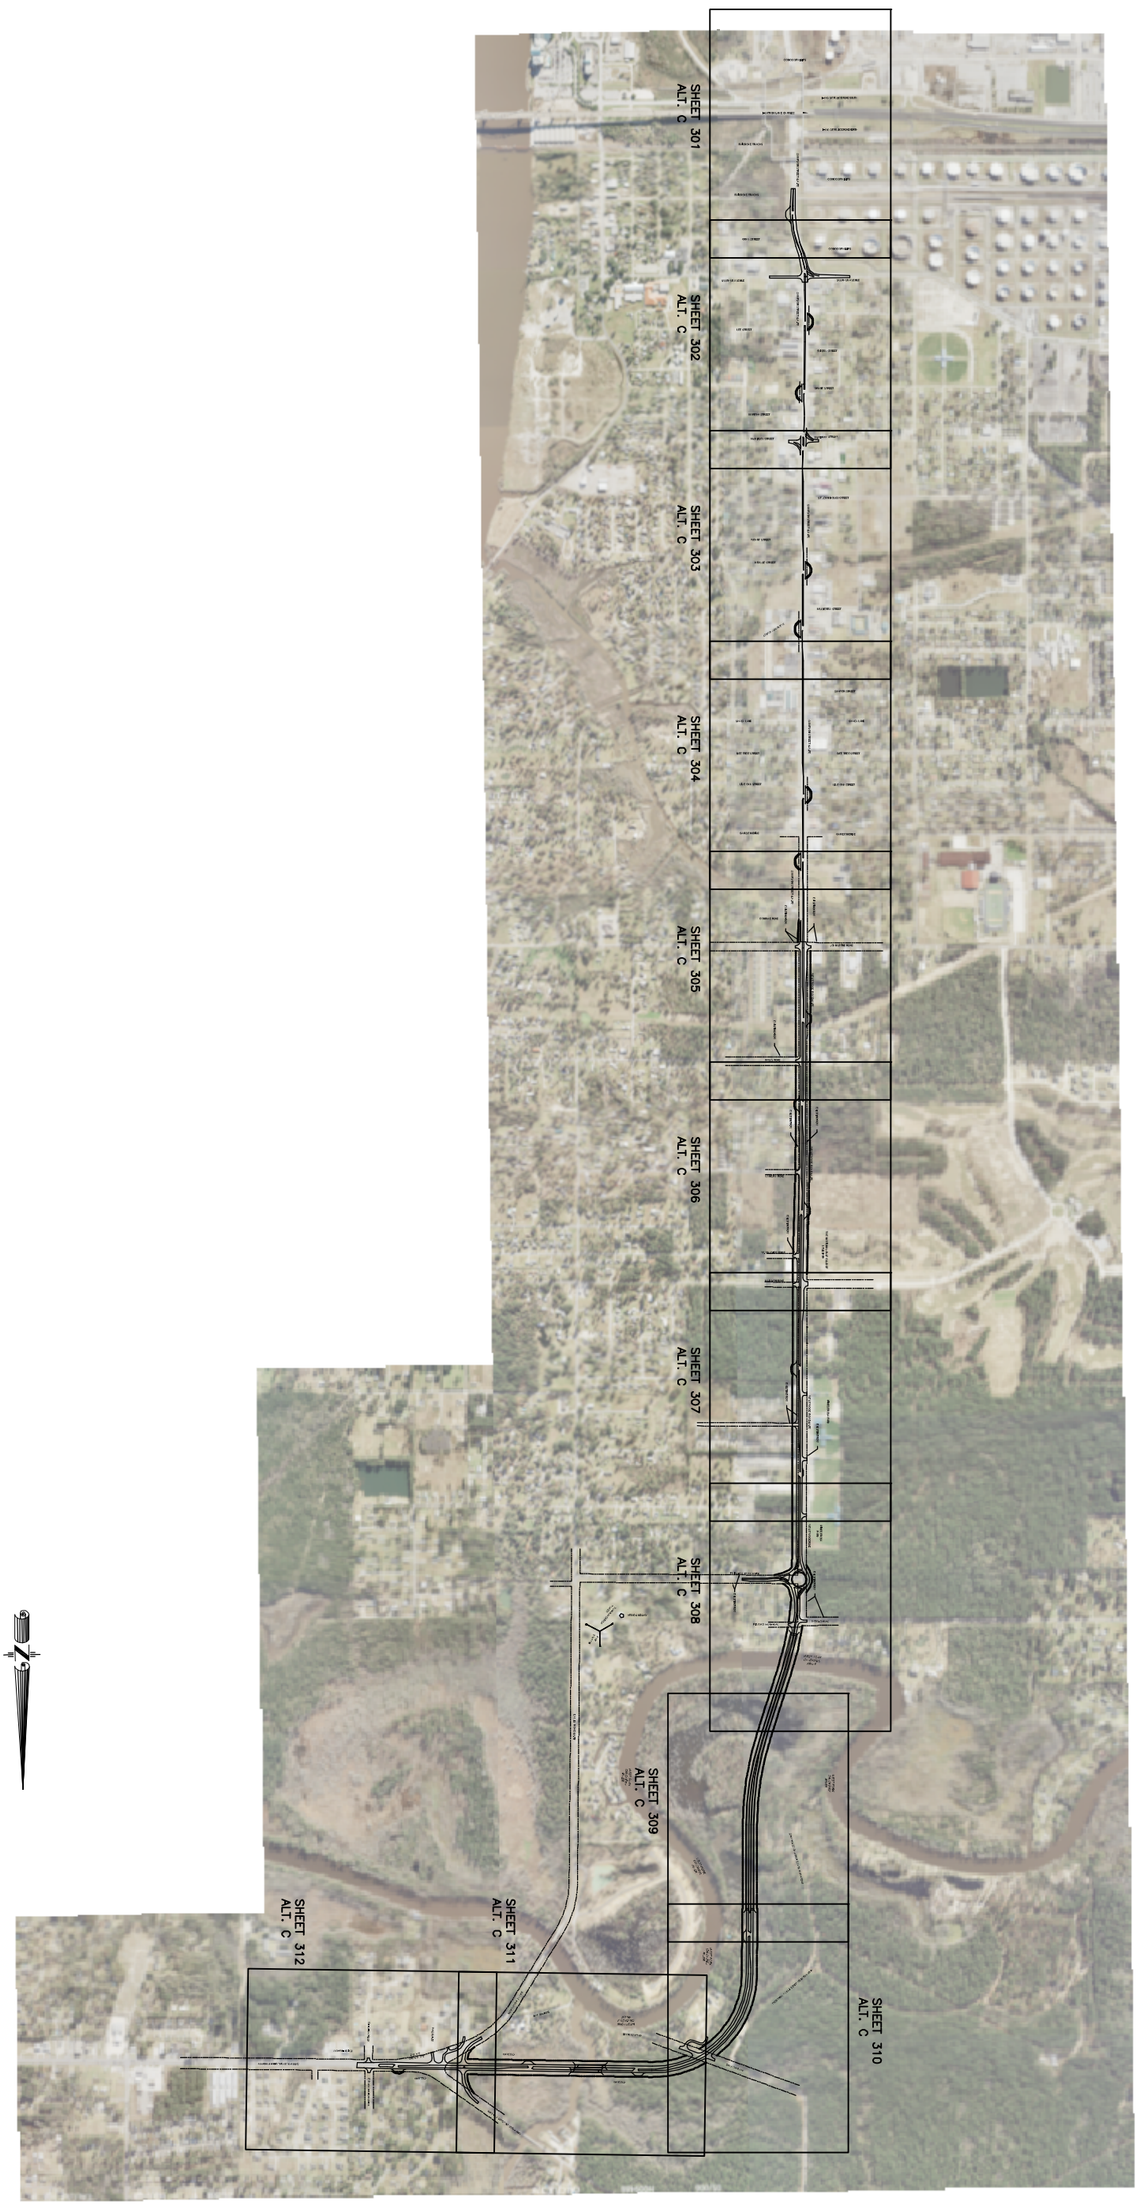

DOTD LOUISIANA DEPARTMENT OF TRANSPORTATION & DEVELOPMENT

NY ASSOCIATES, INC.
ENGINEERS • ARCHITECTS • PLANNERS
PROGRAM & PROJECT MANAGERS

LA 378 WIDENING BETWEEN WESTLAKE AND MOSS BLUFF
FEASIBILITY STUDY – STAGE 0
CALCASIEU PARISH, LOUISIANA

STATE PROJECT No. H.009488.1 FEDERAL AID PROJECT No. H009488

INDEX SHEET - ALTERNATIVE "C" ALIGNMENT

SHEET
INDEX
3 OF 3

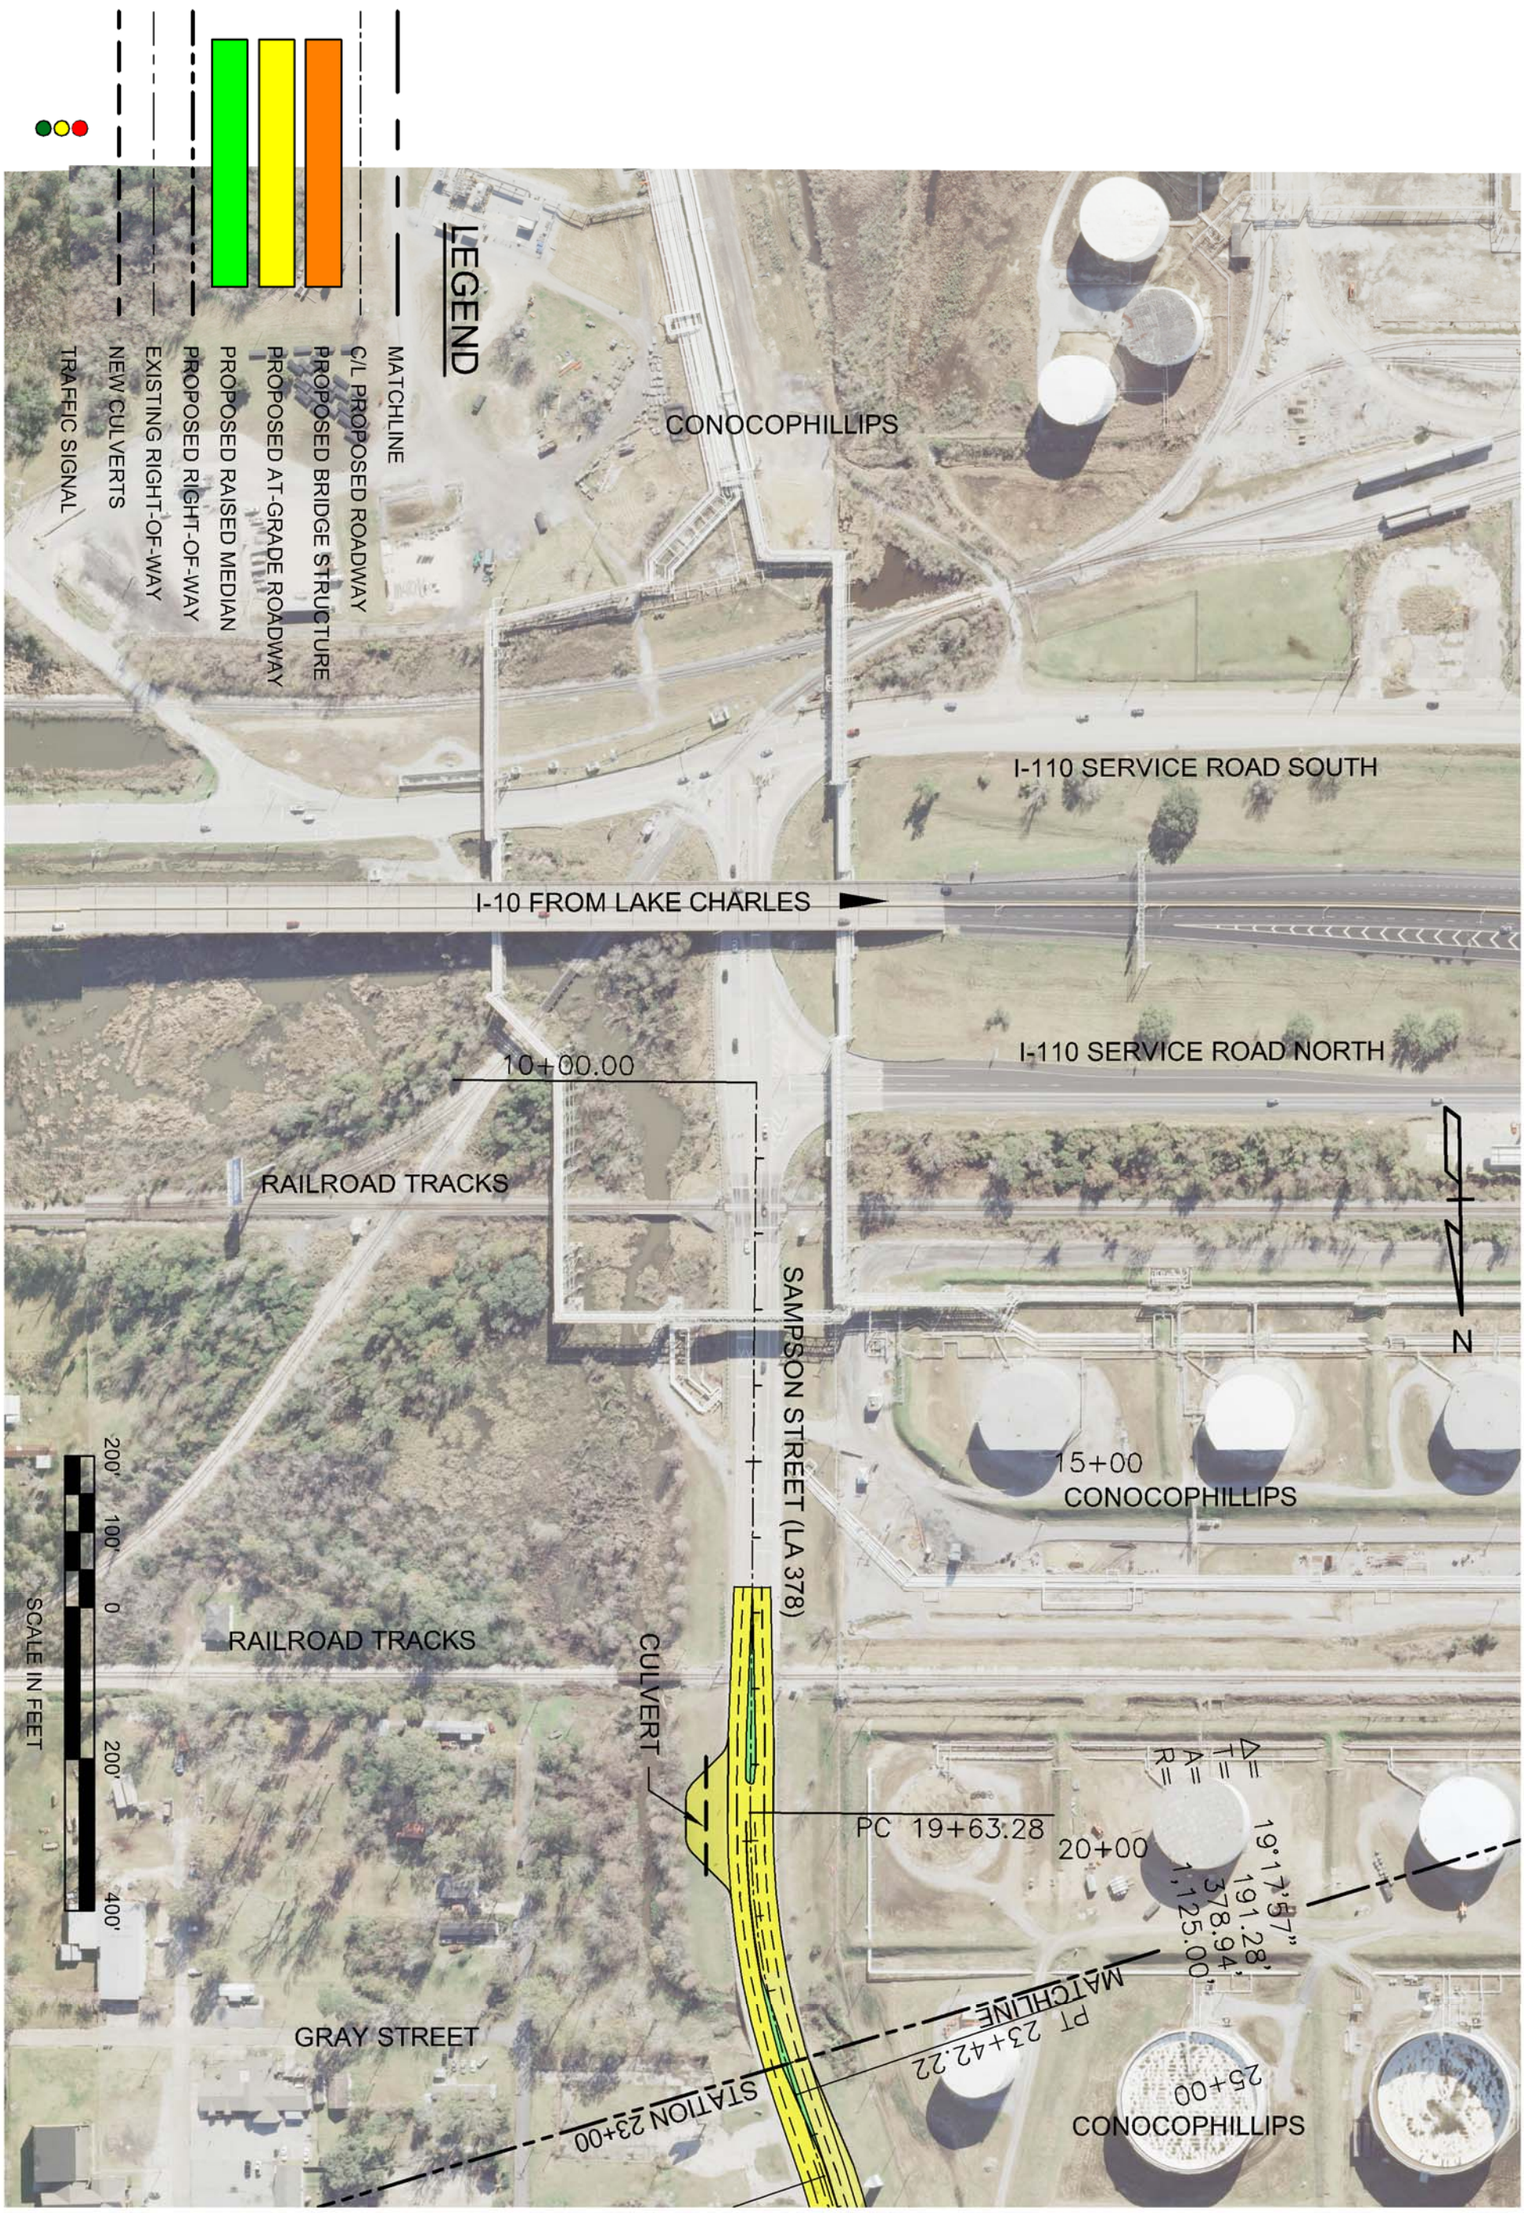

DOTD
LOUISIANA DEPARTMENT OF TRANSPORTATION & DEVELOPMENT

NY ASSOCIATES, INC.
ENGINEERS • ARCHITECTS • PLANNERS
PROGRAM & PROJECT MANAGERS

LA 378 WIDENING BETWEEN WESTLAKE AND MOSS BLUFF
FEASIBILITY STUDY – STAGE 0
CALCASIEU PARISH, LOUISIANA

STATE PROJECT No. H.009488.1 FEDERAL AID PROJECT No. H009488

PLAN LAYOUT – ALTERNATIVE "C" ALIGNMENT

SHEET
301

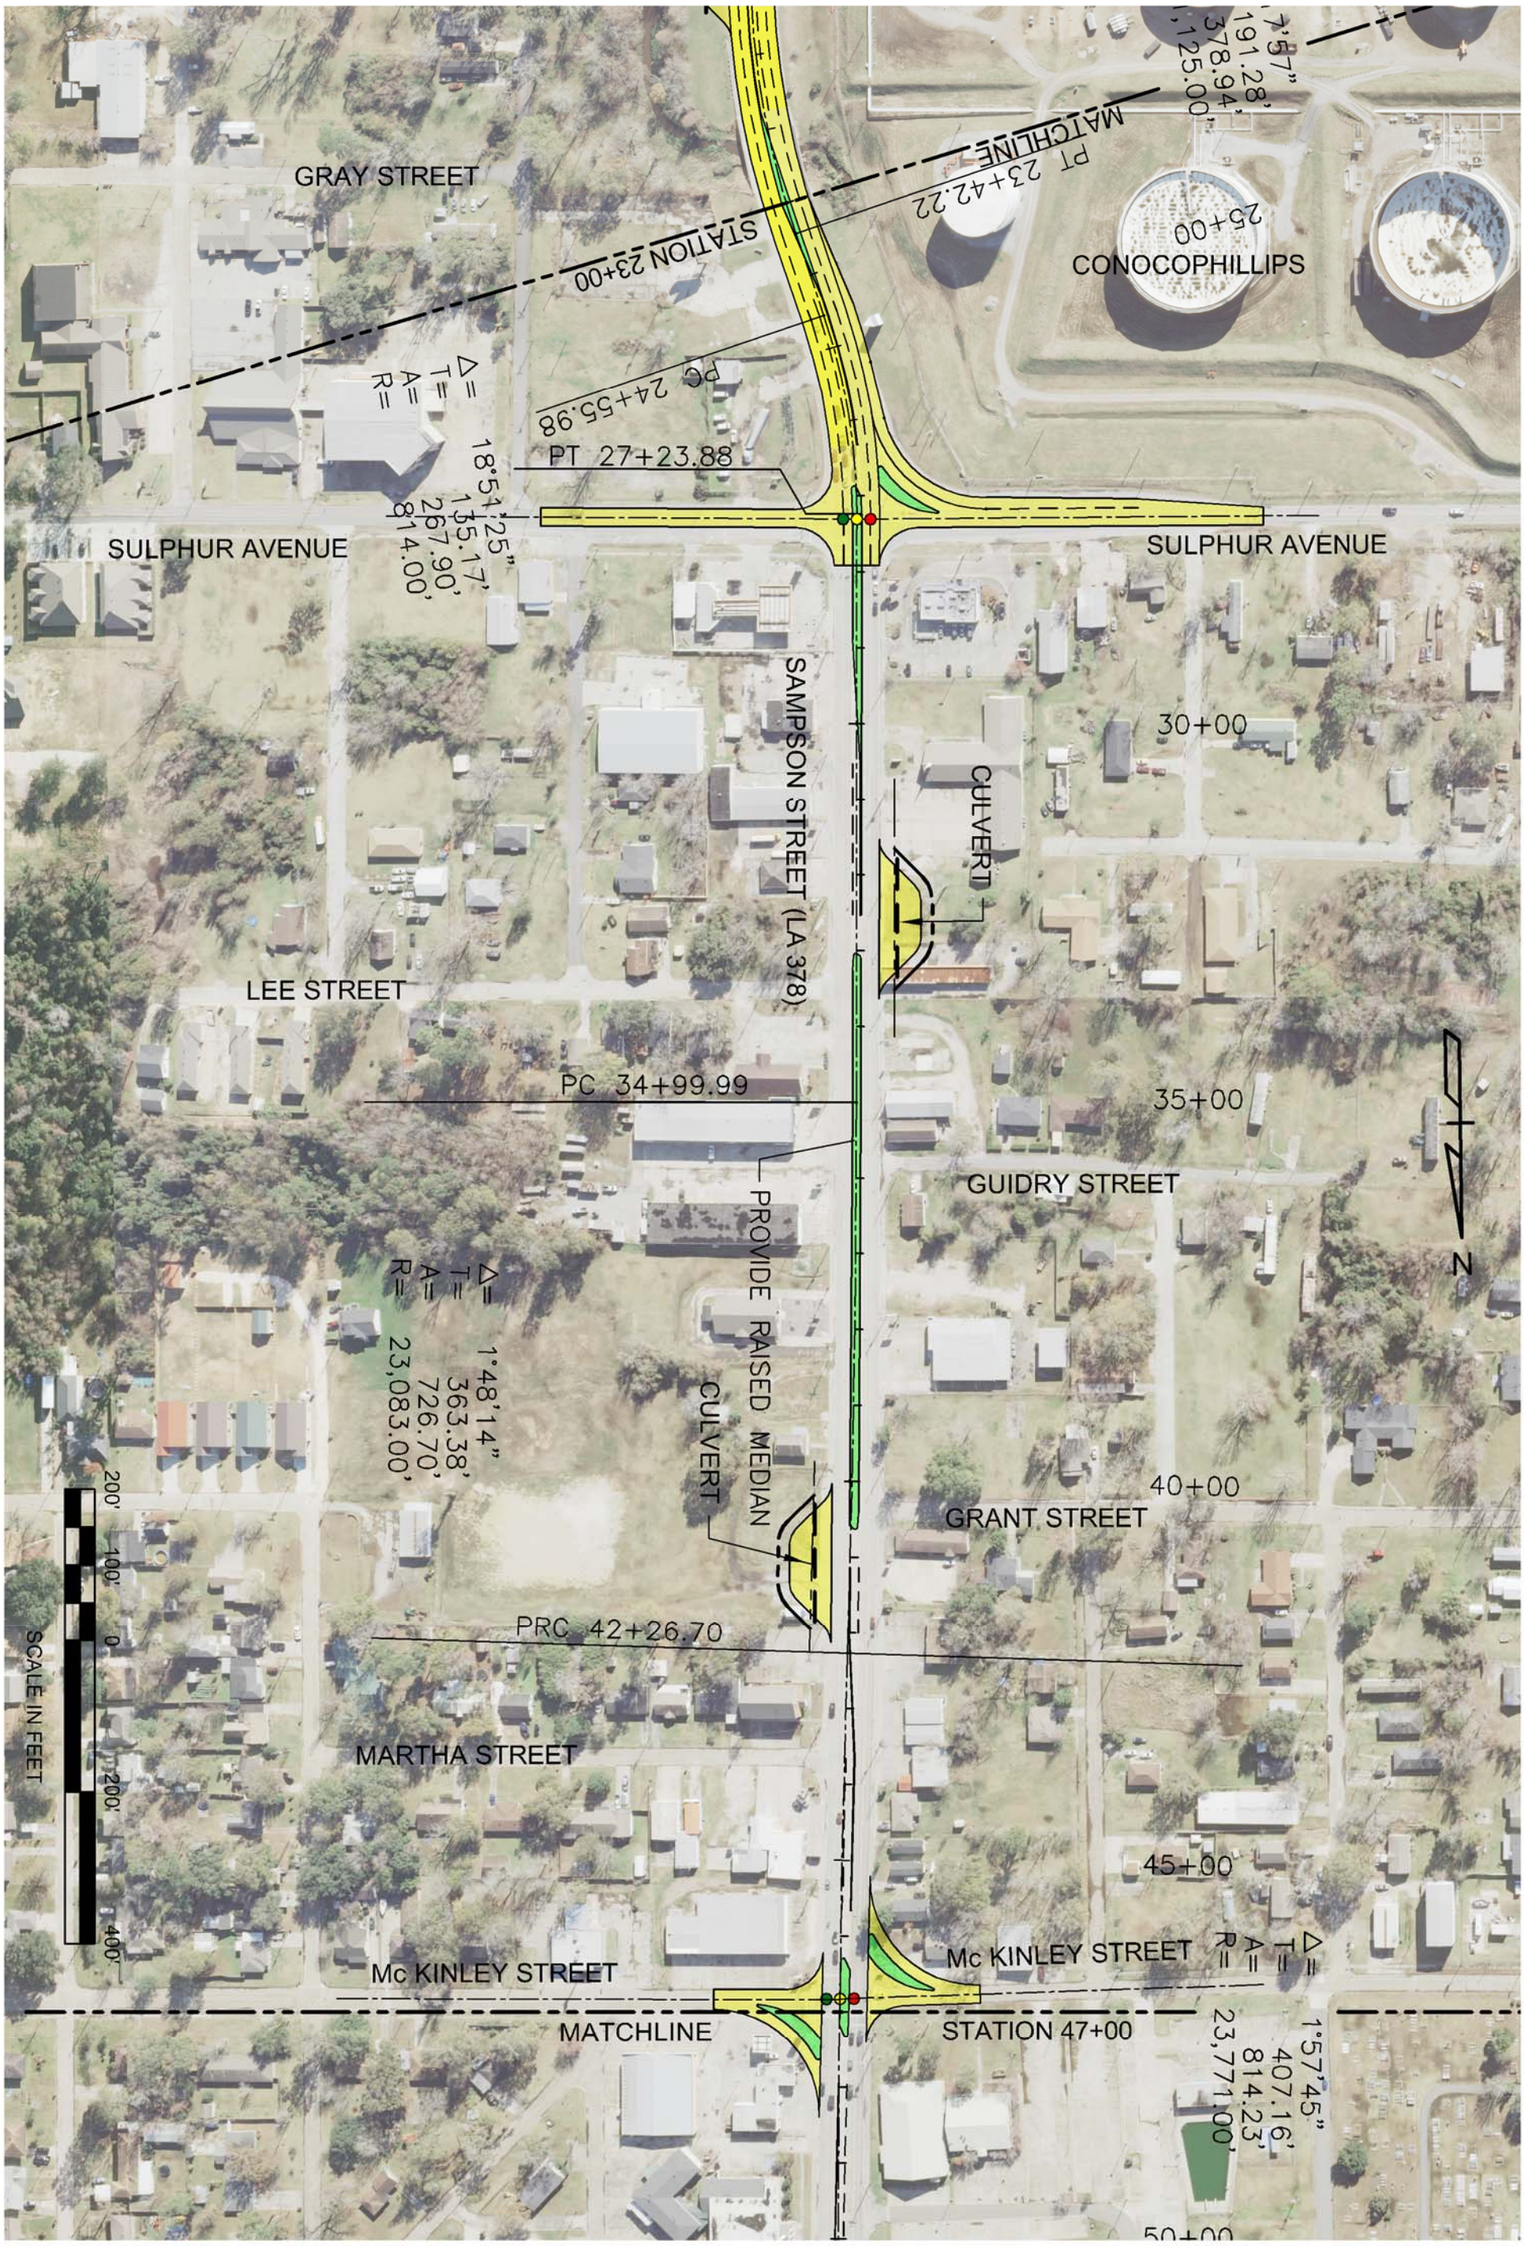

DOTD
LOUISIANA DEPARTMENT OF TRANSPORTATION & DEVELOPMENT

NY ASSOCIATES, INC.
ENGINEERS • ARCHITECTS • PLANNERS
PROGRAM & PROJECT MANAGERS

LA 378 WIDENING BETWEEN WESTLAKE AND MOSS BLUFF
FEASIBILITY STUDY – STAGE 0
CALCASIEU PARISH, LOUISIANA

STATE PROJECT No. H.009488.1 FEDERAL AID PROJECT No. H009488

PLAN LAYOUT – ALTERNATIVE "C" ALIGNMENT

SHEET
302

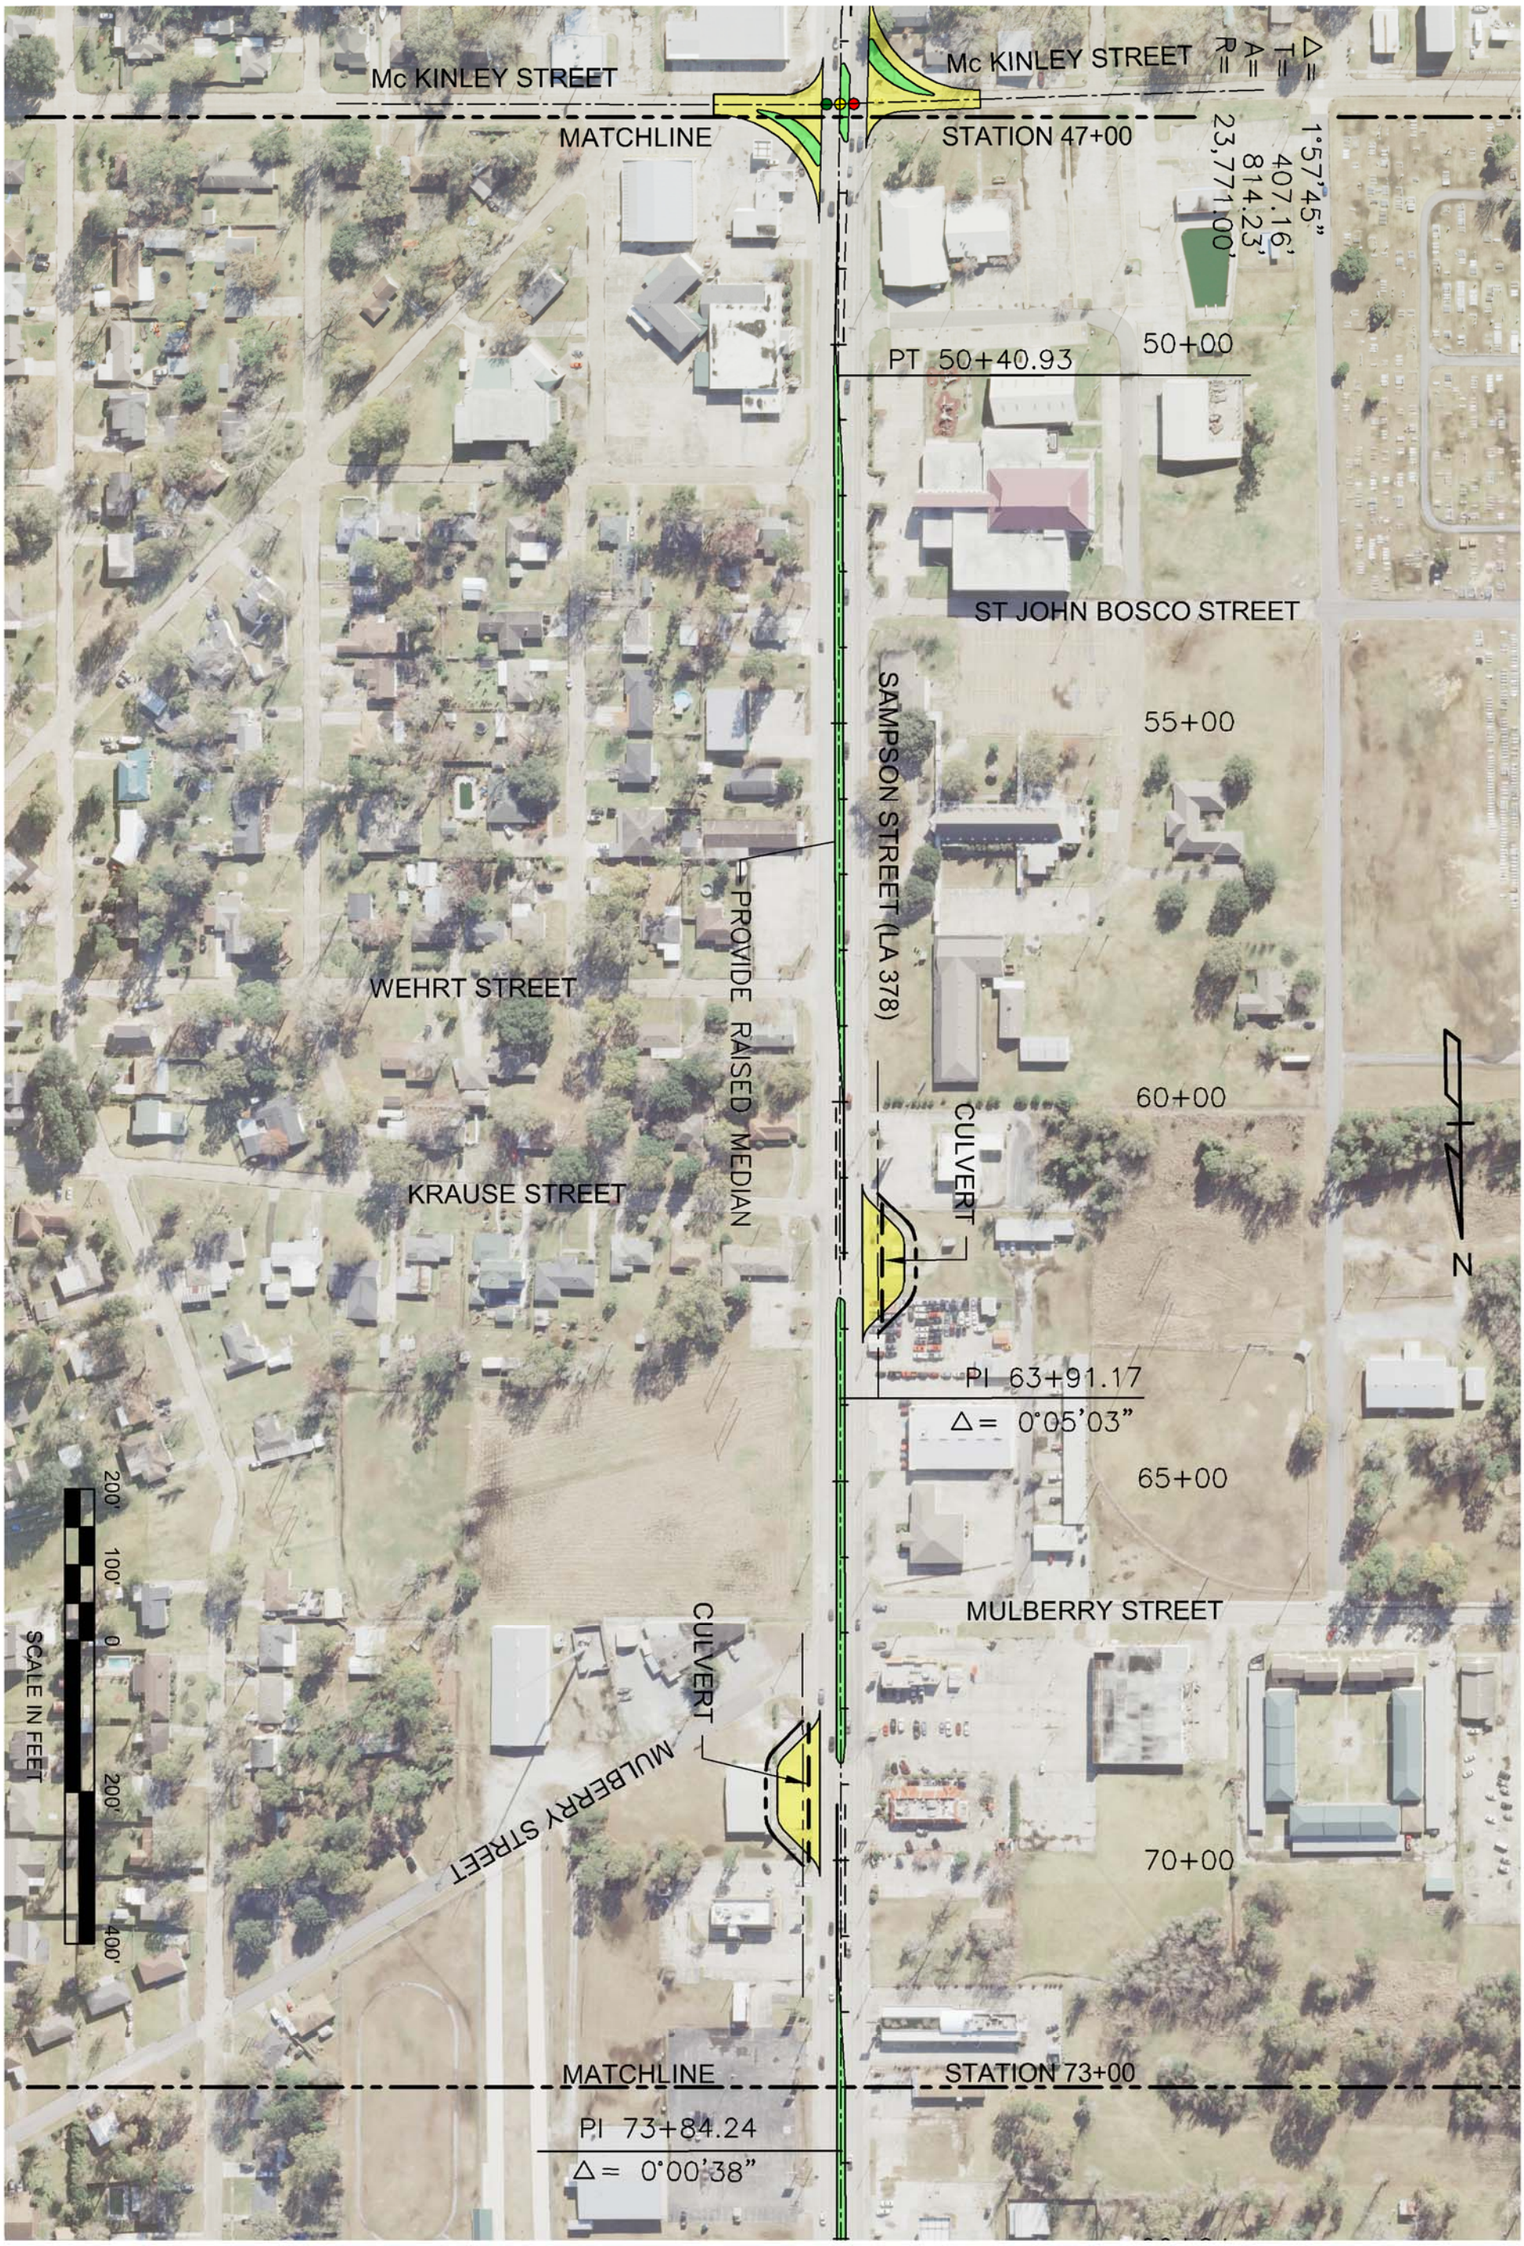

DOTD
LOUISIANA DEPARTMENT OF TRANSPORTATION & DEVELOPMENT

NY ASSOCIATES, INC.
ENGINEERS • ARCHITECTS • PLANNERS
PROGRAM & PROJECT MANAGERS

LA 378 WIDENING BETWEEN WESTLAKE AND MOSS BLUFF
FEASIBILITY STUDY – STAGE 0
CALCASIEU PARISH, LOUISIANA

STATE PROJECT No. H.009488.1 FEDERAL AID PROJECT No. H009488

PLAN LAYOUT – ALTERNATIVE "C" ALIGNMENT

SHEET
303

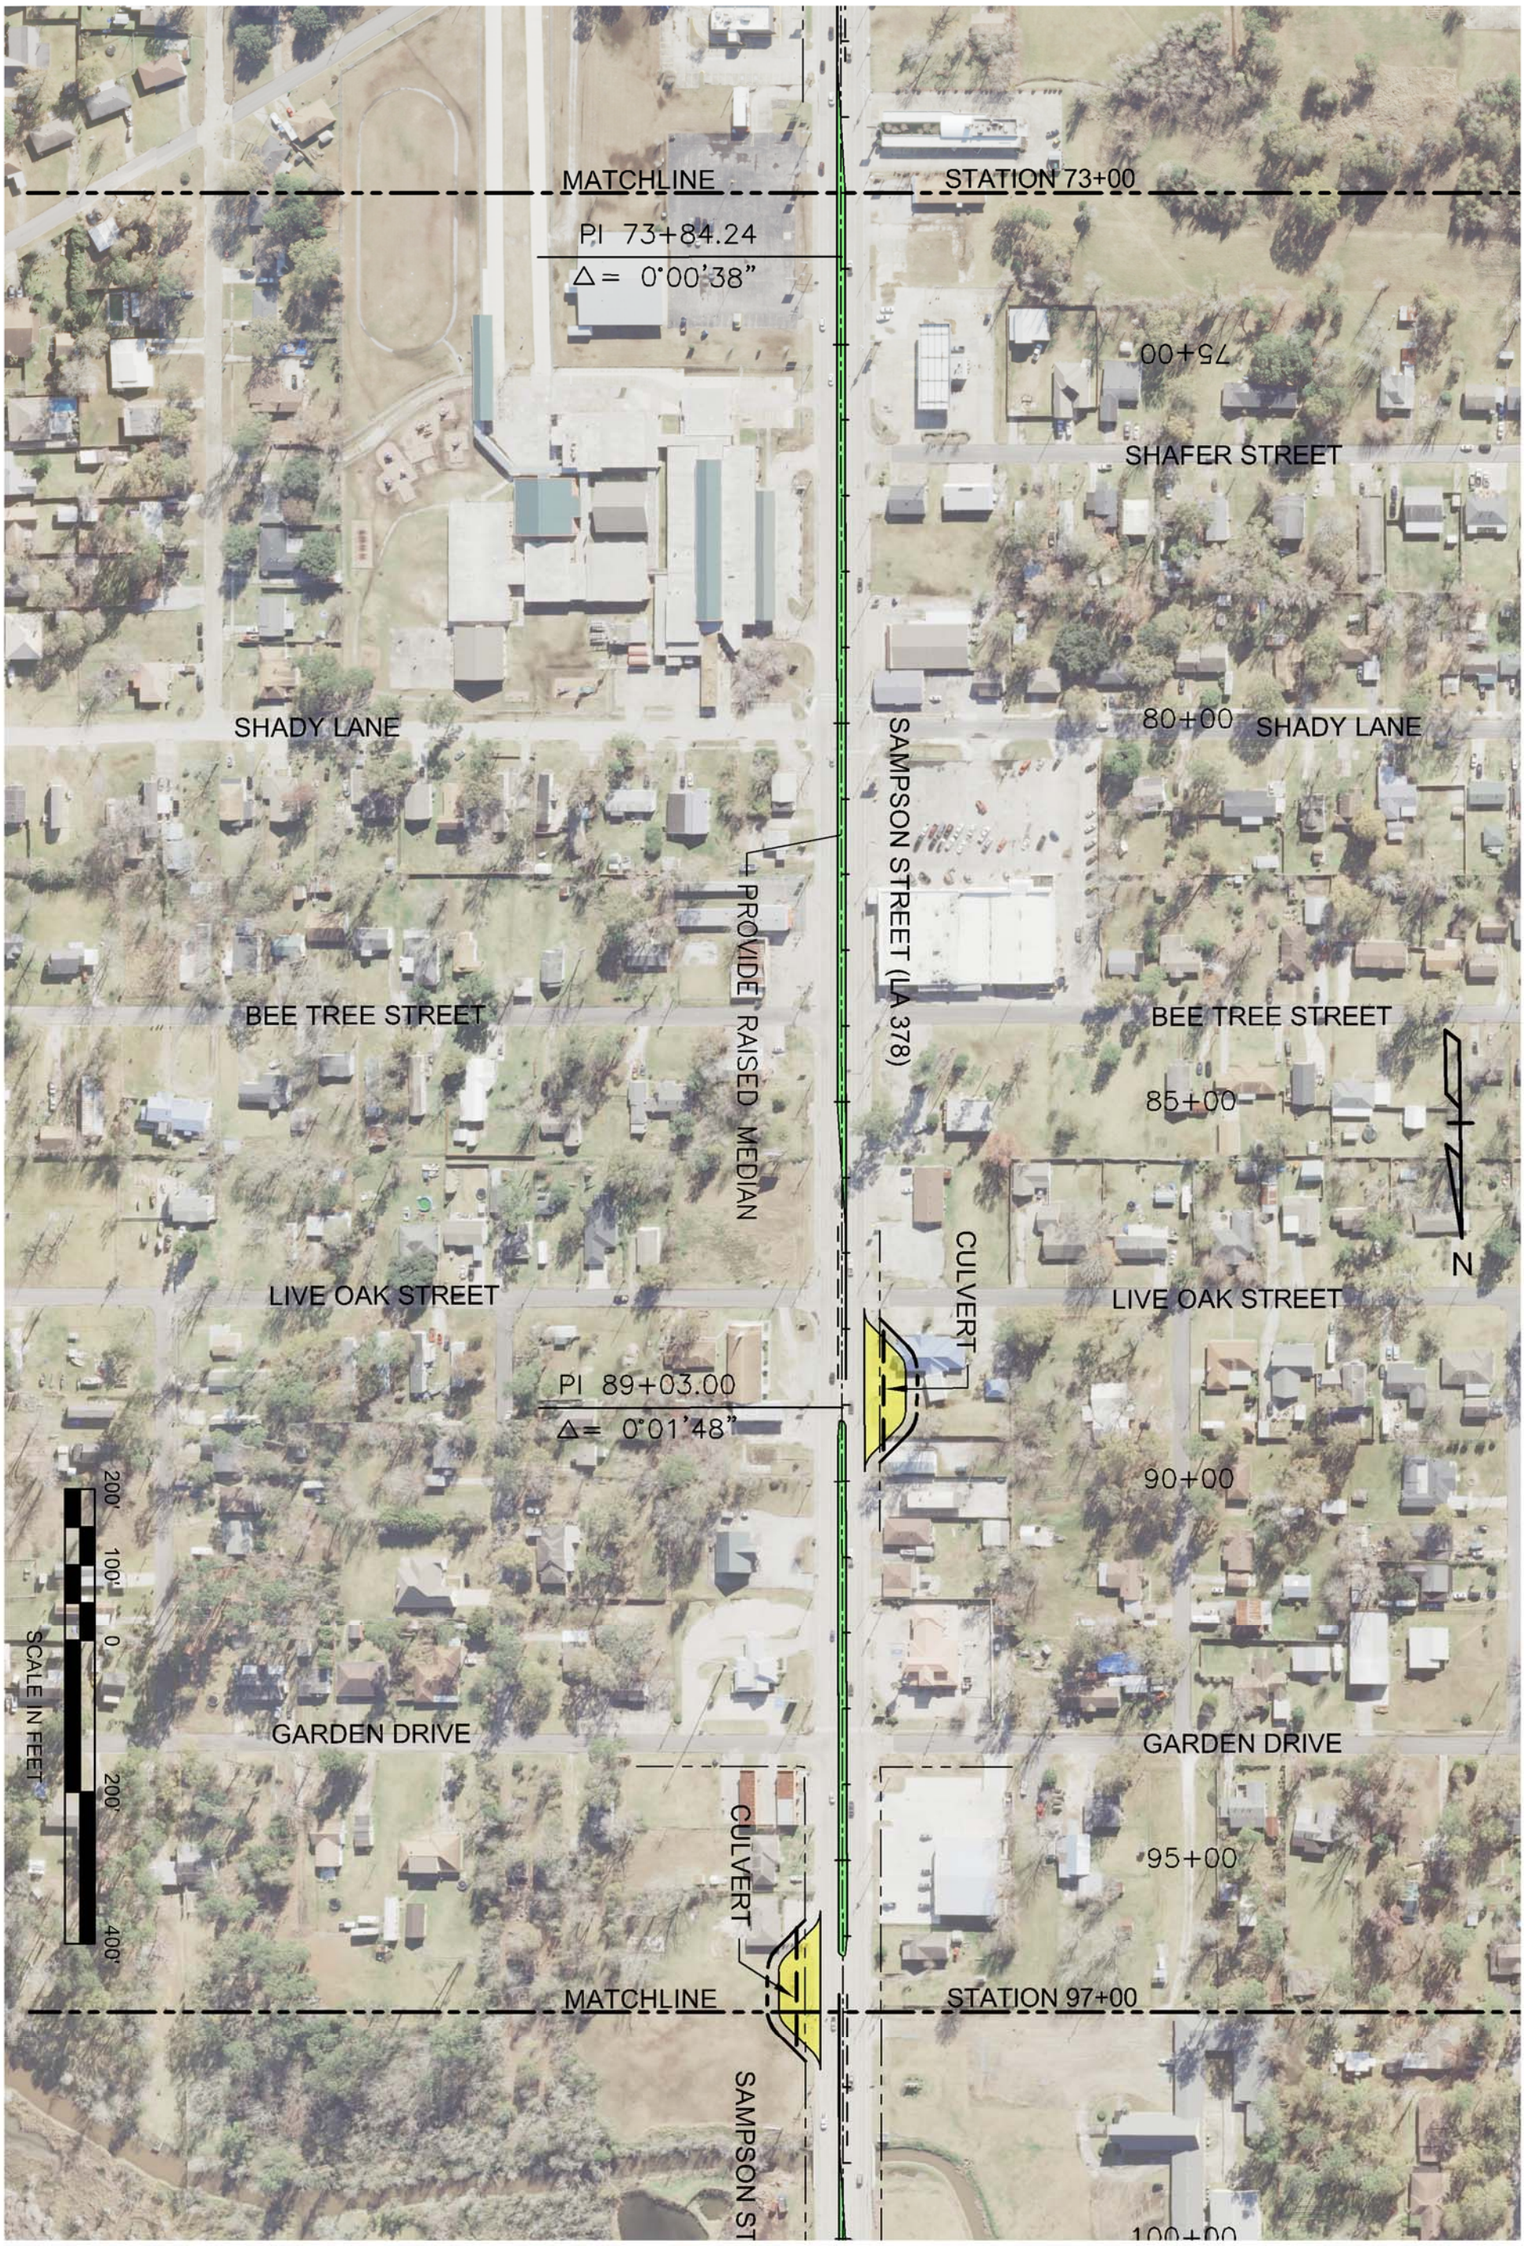

DOTD
LOUISIANA DEPARTMENT OF TRANSPORTATION & DEVELOPMENT

NY ASSOCIATES, INC.
ENGINEERS • ARCHITECTS • PLANNERS
PROGRAM & PROJECT MANAGERS

LA 378 WIDENING BETWEEN WESTLAKE AND MOSS BLUFF
FEASIBILITY STUDY – STAGE 0
CALCASIEU PARISH, LOUISIANA

STATE PROJECT No. H.009488.1 FEDERAL AID PROJECT No. H009488

PLAN LAYOUT – ALTERNATIVE "C" ALIGNMENT

SHEET
304

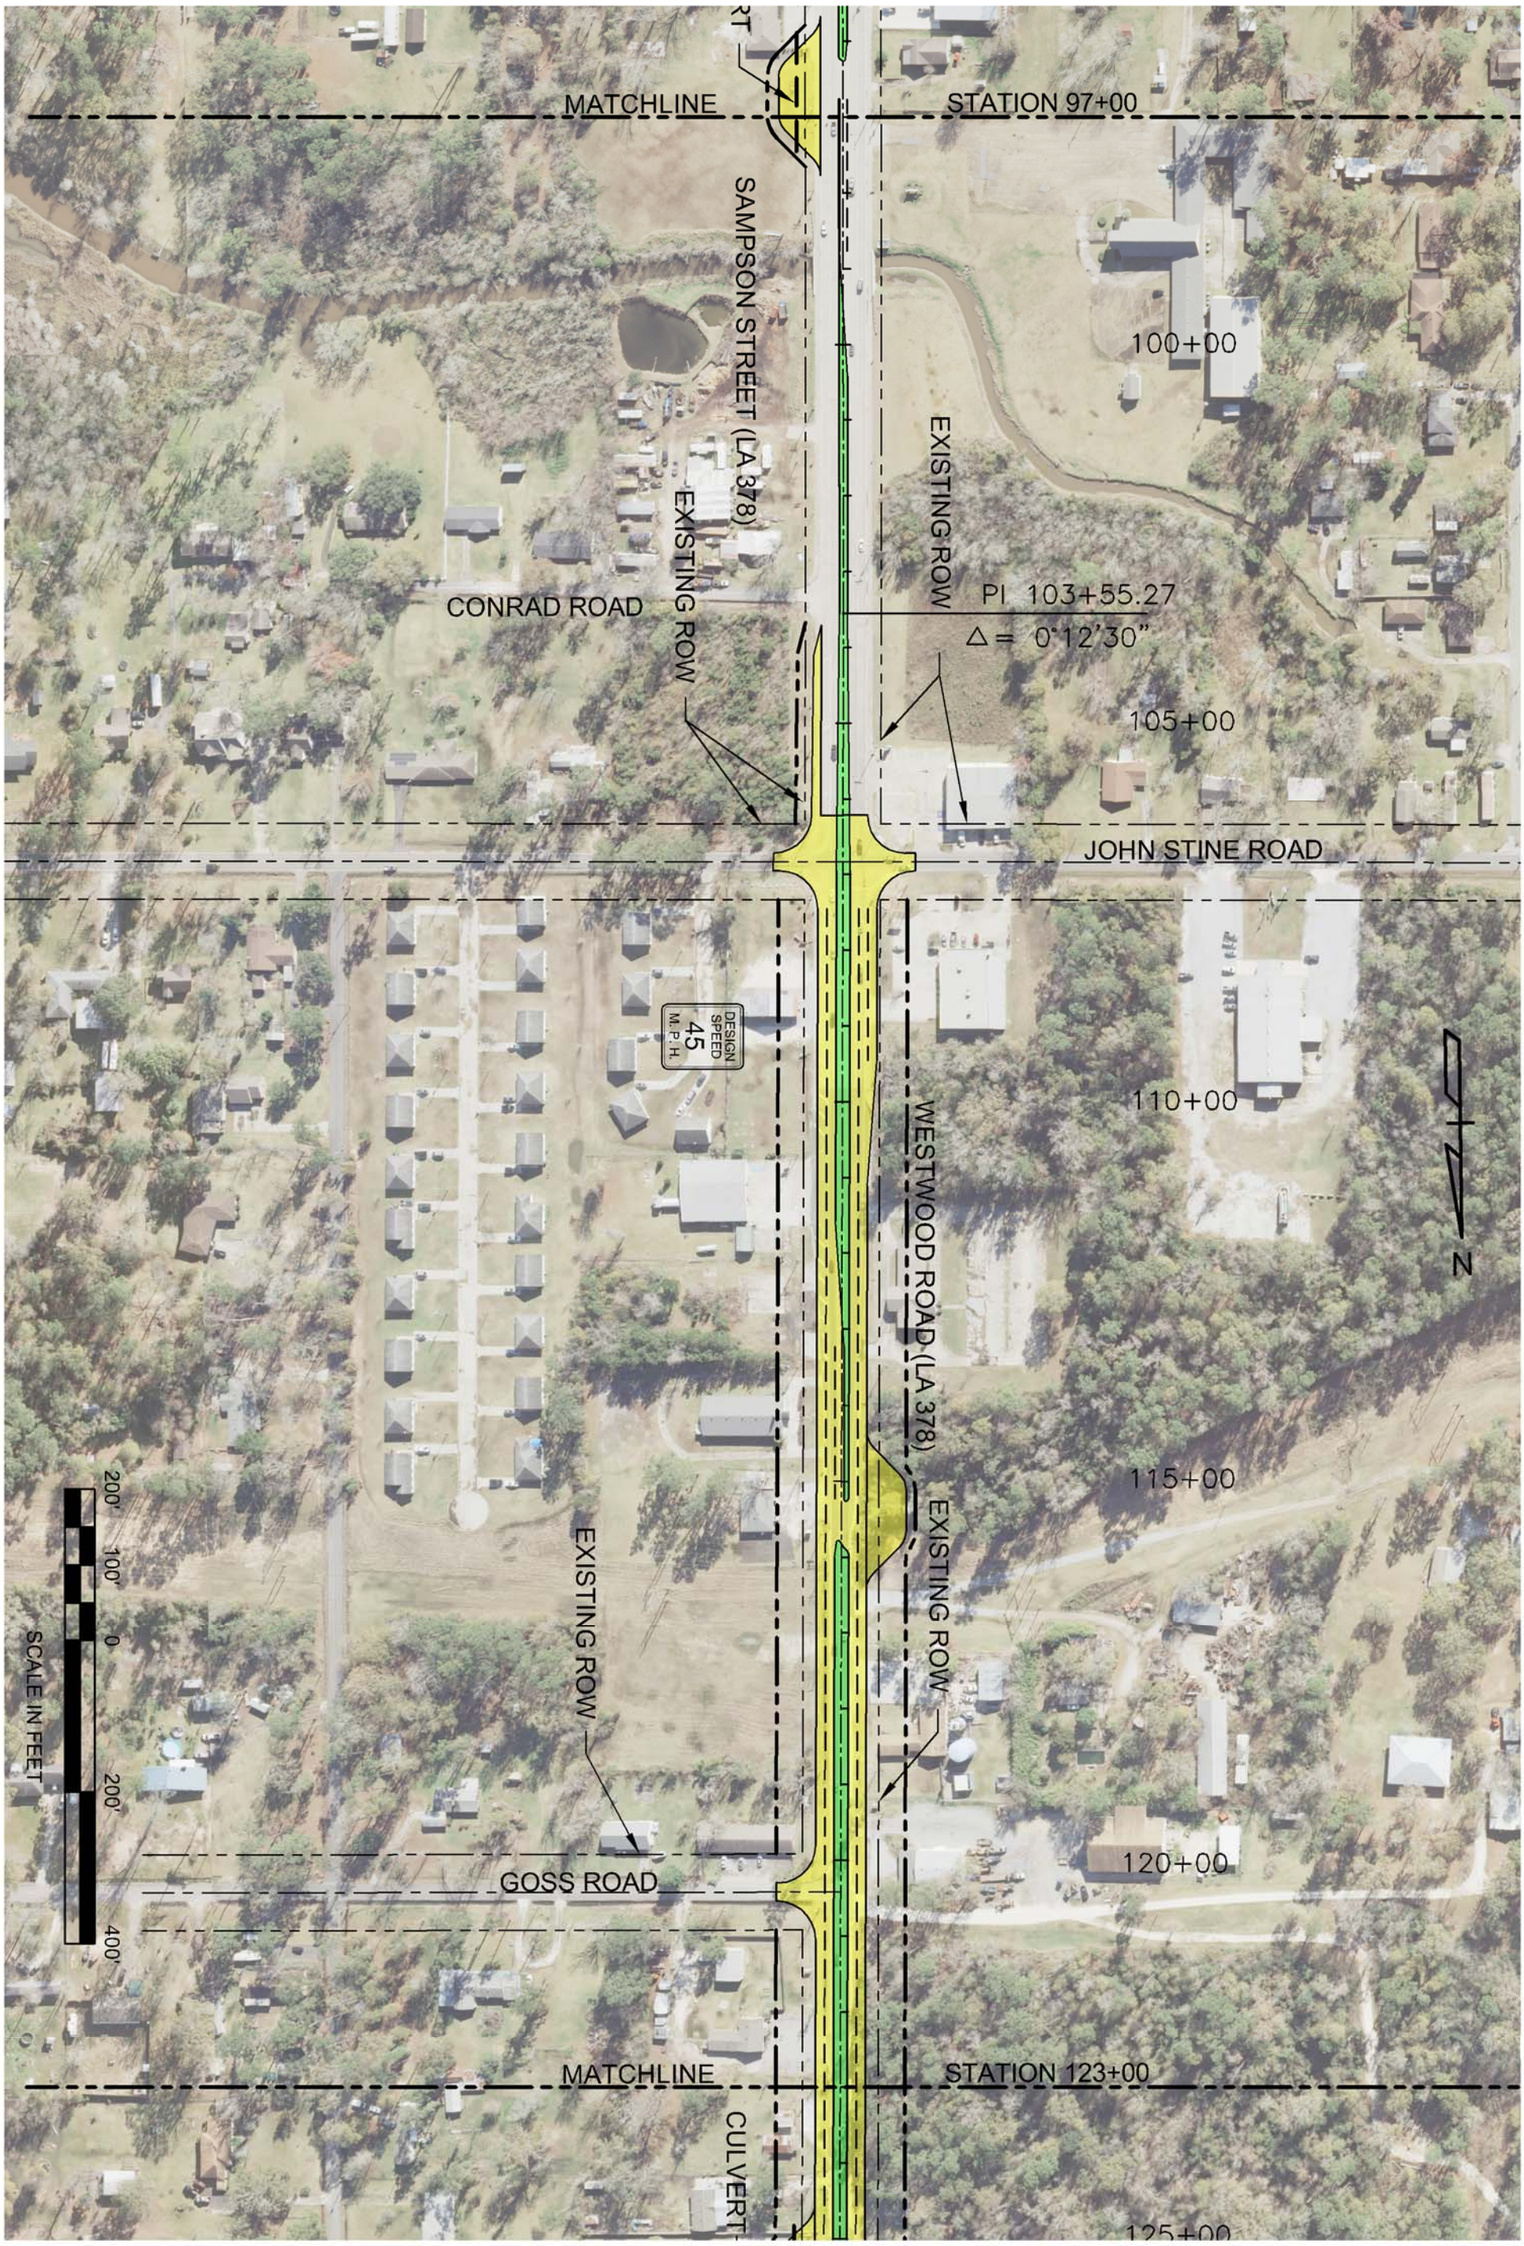

DOTD
LOUISIANA DEPARTMENT OF TRANSPORTATION & DEVELOPMENT

NY ASSOCIATES, INC.
ENGINEERS • ARCHITECTS • PLANNERS
PROGRAM & PROJECT MANAGERS

LA 378 WIDENING BETWEEN WESTLAKE AND MOSS BLUFF
FEASIBILITY STUDY – STAGE 0
CALCASIEU PARISH, LOUISIANA

STATE PROJECT No. H.009488.1 FEDERAL AID PROJECT No. H009488

PLAN LAYOUT – ALTERNATIVE "C" ALIGNMENT

SHEET
305

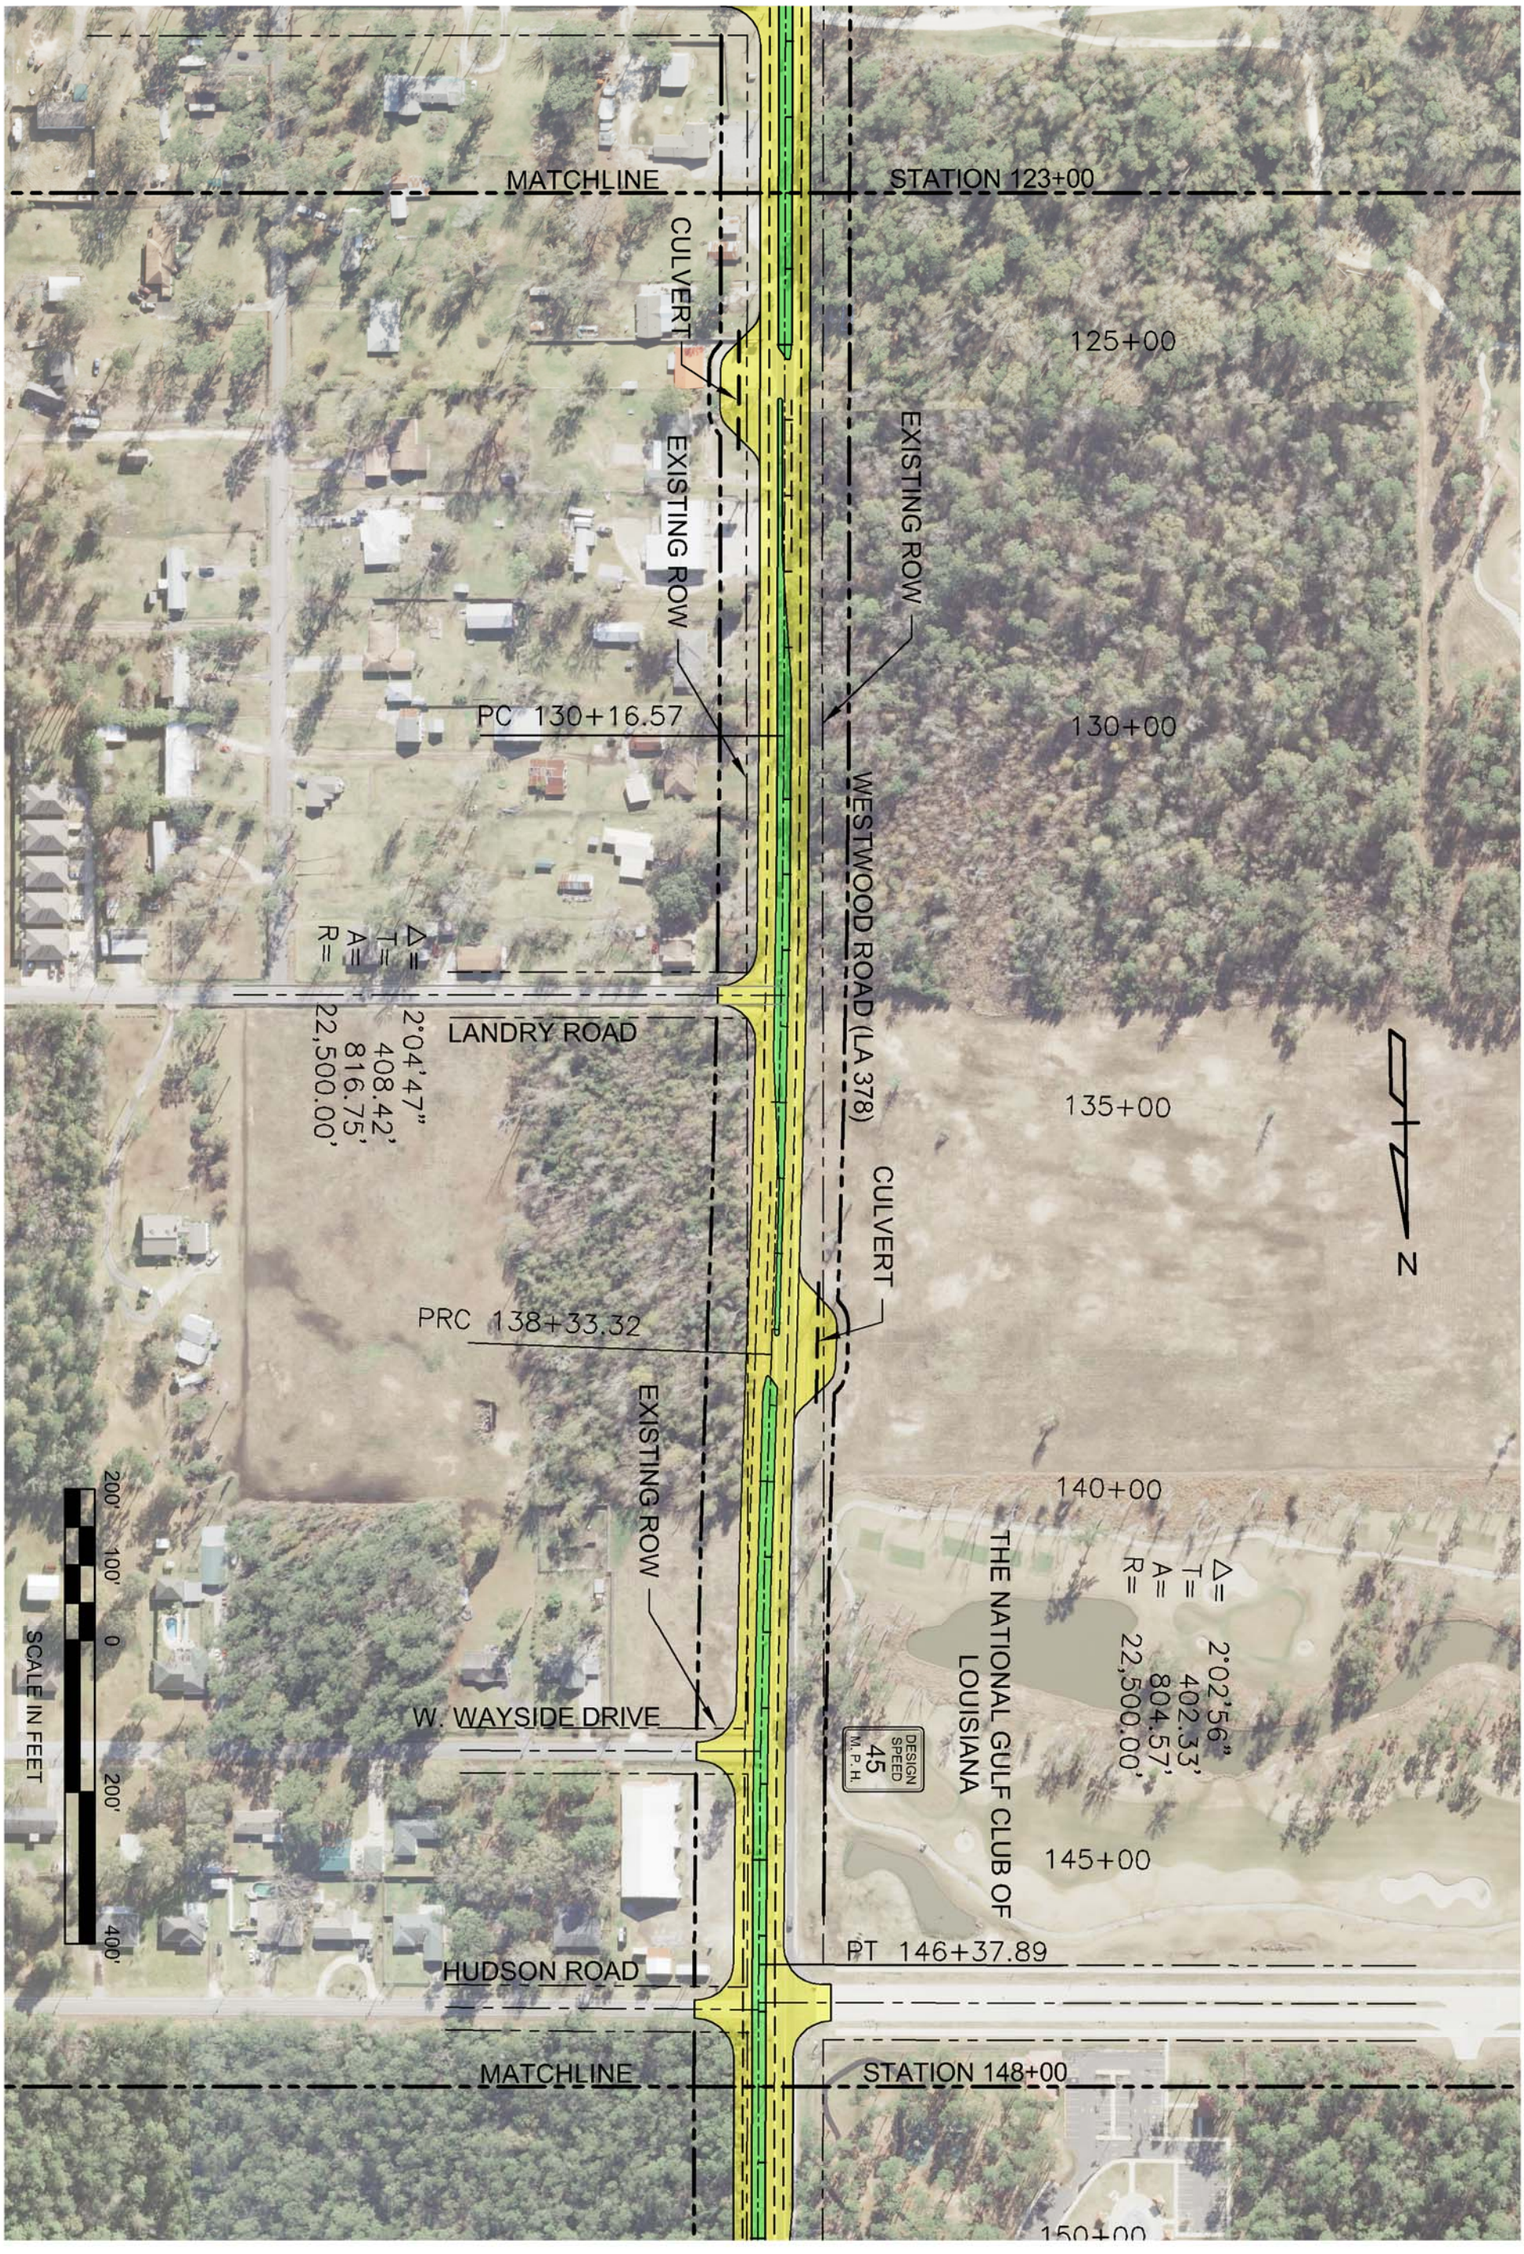

DOTD
LOUISIANA DEPARTMENT OF TRANSPORTATION & DEVELOPMENT

NY ASSOCIATES, INC.
ENGINEERS • ARCHITECTS • PLANNERS
PROGRAM & PROJECT MANAGERS

LA 378 WIDENING BETWEEN WESTLAKE AND MOSS BLUFF
FEASIBILITY STUDY – STAGE 0
CALCASIEU PARISH, LOUISIANA

STATE PROJECT No. H.009488.1 FEDERAL AID PROJECT No. H009488

PLAN LAYOUT – ALTERNATIVE "C" ALIGNMENT

SHEET
306

DOTD
LOUISIANA DEPARTMENT OF TRANSPORTATION & DEVELOPMENT

NY ASSOCIATES, INC.
ENGINEERS • ARCHITECTS • PLANNERS
PROGRAM & PROJECT MANAGERS

LA 378 WIDENING BETWEEN WESTLAKE AND MOSS BLUFF
FEASIBILITY STUDY – STAGE 0
CALCASIEU PARISH, LOUISIANA

STATE PROJECT No. H.009488.1 FEDERAL AID PROJECT No. H009488

PLAN LAYOUT – ALTERNATIVE "C" ALIGNMENT

SHEET
307

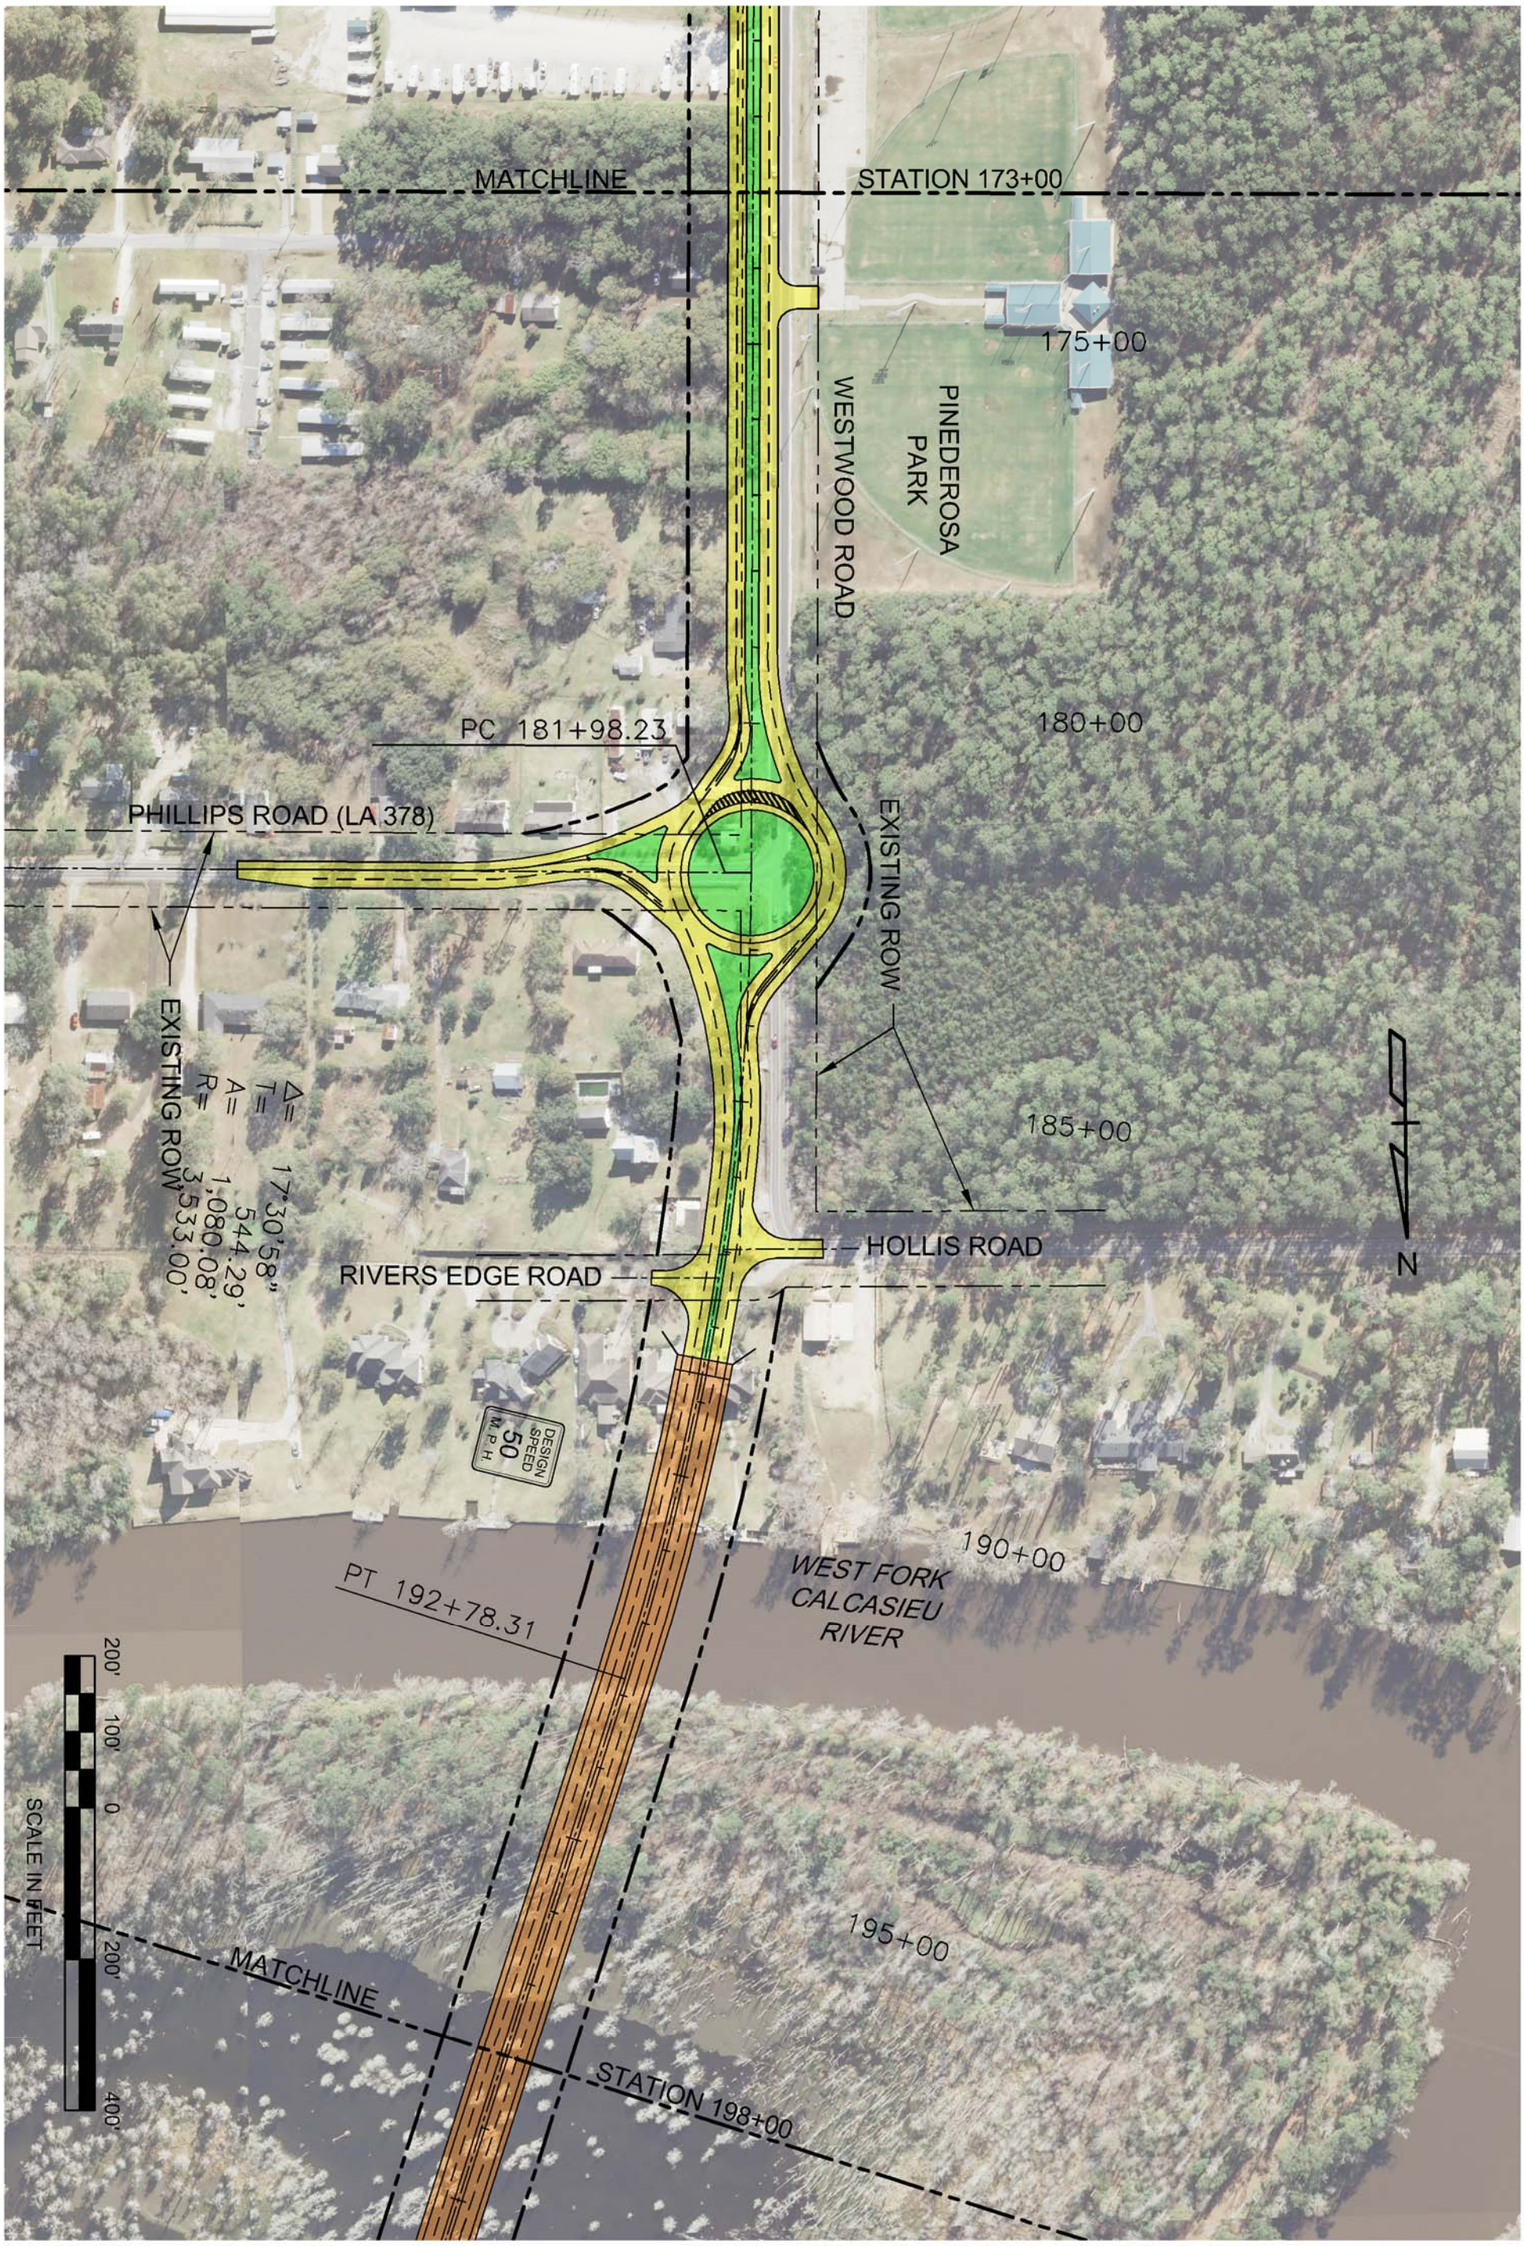

DOTD
LOUISIANA DEPARTMENT OF TRANSPORTATION & DEVELOPMENT

NY ASSOCIATES, INC.
ENGINEERS • ARCHITECTS • PLANNERS
PROGRAM & PROJECT MANAGERS

LA 378 WIDENING BETWEEN WESTLAKE AND MOSS BLUFF
FEASIBILITY STUDY – STAGE 0
CALCASIEU PARISH, LOUISIANA

STATE PROJECT No. H.009488.1 FEDERAL AID PROJECT No. H009488

PLAN LAYOUT - ALTERNATIVE "C" ALIGNMENT

SHEET
308

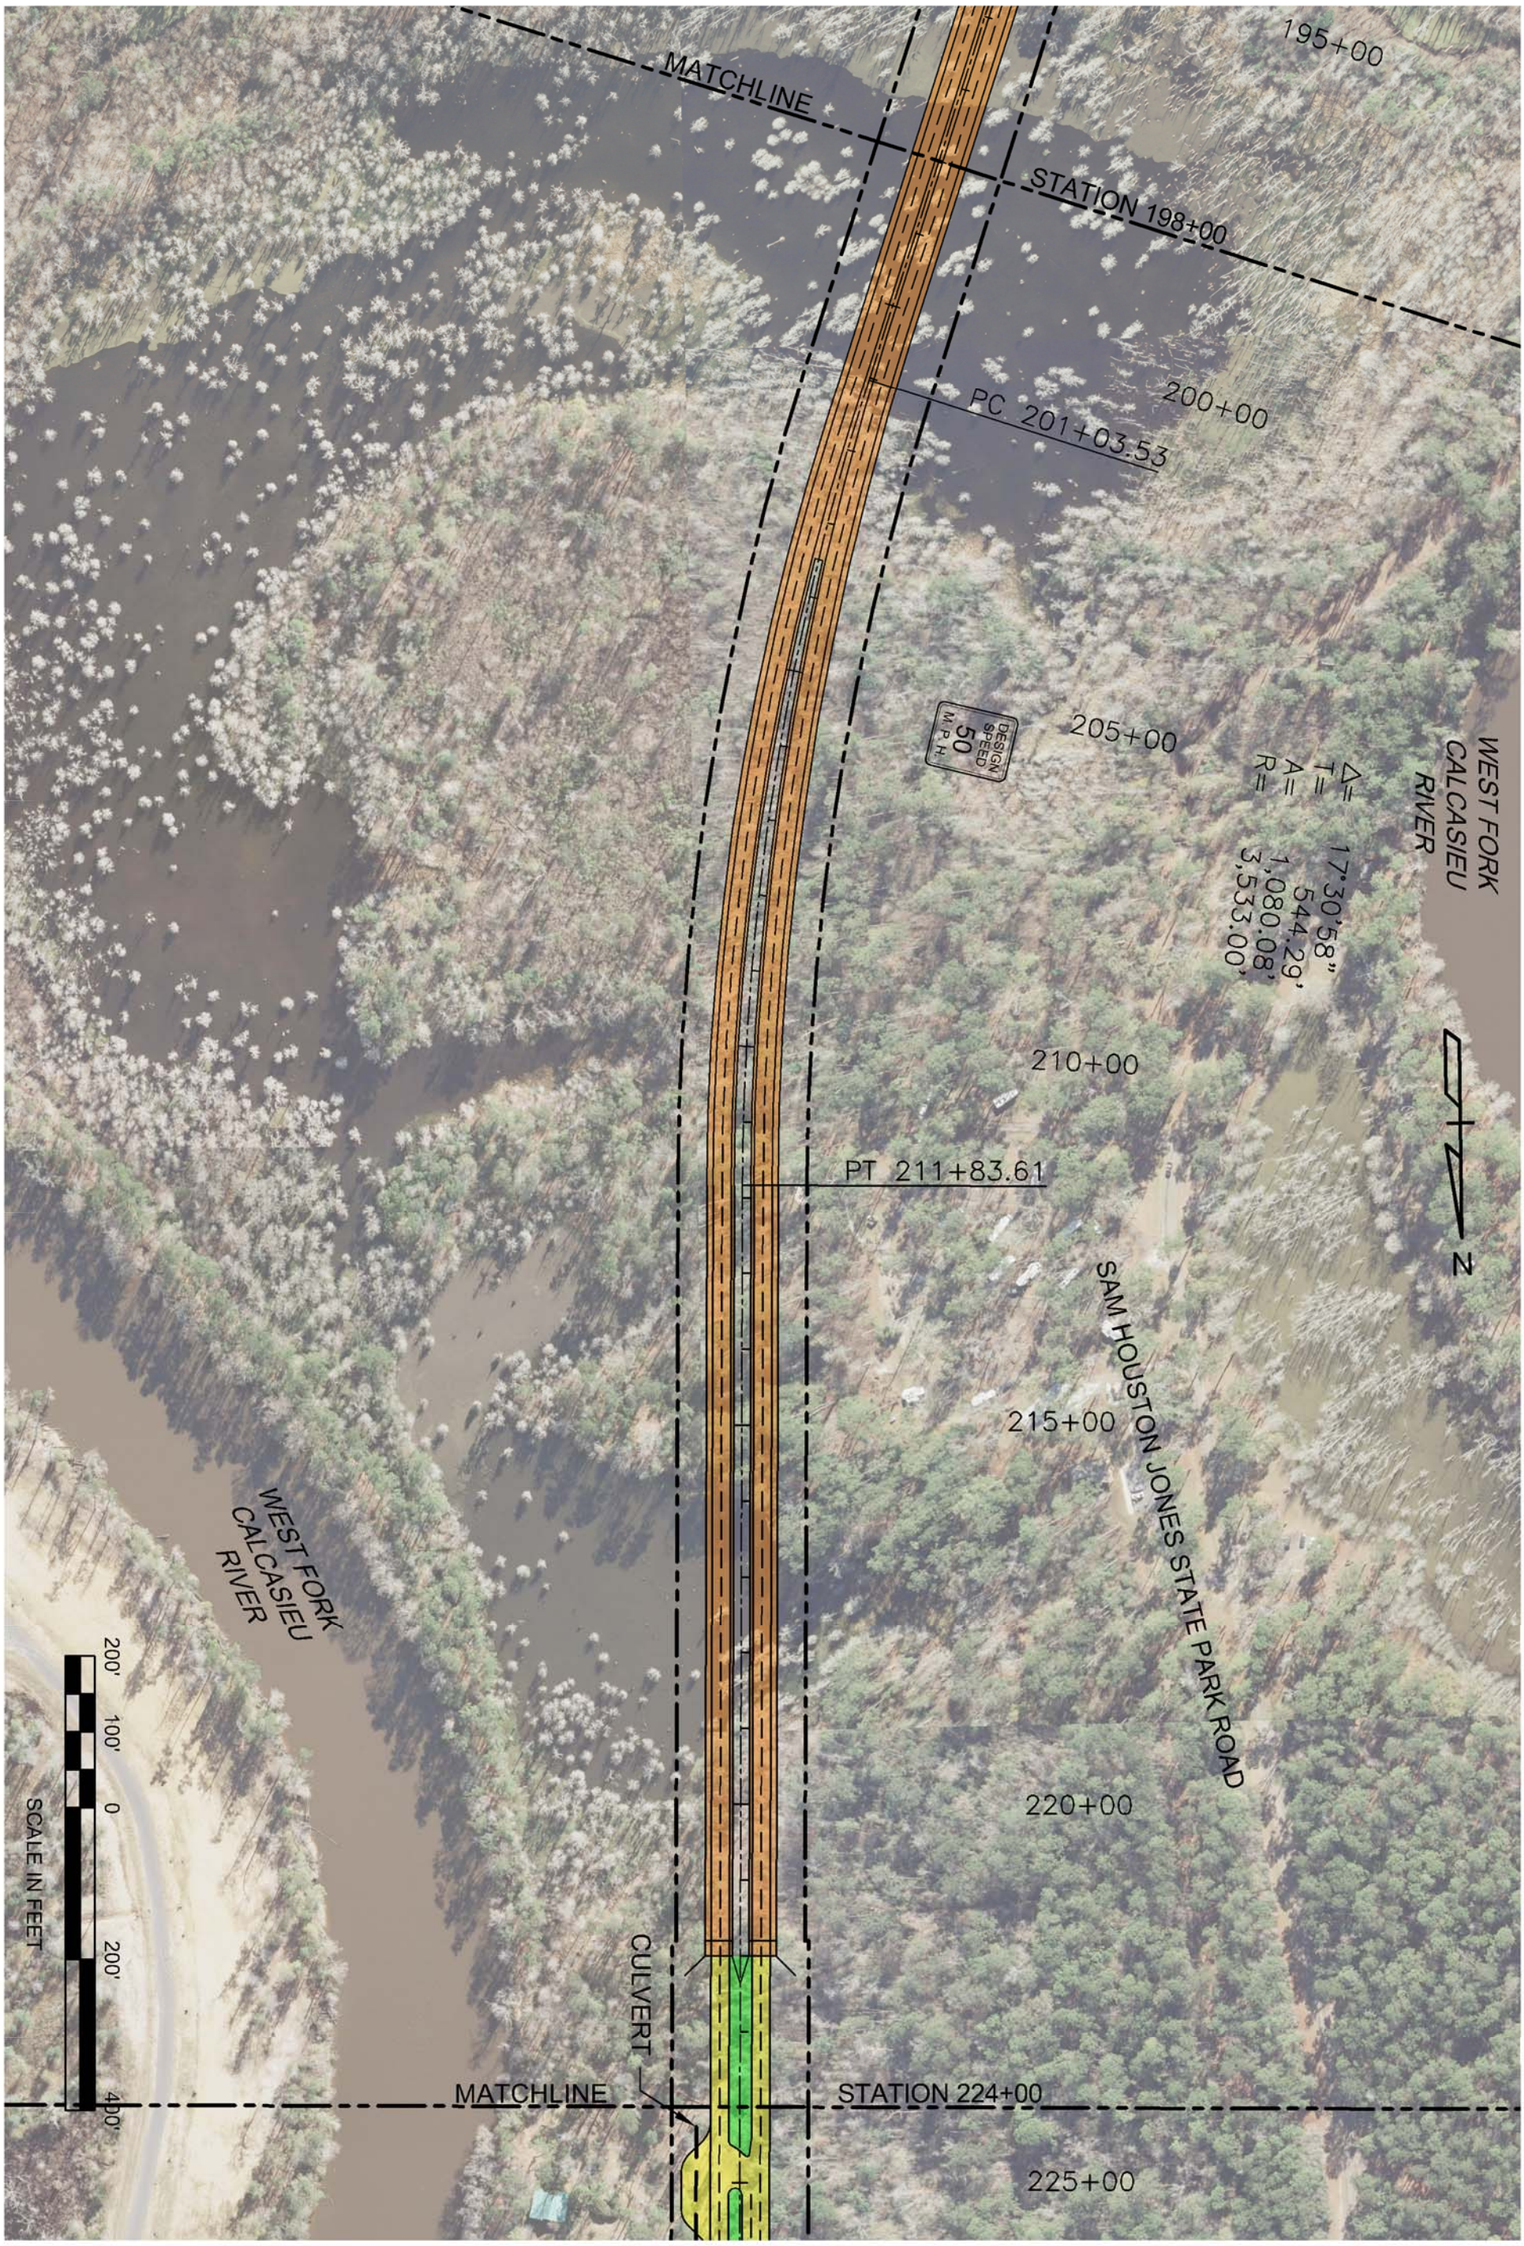

DOTD
LOUISIANA DEPARTMENT OF TRANSPORTATION & DEVELOPMENT

NY ASSOCIATES, INC.
ENGINEERS • ARCHITECTS • PLANNERS
PROGRAM & PROJECT MANAGERS

LA 378 WIDENING BETWEEN WESTLAKE AND MOSS BLUFF
FEASIBILITY STUDY – STAGE 0
CALCASIEU PARISH, LOUISIANA

STATE PROJECT No. H.009488.1 FEDERAL AID PROJECT No. H009488

PLAN LAYOUT – ALTERNATIVE "C" ALIGNMENT

SHEET
309

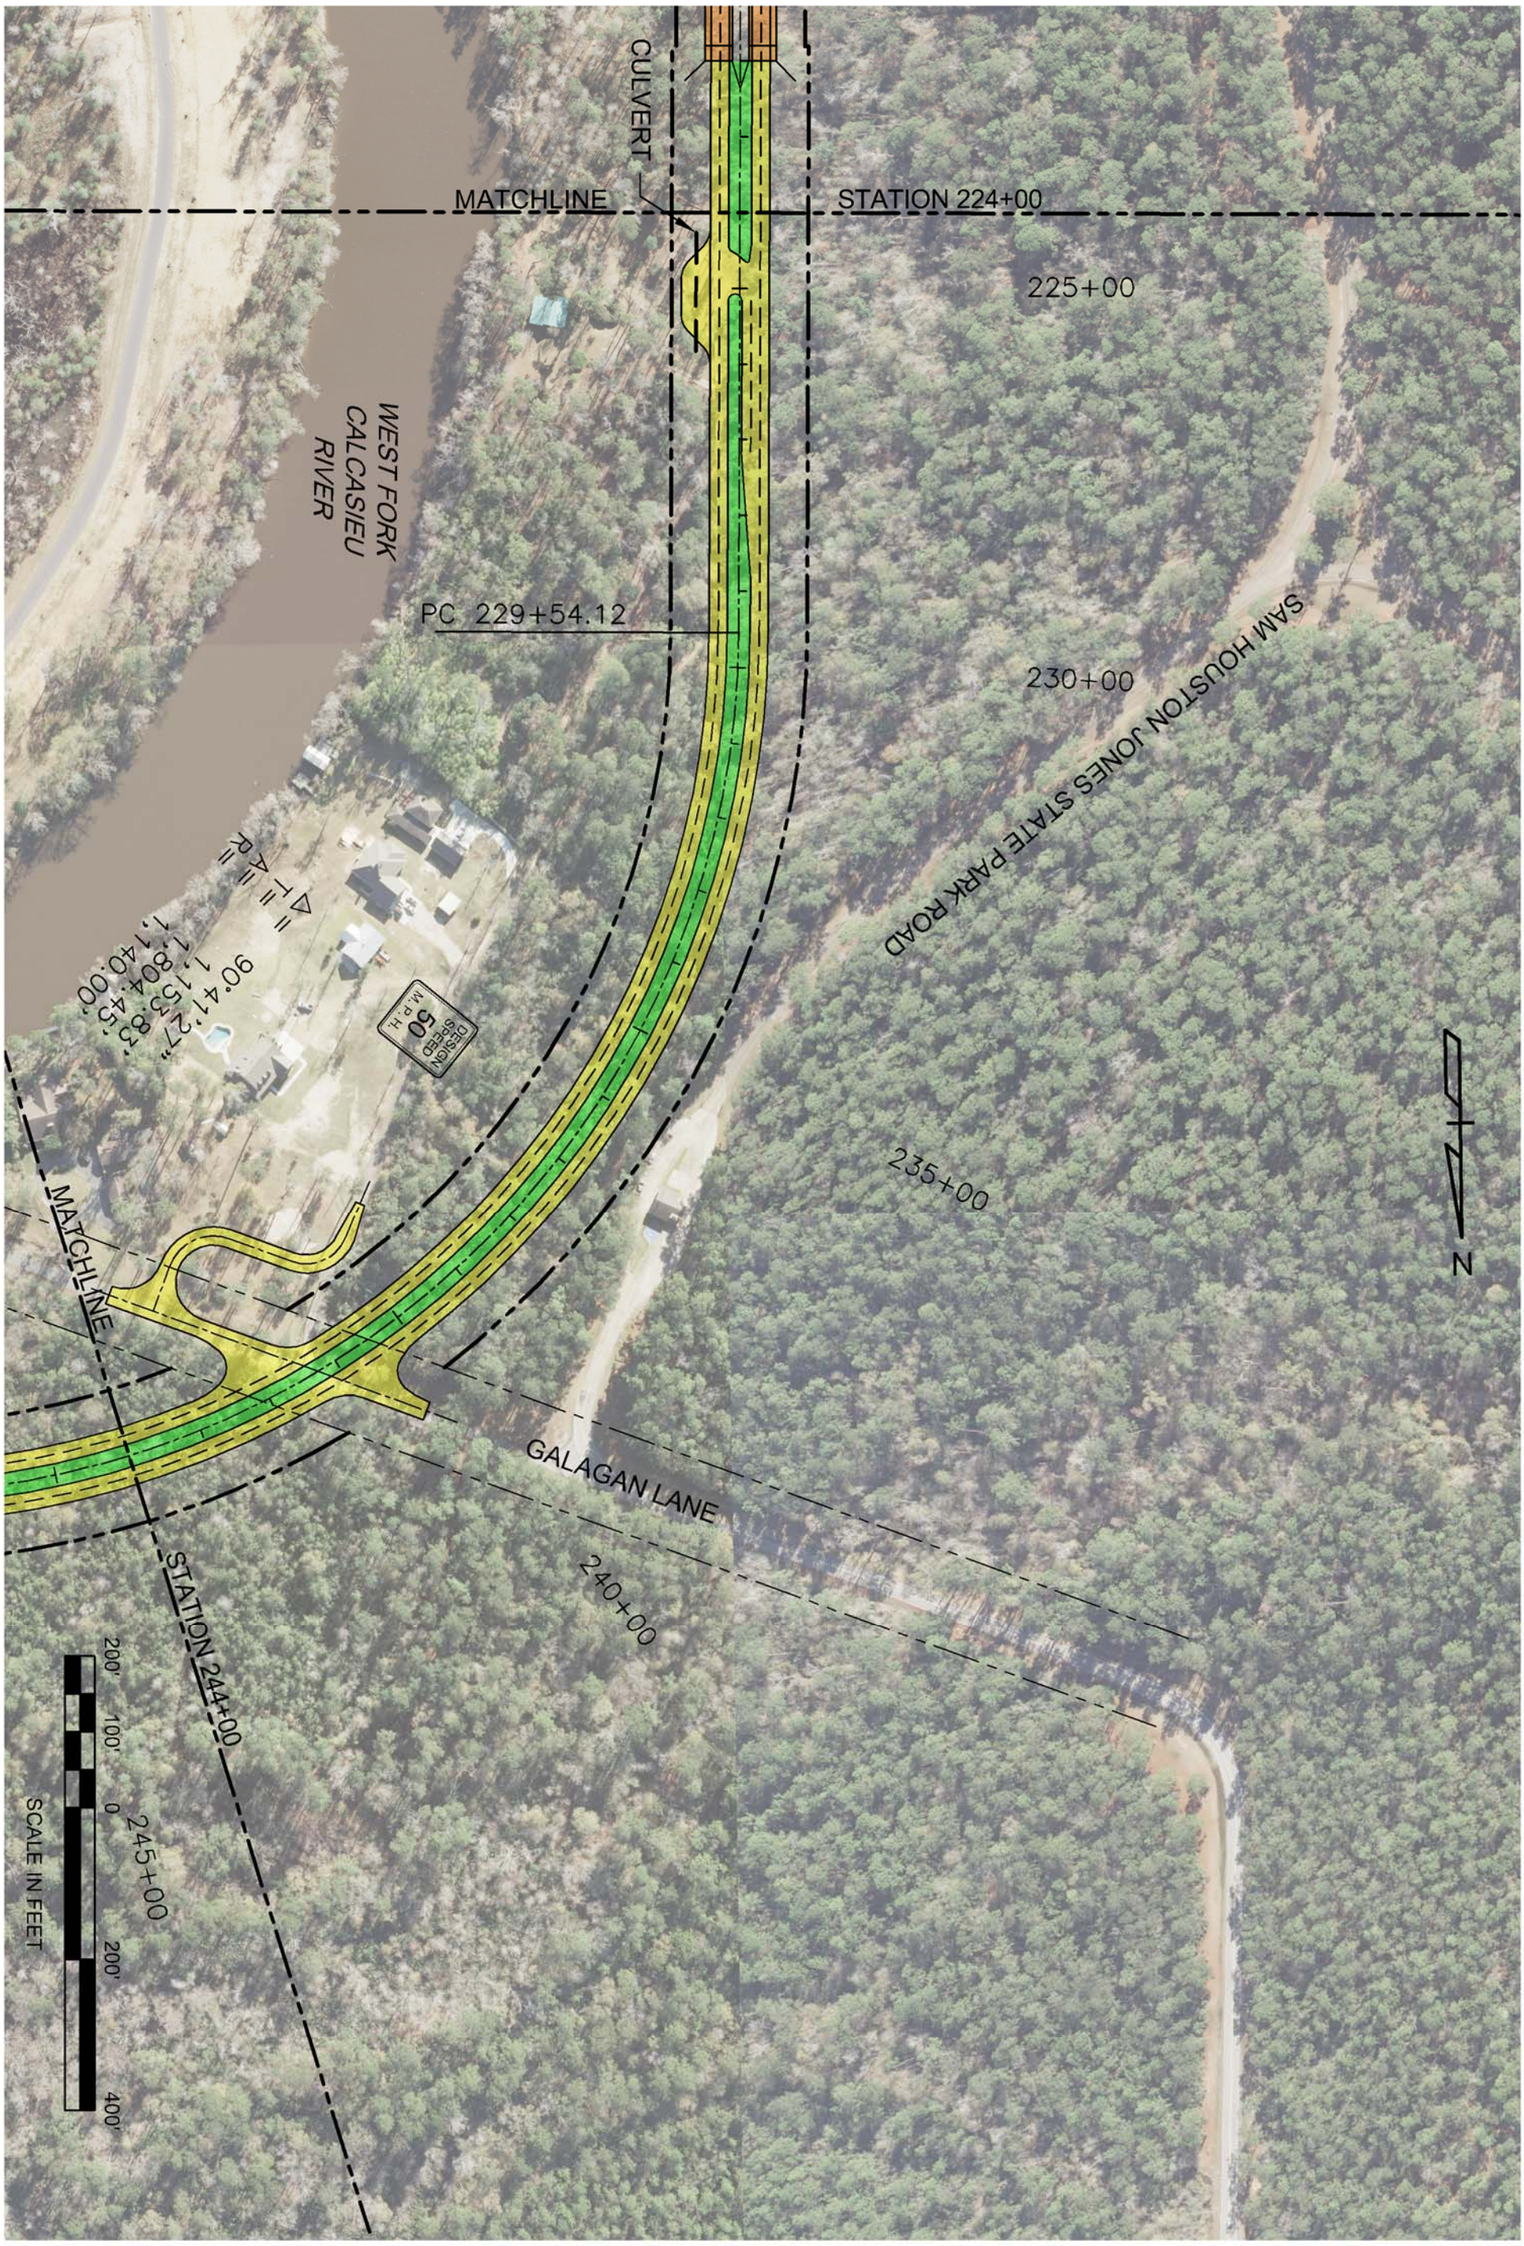

DOTD
LOUISIANA DEPARTMENT OF TRANSPORTATION & DEVELOPMENT

NY ASSOCIATES, INC.
ENGINEERS • ARCHITECTS • PLANNERS
PROGRAM & PROJECT MANAGERS

LA 378 WIDENING BETWEEN WESTLAKE AND MOSS BLUFF
FEASIBILITY STUDY – STAGE 0
CALCASIEU PARISH, LOUISIANA

STATE PROJECT No. H.009488.1 FEDERAL AID PROJECT No. H009488

PLAN LAYOUT – ALTERNATIVE "C" ALIGNMENT

SHEET
310

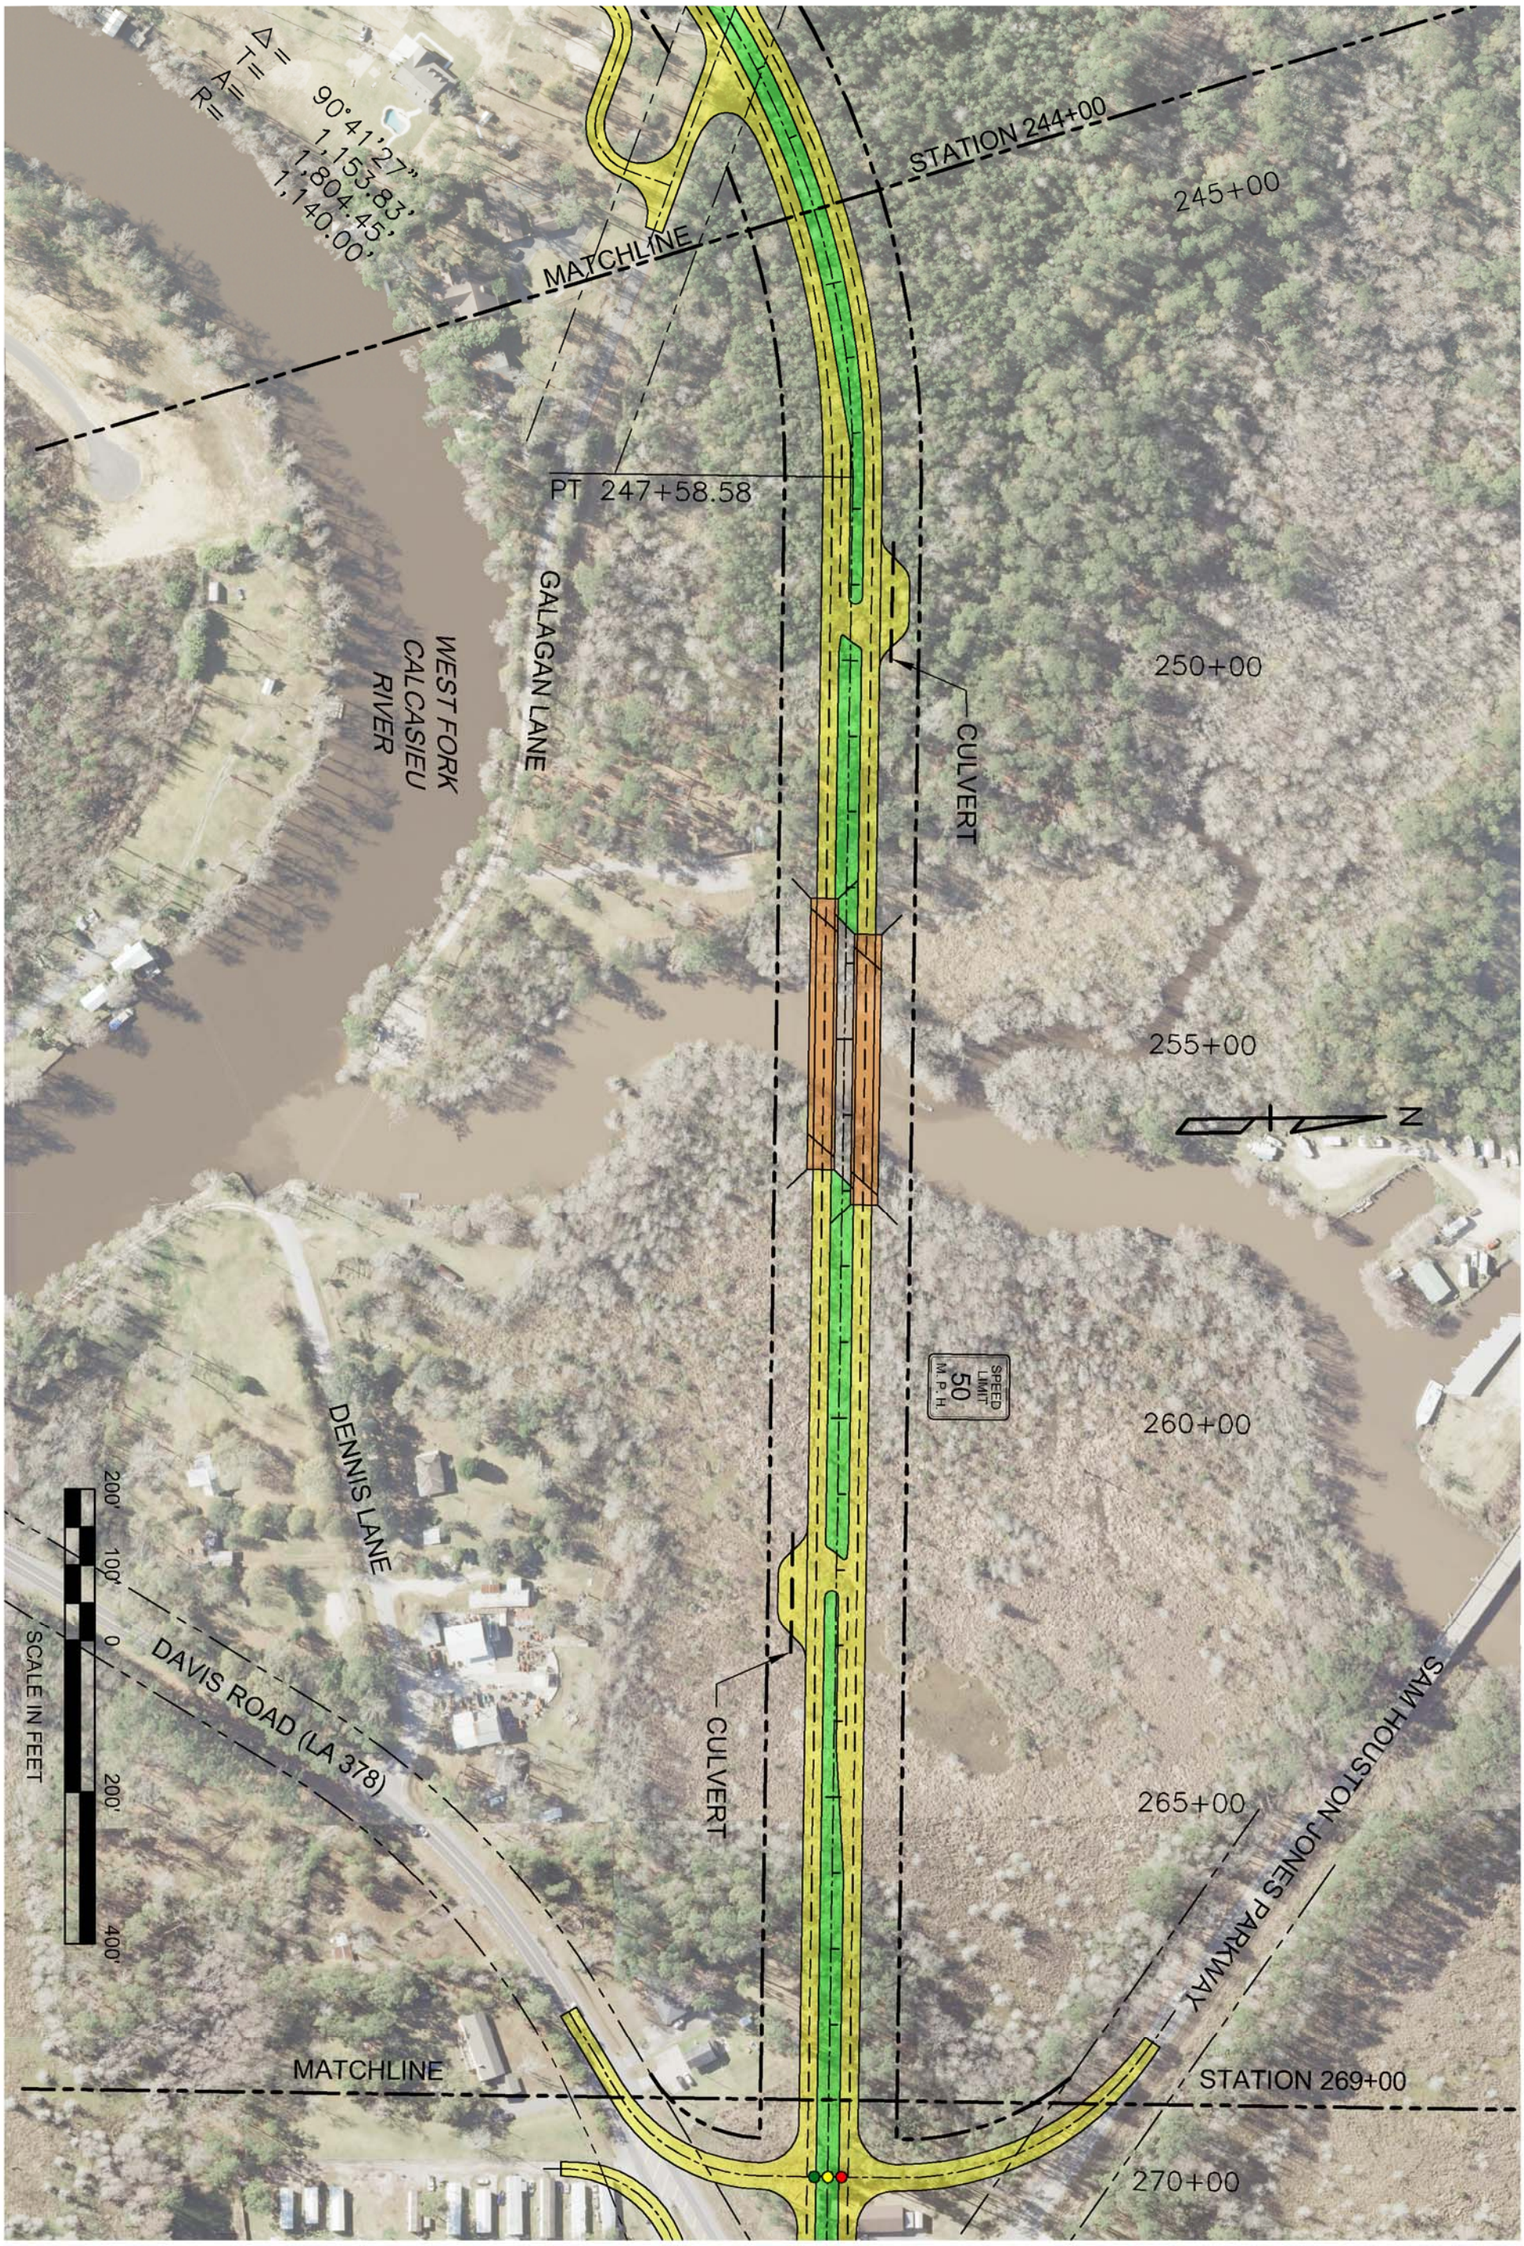

DOTD
LOUISIANA DEPARTMENT OF TRANSPORTATION & DEVELOPMENT

NY ASSOCIATES, INC.
ENGINEERS • ARCHITECTS • PLANNERS
PROGRAM & PROJECT MANAGERS

LA 378 WIDENING BETWEEN WESTLAKE AND MOSS BLUFF
FEASIBILITY STUDY – STAGE 0
CALCASIEU PARISH, LOUISIANA

STATE PROJECT No. H.009488.1 FEDERAL AID PROJECT No. H009488

PLAN LAYOUT – ALTERNATIVE "C" ALIGNMENT

SHEET
311

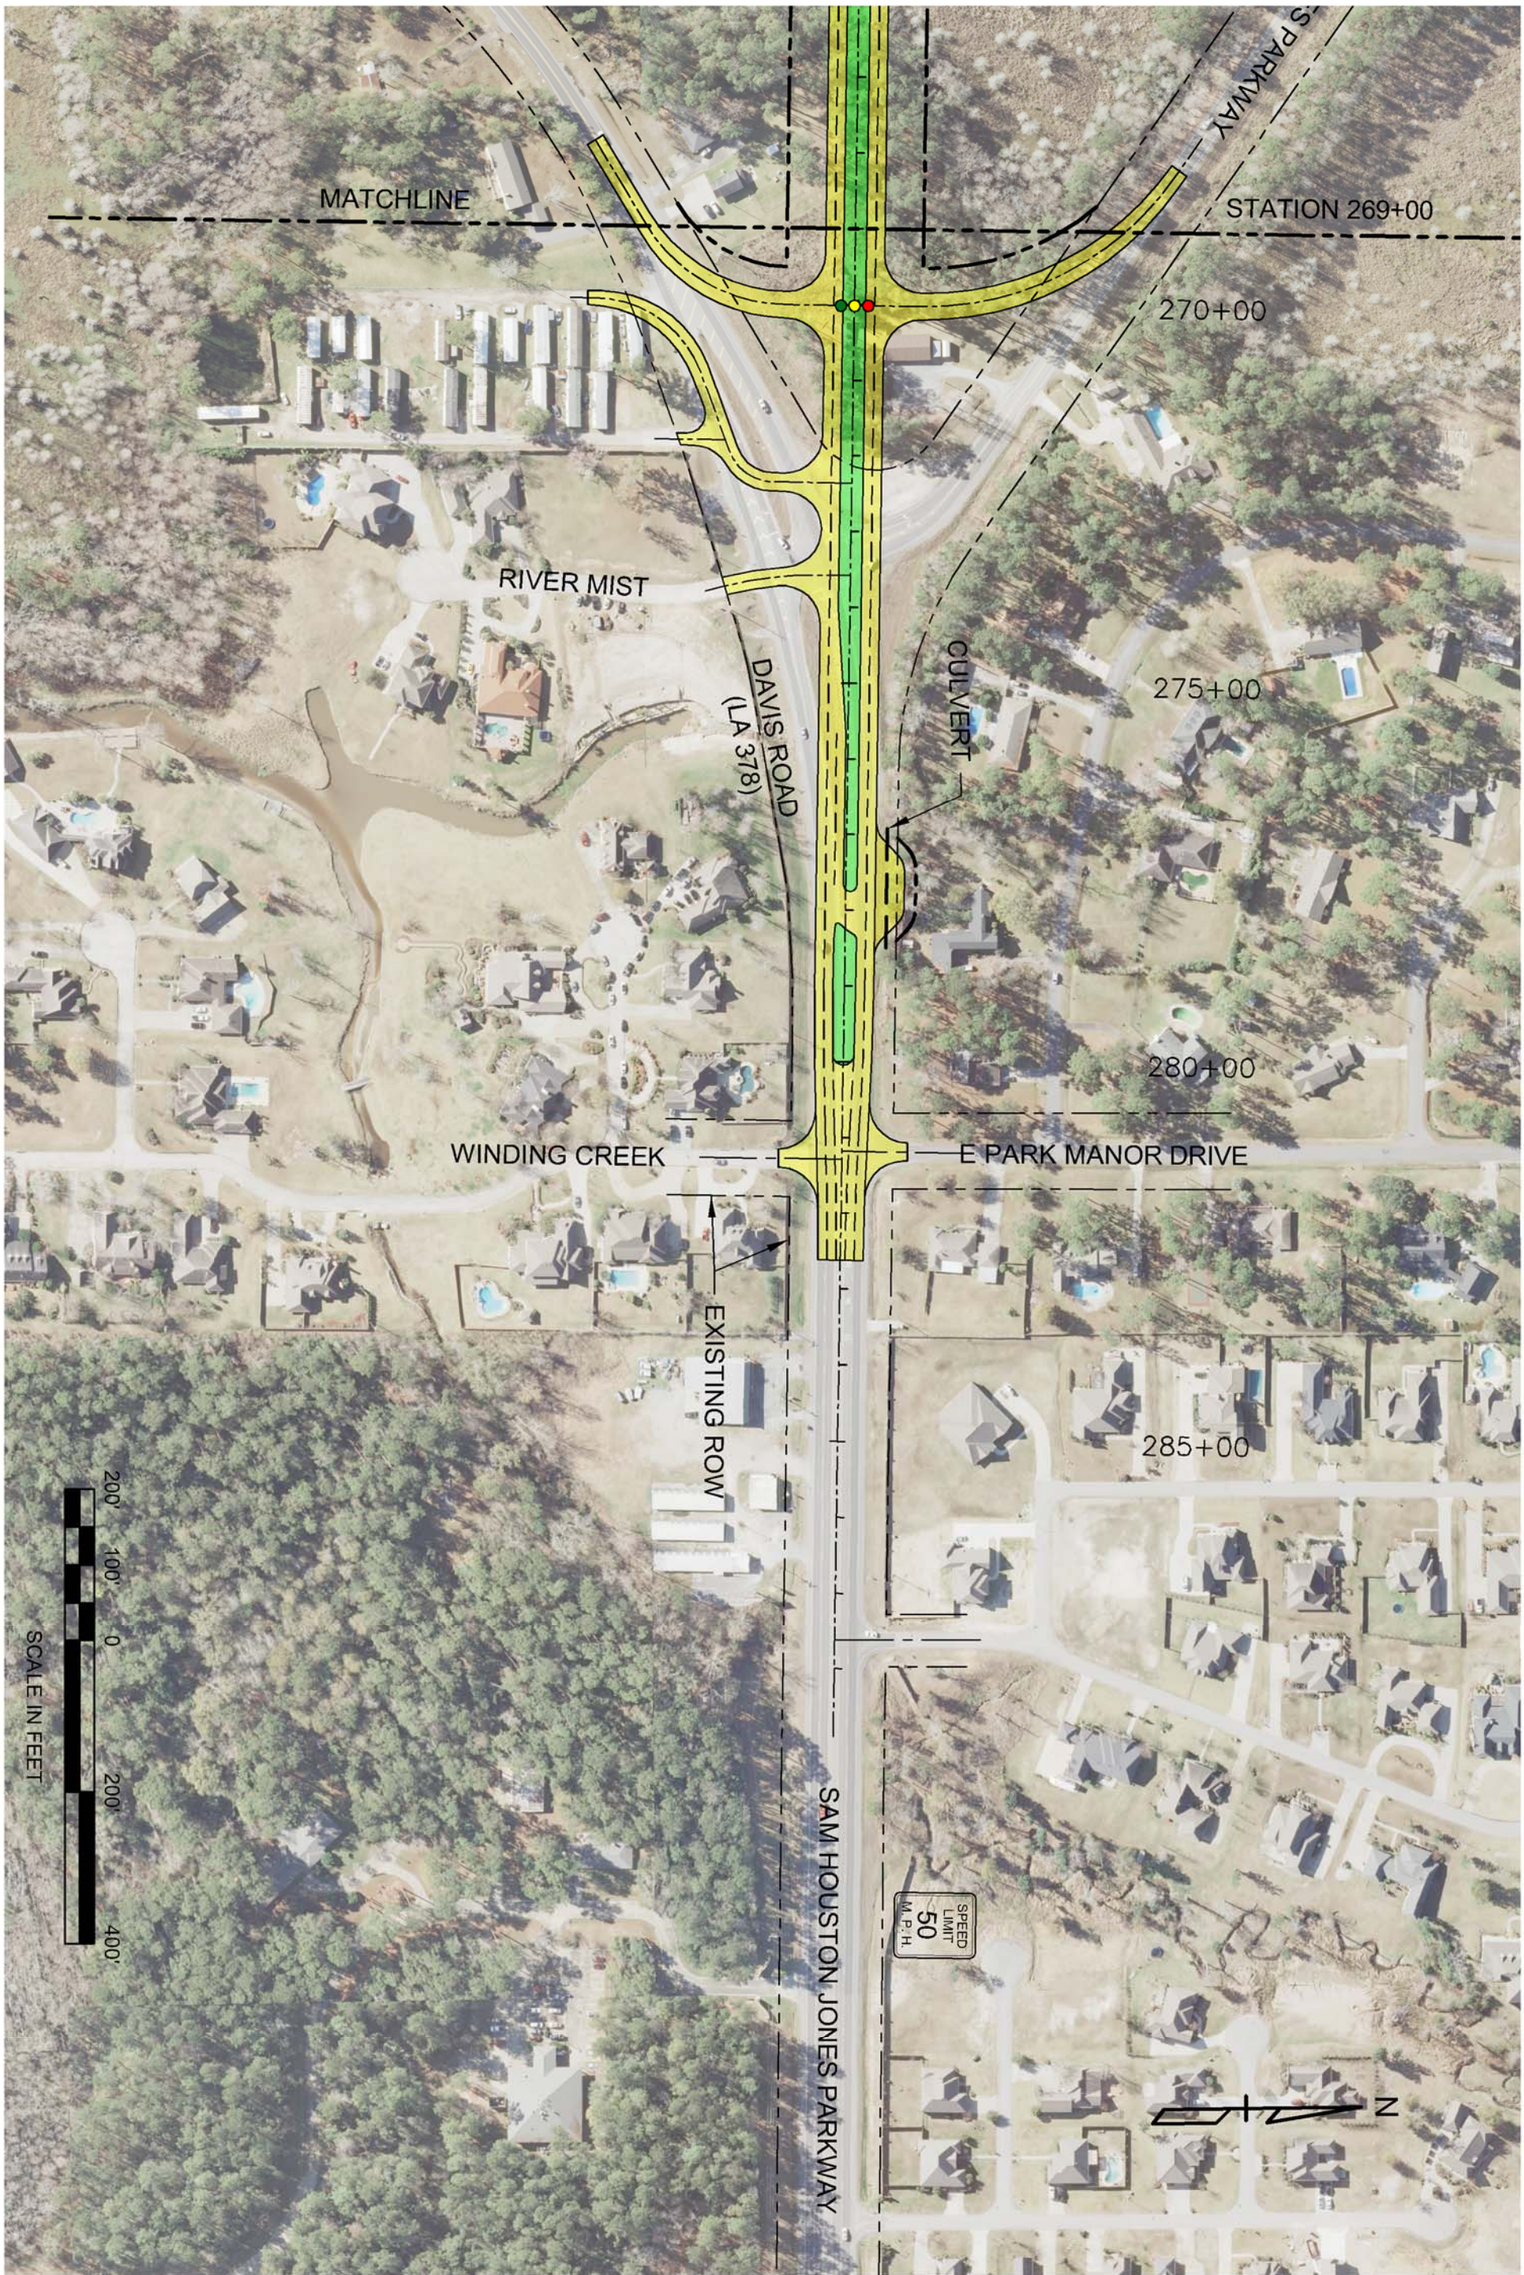

DOTD
LOUISIANA DEPARTMENT OF TRANSPORTATION & DEVELOPMENT

NY ASSOCIATES, INC.
ENGINEERS • ARCHITECTS • PLANNERS
PROGRAM & PROJECT MANAGERS

LA 378 WIDENING BETWEEN WESTLAKE AND MOSS BLUFF
FEASIBILITY STUDY – STAGE 0
CALCASIEU PARISH, LOUISIANA

STATE PROJECT No. H.009488.1 FEDERAL AID PROJECT No. H009488

PLAN LAYOUT – ALTERNATIVE "C" ALIGNMENT

SHEET
312