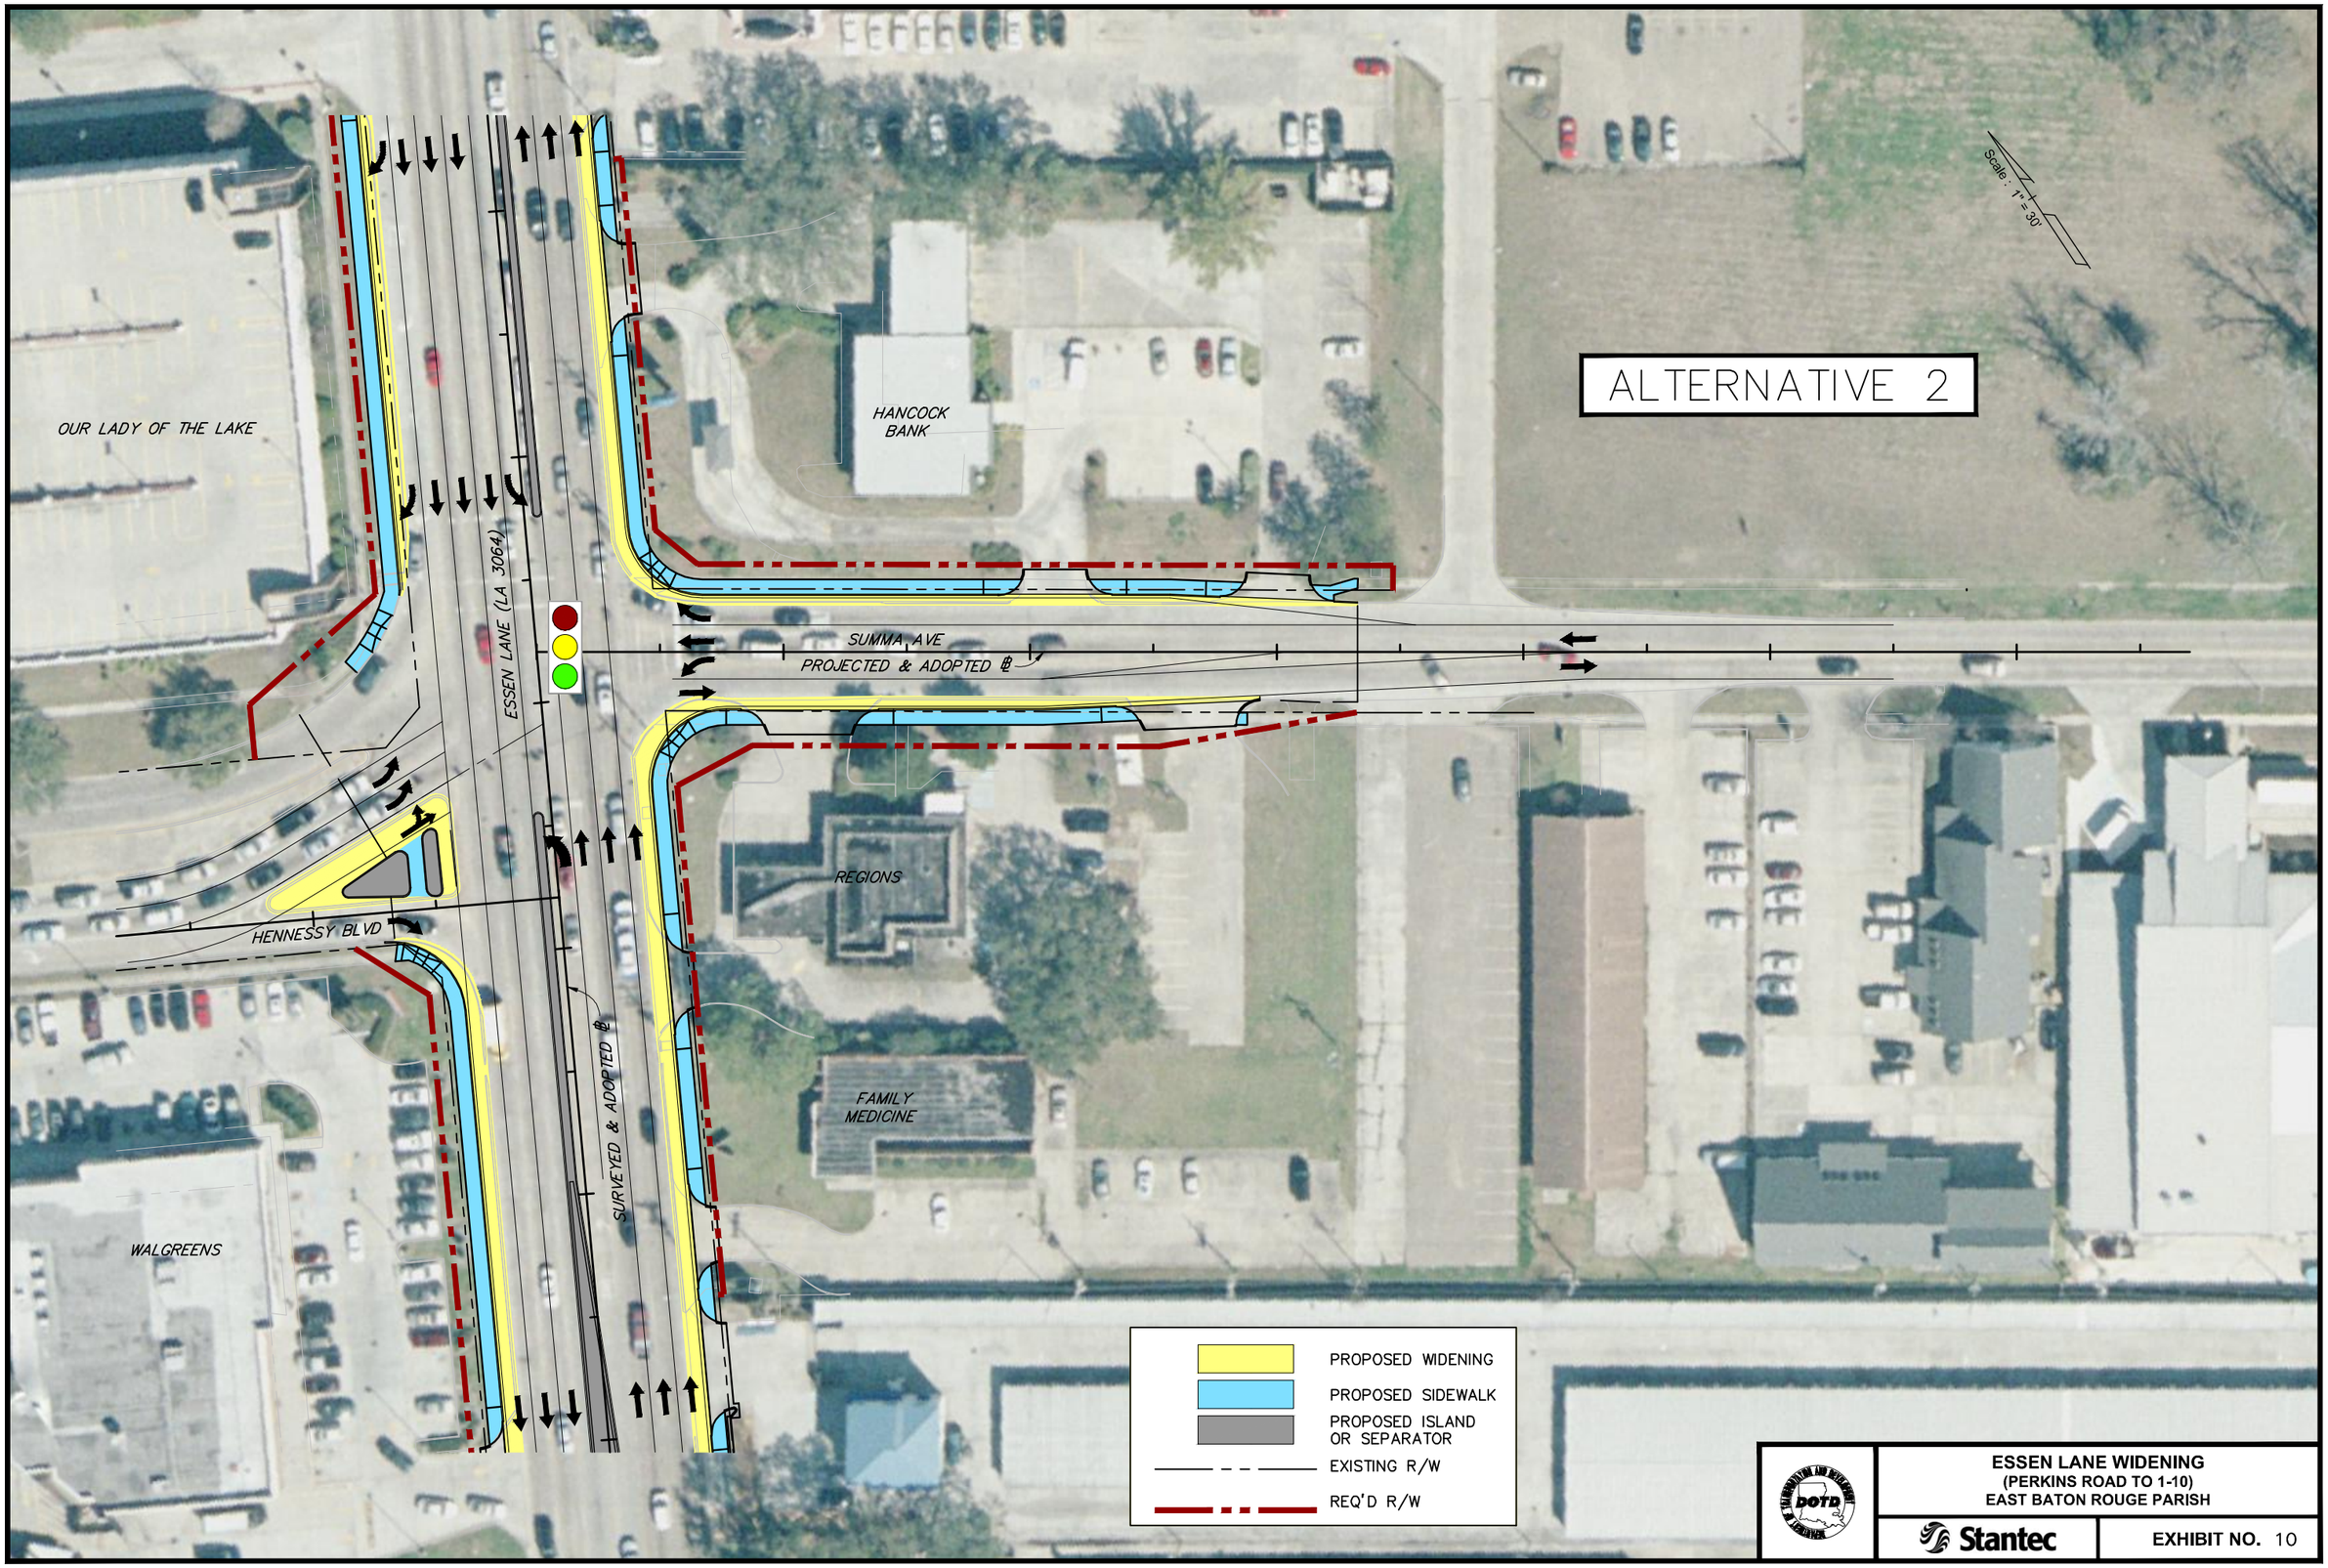
ALTERNATIVE 2
Scale : 1" = 30'
OUR LADY OF THE LAKE
HANCOCK BANK
ESSEN LANE (LA 3064)
SUMMA AVE
PROJECTED & ADOPTED ℄
REGIONS
HENNESSY BLVD
SURVEYED & ADOPTED ℄
FAMILY MEDICINE
WALGREENS
PROPOSED WIDENING
PROPOSED SIDEWALK
PROPOSED ISLAND OR SEPARATOR
EXISTING R/W
REQ'D R/W
DOTD
ESSEN LANE WIDENING
(PERKINS ROAD TO 1-10)
EAST BATON ROUGE PARISH
Stantec
EXHIBIT NO. 10