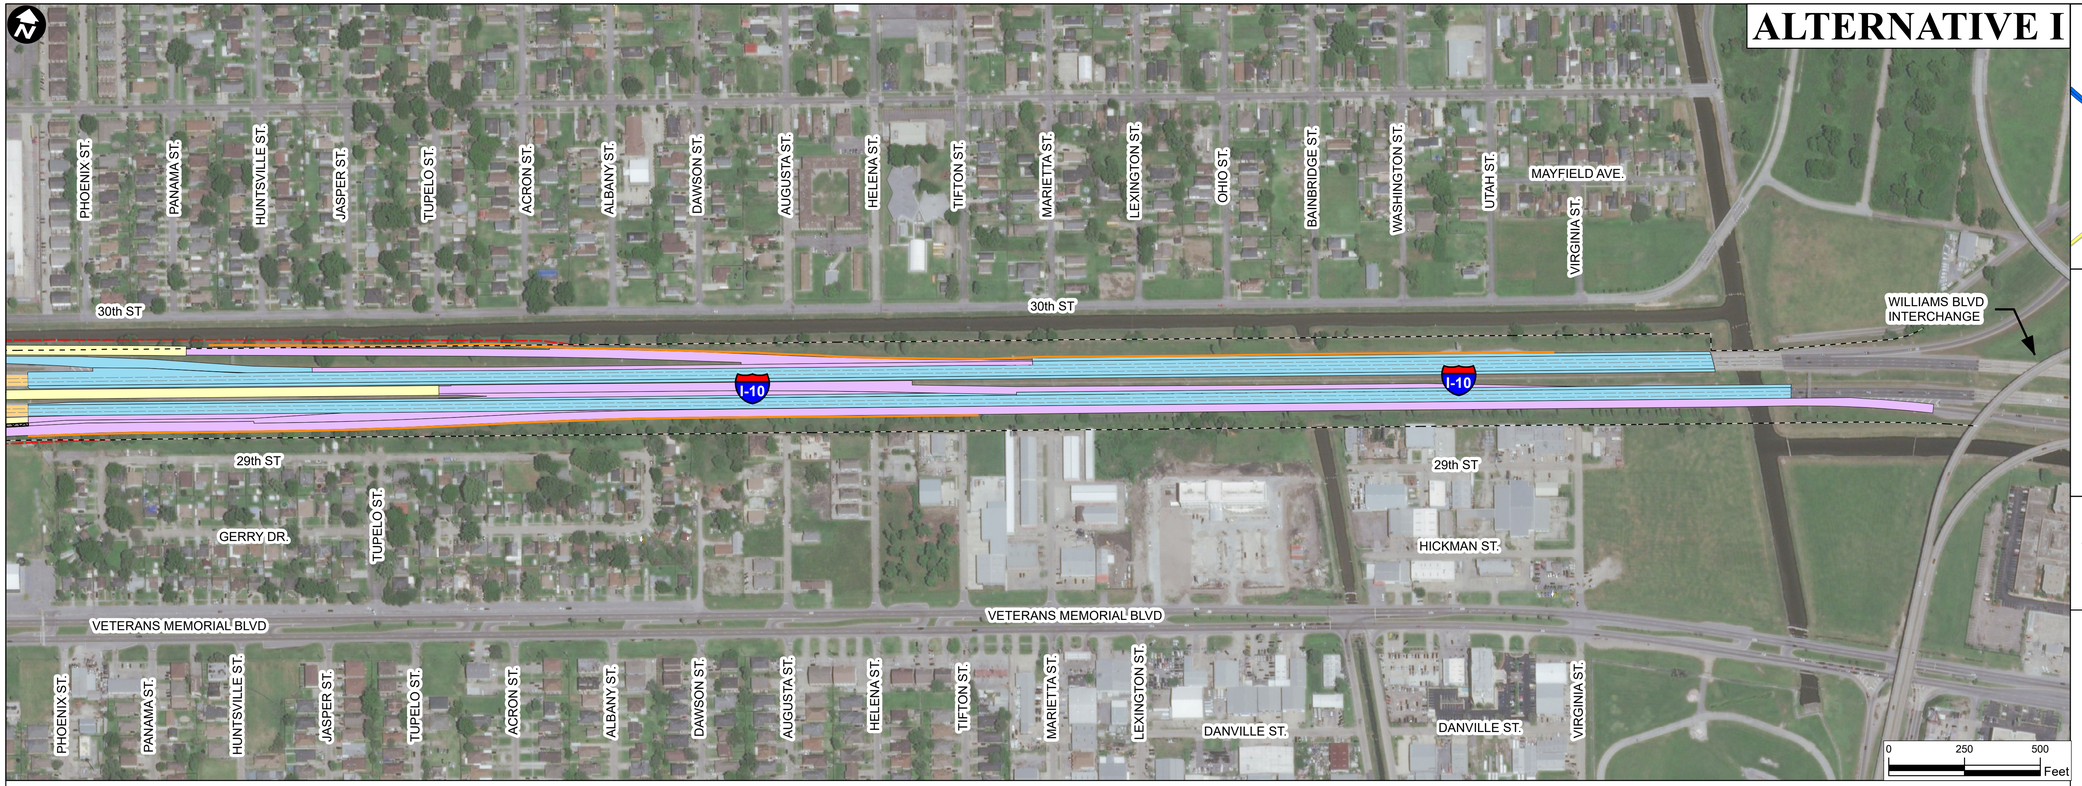

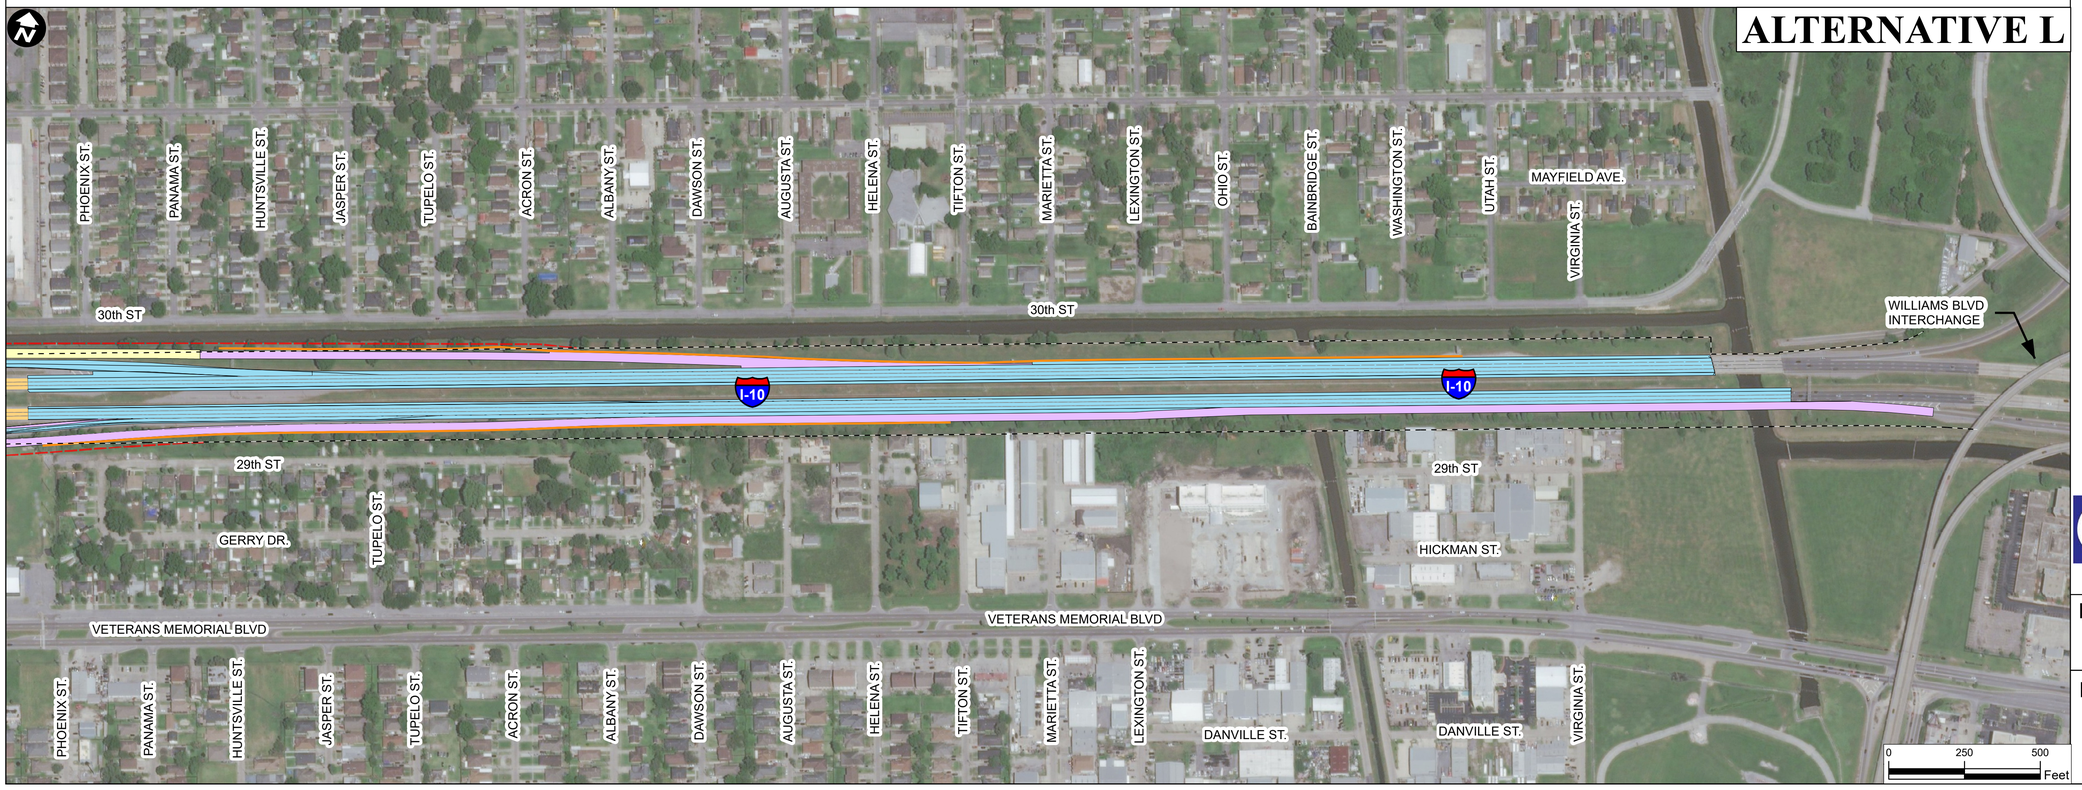

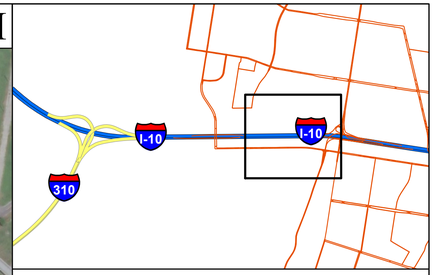

I-10/Loyola Interchange Improvements
Route I-10
Environmental Assessment
Jefferson Parish, Louisiana

State Project No. H.011670
F.A.P. Project No. H011670

ALTERNATIVE I & L (EASTERN LIMITS)

Legend

Existing Features

- Lane Lines
- Edge Of Pavement
- Apparent Existing ROW or C of A
- Existing Bridge
- Existing Roadway
- Road To Be Removed

Proposed Features

- Required ROW and C of A
- Required ROW
- New Bridge
- New Roadway
- Potential Noise Barrier
- Travel Lanes

U.S. Department of Transportation Federal Highway Administration

DOTD LOUISIANA DEPARTMENT OF TRANSPORTATION & DEVELOPMENT

Date:	Project Number:
Figure No.:	