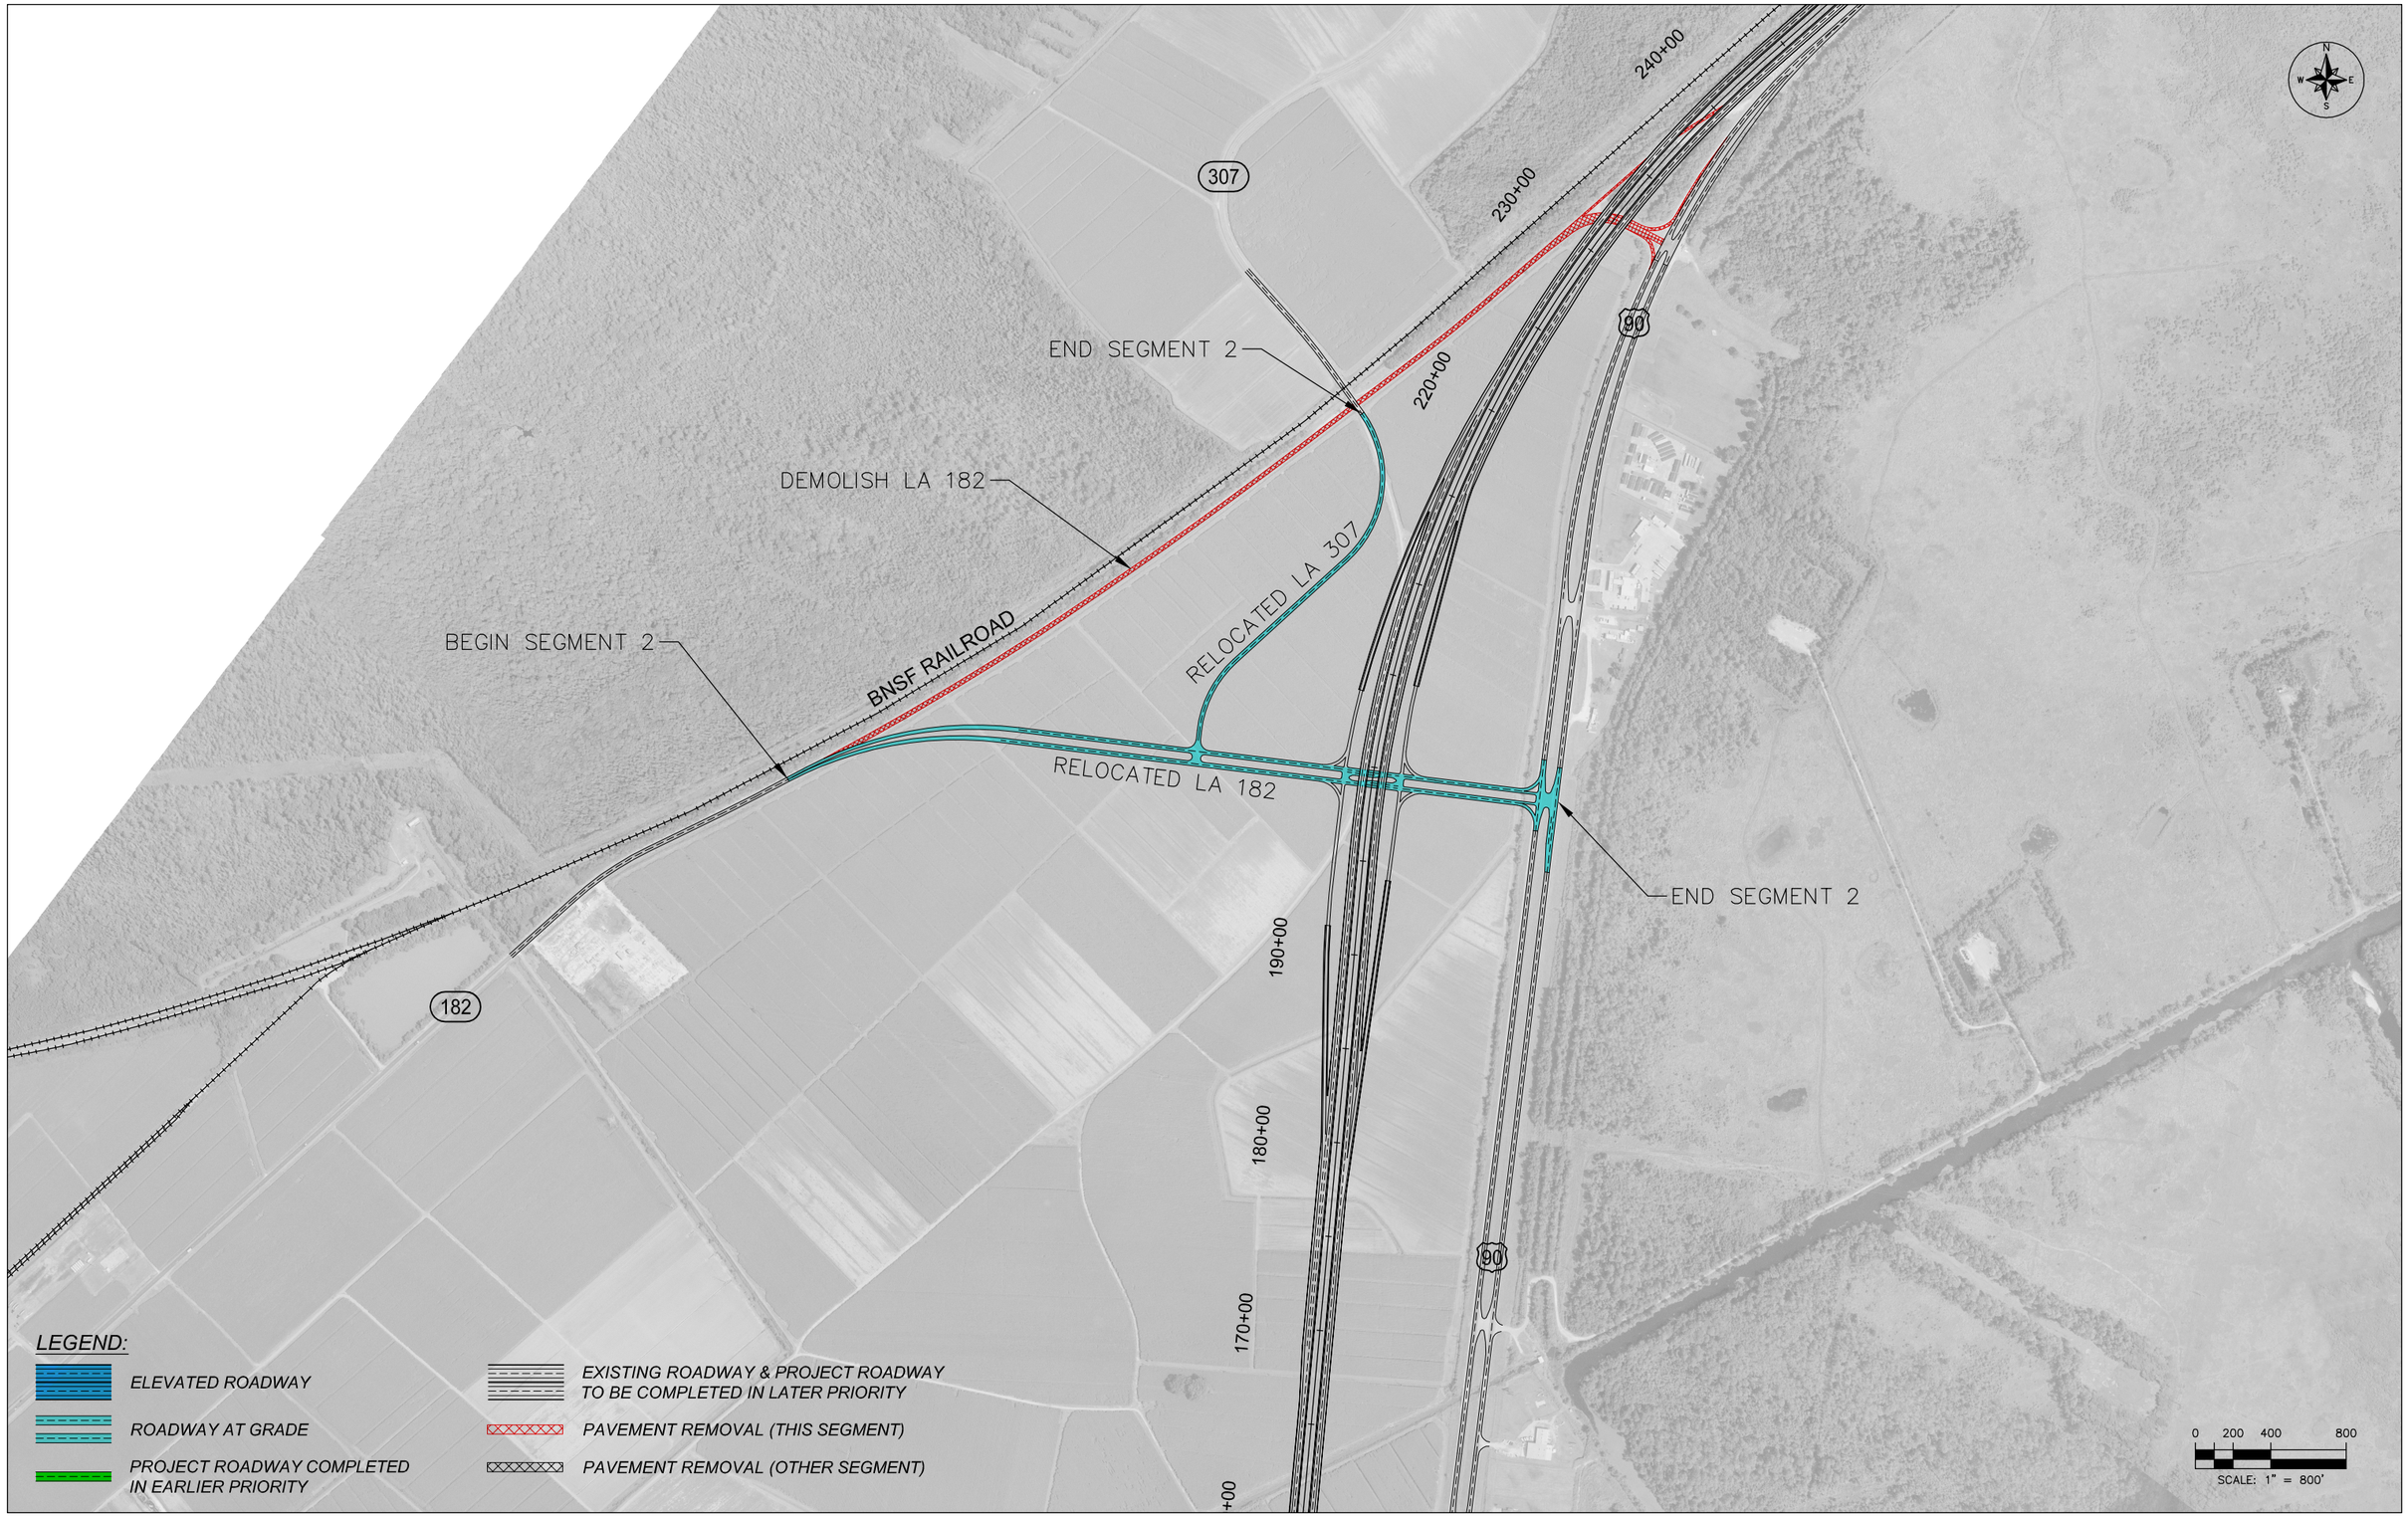
240+00
230+00
220+00
190+00
180+00
170+00
307
90
182
END SEGMENT 2
DEMOLISH LA 182
BEGIN SEGMENT 2
BNSF RAILROAD
RELOCATED LA 307
RELOCATED LA 182
END SEGMENT 2
LEGEND:
ELEVATED ROADWAY
ROADWAY AT GRADE
PROJECT ROADWAY COMPLETED IN EARLIER PRIORITY
EXISTING ROADWAY & PROJECT ROADWAY TO BE COMPLETED IN LATER PRIORITY
PAVEMENT REMOVAL (THIS SEGMENT)
PAVEMENT REMOVAL (OTHER SEGMENT)
0 200 400 800
SCALE: 1" = 800'