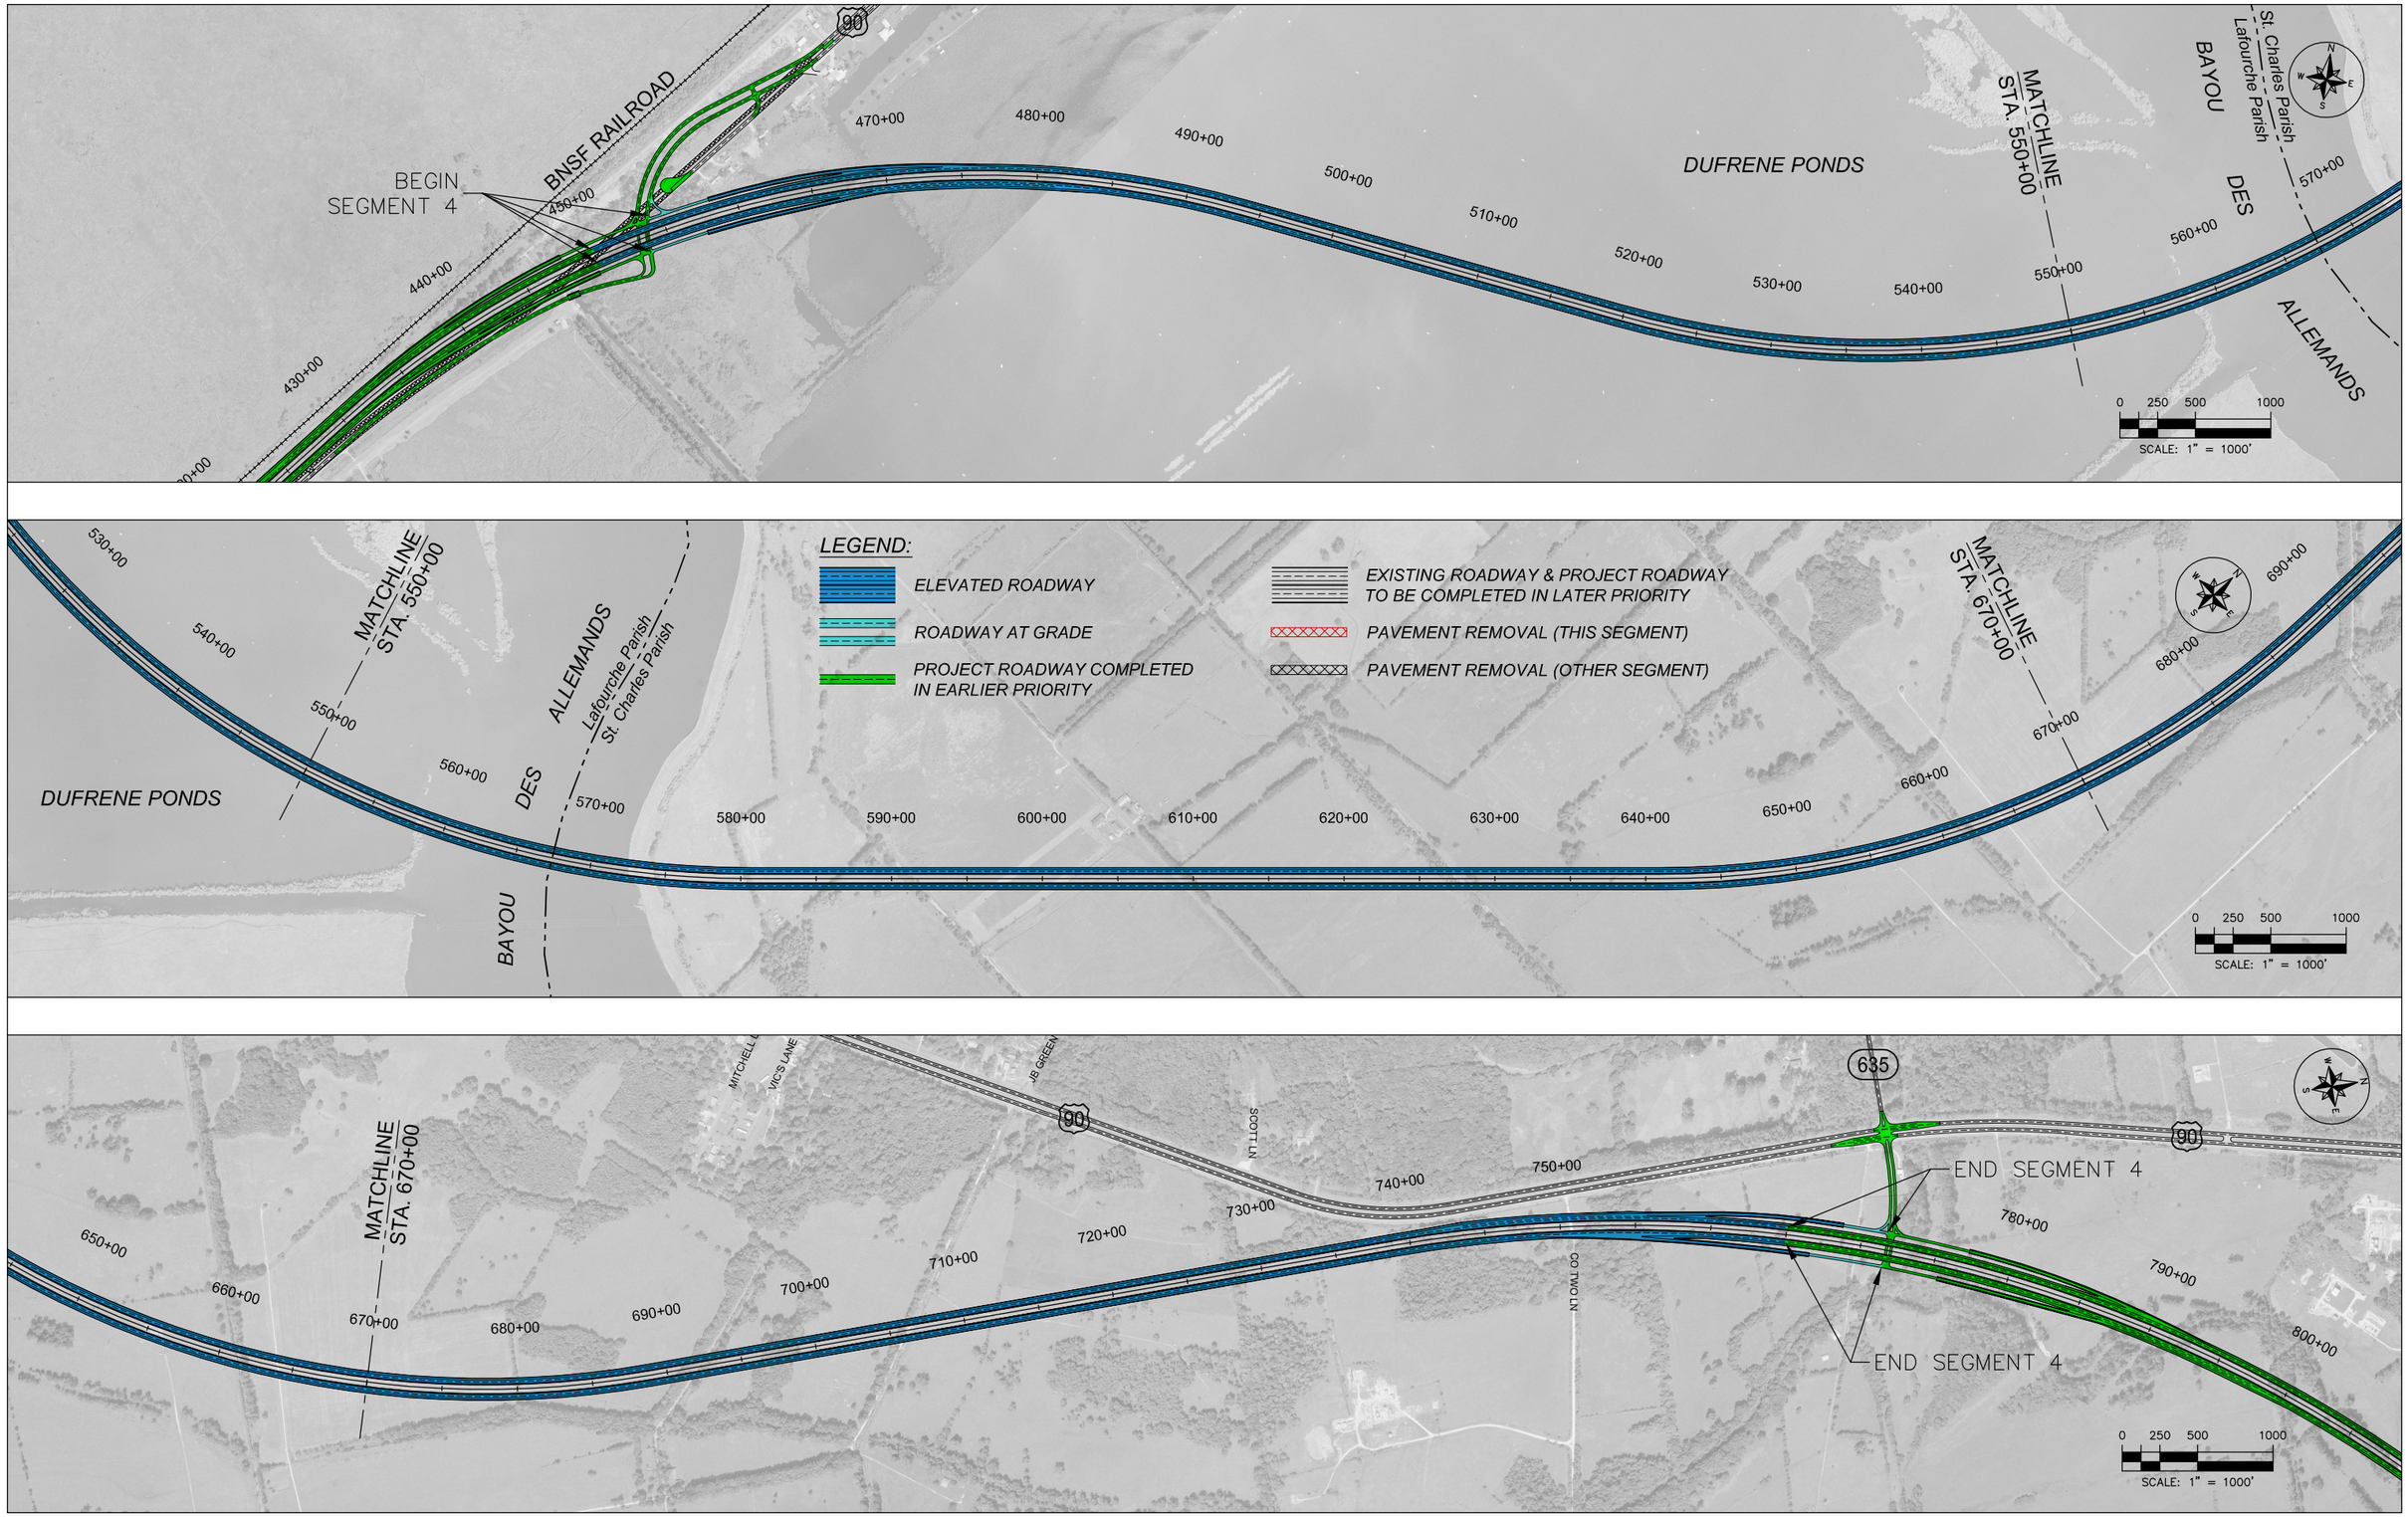
BEGIN SEGMENT 4
BNSF RAILROAD
90
430+00
440+00
450+00
470+00
480+00
490+00
500+00
510+00
520+00
530+00
540+00
550+00
560+00
570+00
DUFRENE PONDS
MATCHLINE STA. 550+00
BAYOU DES ALLEMANDS
St. Charles Parish
Lafourche Parish
0 250 500 1000
SCALE: 1" = 1000'
LEGEND:
ELEVATED ROADWAY
ROADWAY AT GRADE
PROJECT ROADWAY COMPLETED IN EARLIER PRIORITY
EXISTING ROADWAY & PROJECT ROADWAY TO BE COMPLETED IN LATER PRIORITY
PAVEMENT REMOVAL (THIS SEGMENT)
PAVEMENT REMOVAL (OTHER SEGMENT)
530+00
540+00
550+00
560+00
570+00
580+00
590+00
600+00
610+00
620+00
630+00
640+00
650+00
660+00
670+00
680+00
690+00
MATCHLINE STA. 670+00
MATCHLINE STA. 550+00
ALLEMANDS
Lafourche Parish
St. Charles Parish
DES
BAYOU
DUFRENE PONDS
0 250 500 1000
SCALE: 1" = 1000'
650+00
660+00
670+00
680+00
690+00
700+00
710+00
720+00
730+00
740+00
750+00
780+00
790+00
800+00
MATCHLINE STA. 670+00
MITCHELL LN
VICS LANE
JB GREEN
SCOTT LN
CO TWO LN
90
635
END SEGMENT 4
END SEGMENT 4
0 250 500 1000
SCALE: 1" = 1000'