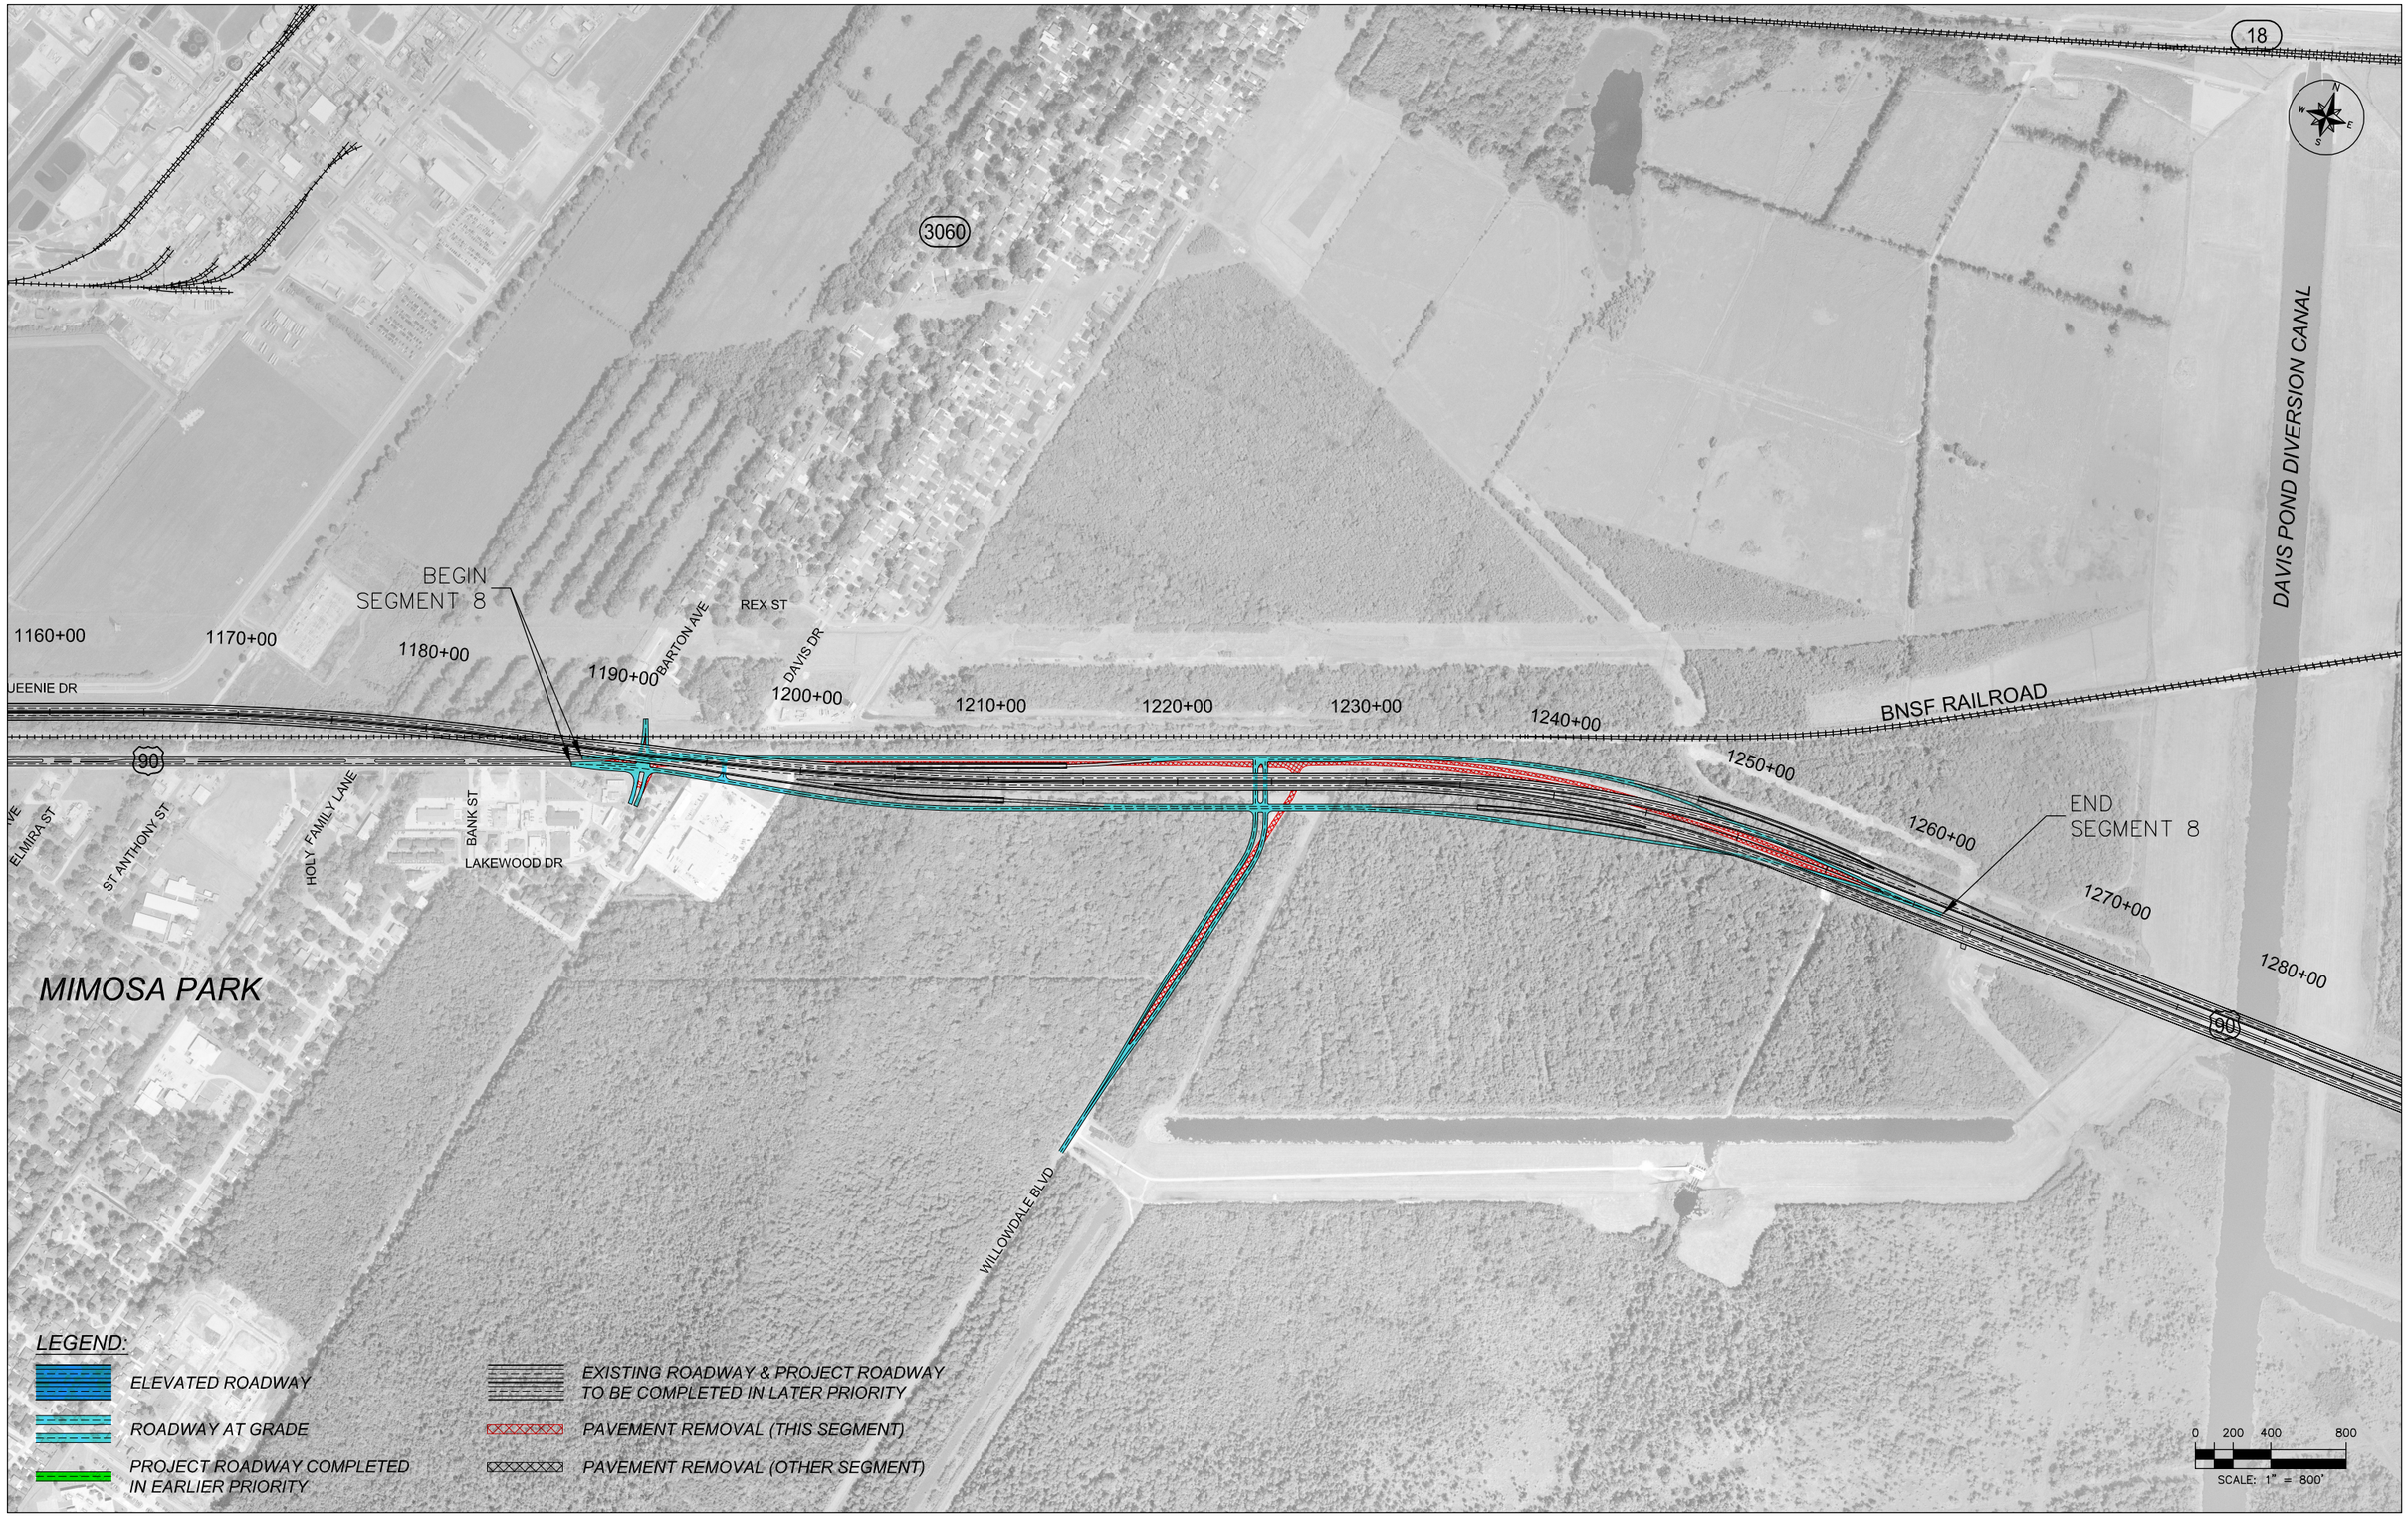
18
3060
DAVIS POND DIVERSION CANAL
BEGIN
SEGMENT 8
1160+00
1170+00
1180+00
1190+00
BARTON AVE
REX ST
DAVIS DR
1200+00
1210+00
1220+00
1230+00
1240+00
1250+00
1260+00
1270+00
1280+00
BNSF RAILROAD
END
SEGMENT 8
JEENIE DR
90
ELMIRA ST
ST ANTHONY ST
HOLY FAMILY LANE
BANK ST
LAKEWOOD DR
MIMOSA PARK
WILLOWDALE BLVD
LEGEND:
ELEVATED ROADWAY
ROADWAY AT GRADE
PROJECT ROADWAY COMPLETED IN EARLIER PRIORITY
EXISTING ROADWAY & PROJECT ROADWAY TO BE COMPLETED IN LATER PRIORITY
PAVEMENT REMOVAL (THIS SEGMENT)
PAVEMENT REMOVAL (OTHER SEGMENT)
0 200 400 800
SCALE: 1" = 800'