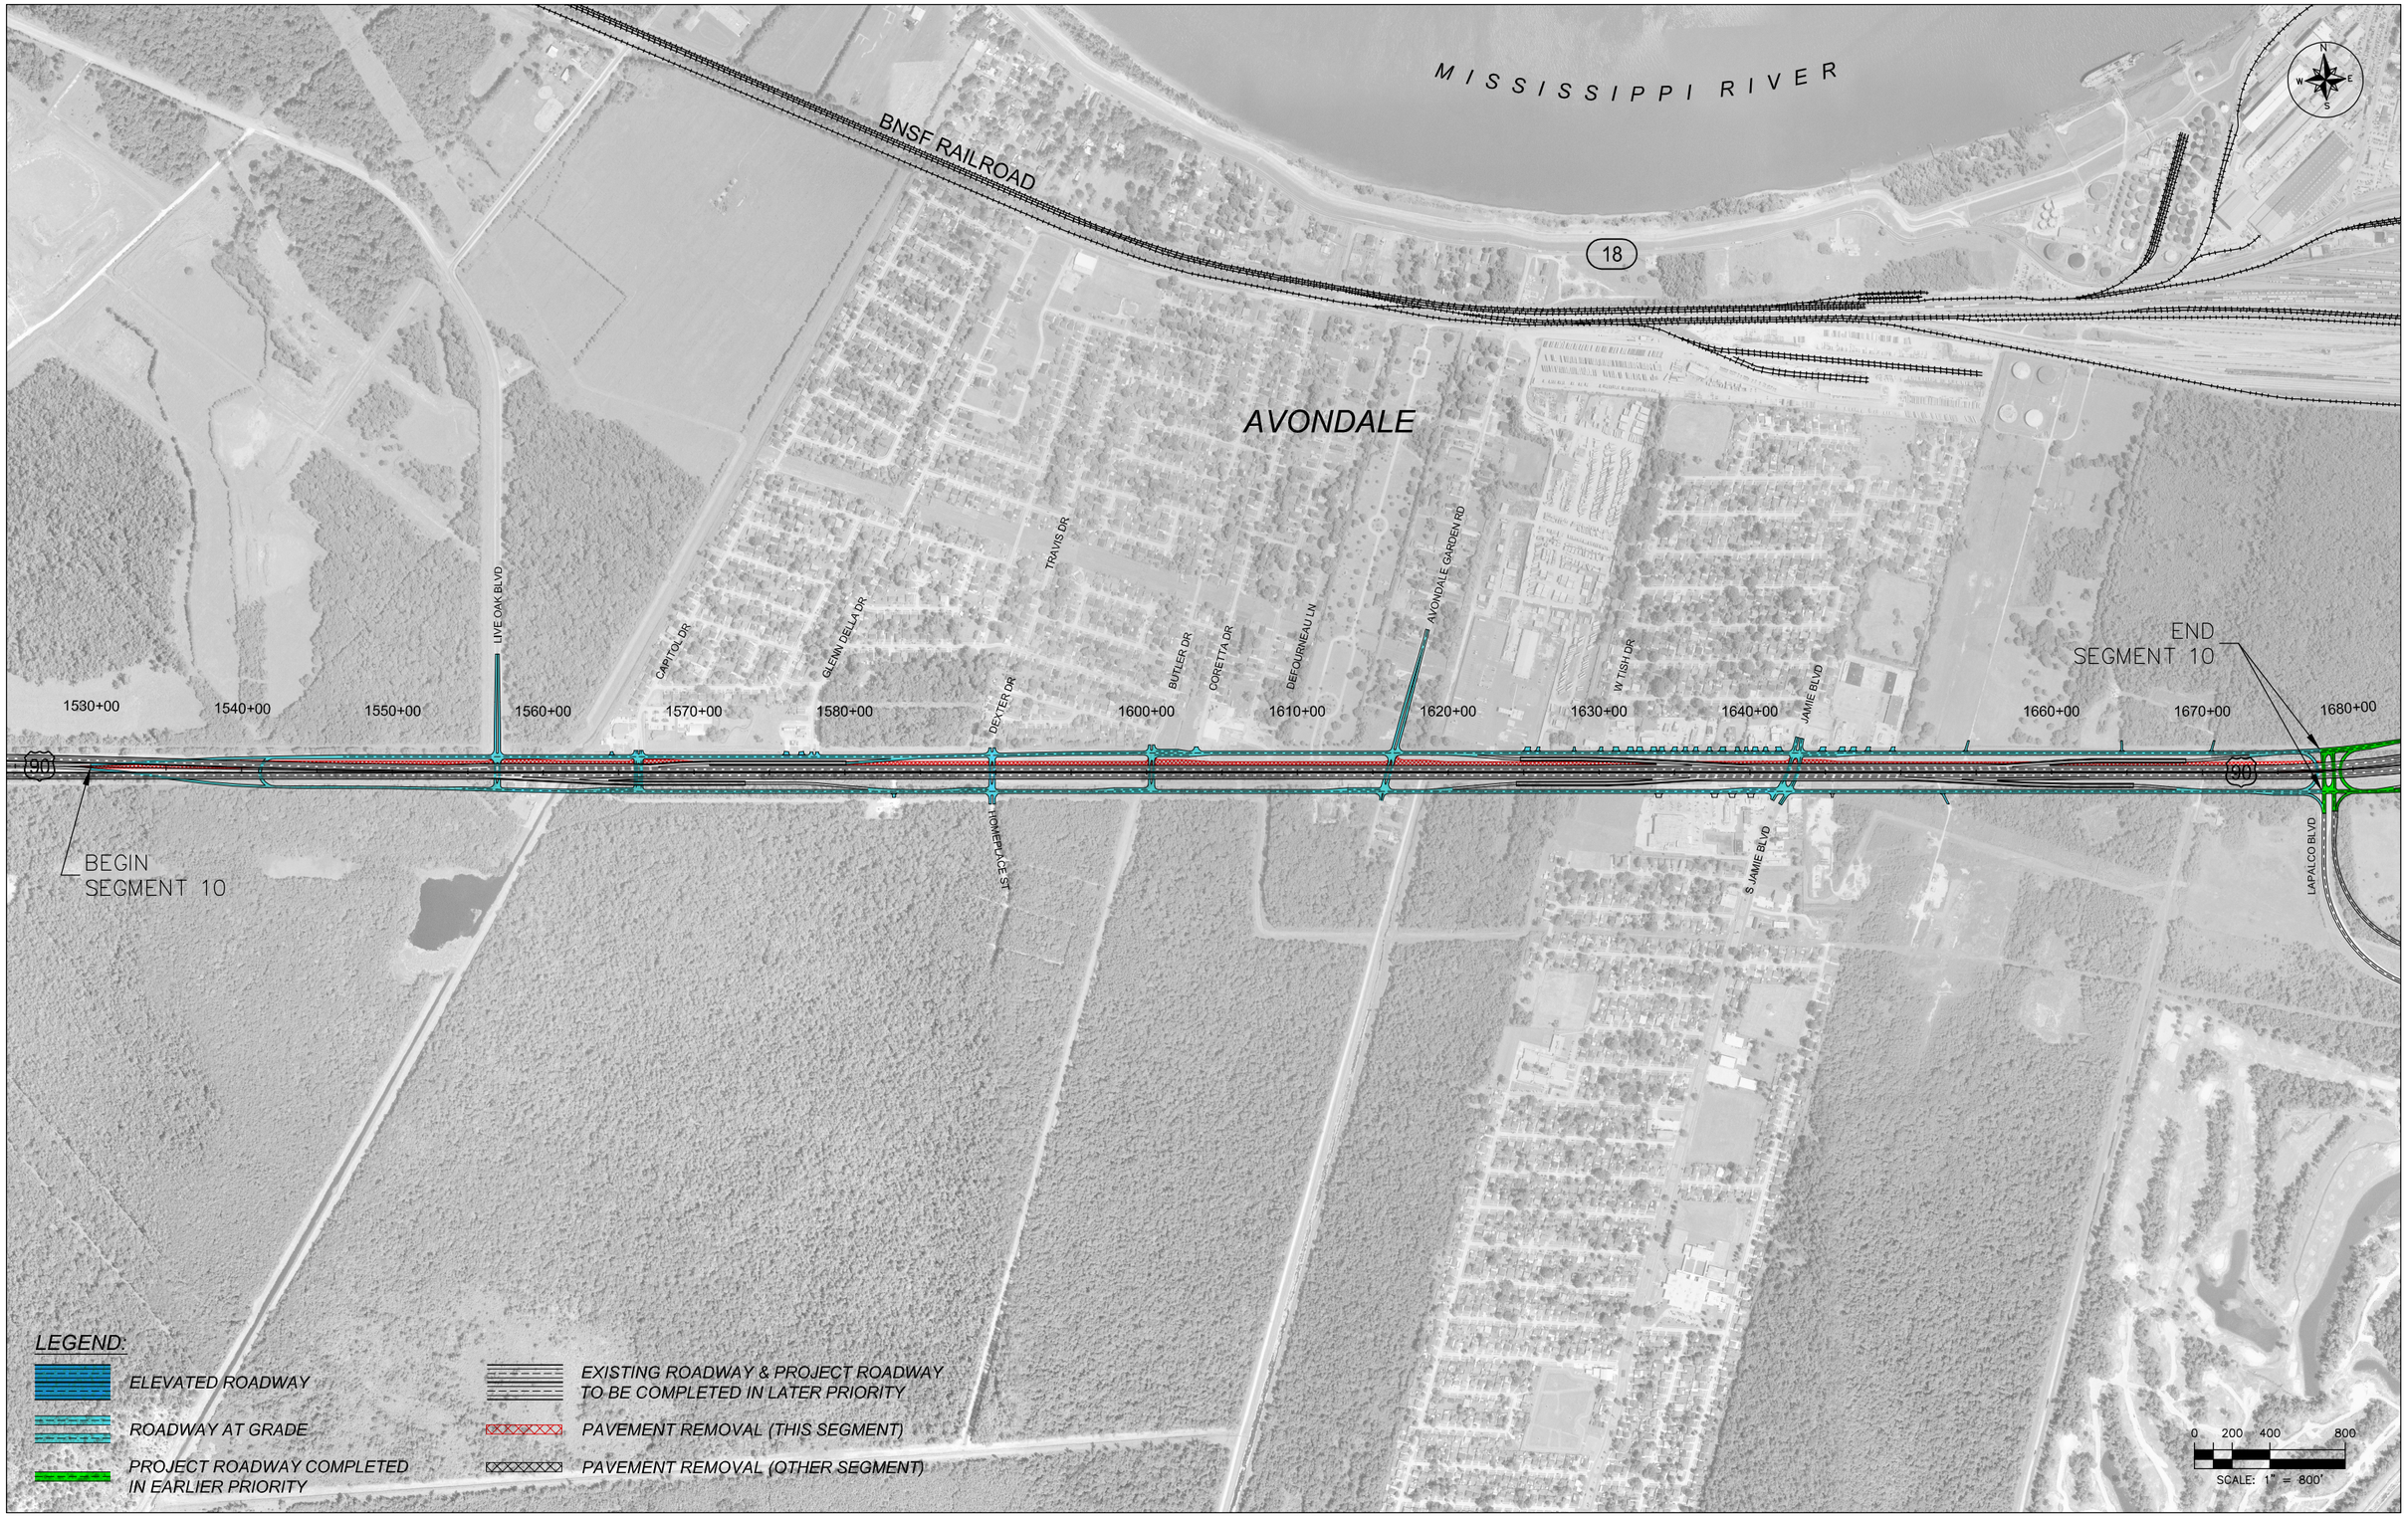
MISSISSIPPI RIVER
BNSF RAILROAD
AVONDALE
18
N
W
E
S
LIVE OAK BLVD
CAPITOL DR
GLENN DELLA DR
TRAVIS DR
DEXTER DR
BUTLER DR
ORETTA DR
DEFOURNEAU LN
AVONDALE GARDEN RD
W TISH DR
JAMIE BLVD
HOMEPLACE ST
S JAMIE BLVD
LAPALCO BLVD
1530+00
1540+00
1550+00
1560+00
1570+00
1580+00
1600+00
1610+00
1620+00
1630+00
1640+00
1660+00
1670+00
1680+00
90
BEGIN
SEGMENT 10
END
SEGMENT 10
LEGEND:
ELEVATED ROADWAY
ROADWAY AT GRADE
PROJECT ROADWAY COMPLETED IN EARLIER PRIORITY
EXISTING ROADWAY & PROJECT ROADWAY TO BE COMPLETED IN LATER PRIORITY
PAVEMENT REMOVAL (THIS SEGMENT)
PAVEMENT REMOVAL (OTHER SEGMENT)
0
200
400
800
SCALE: 1" = 800'