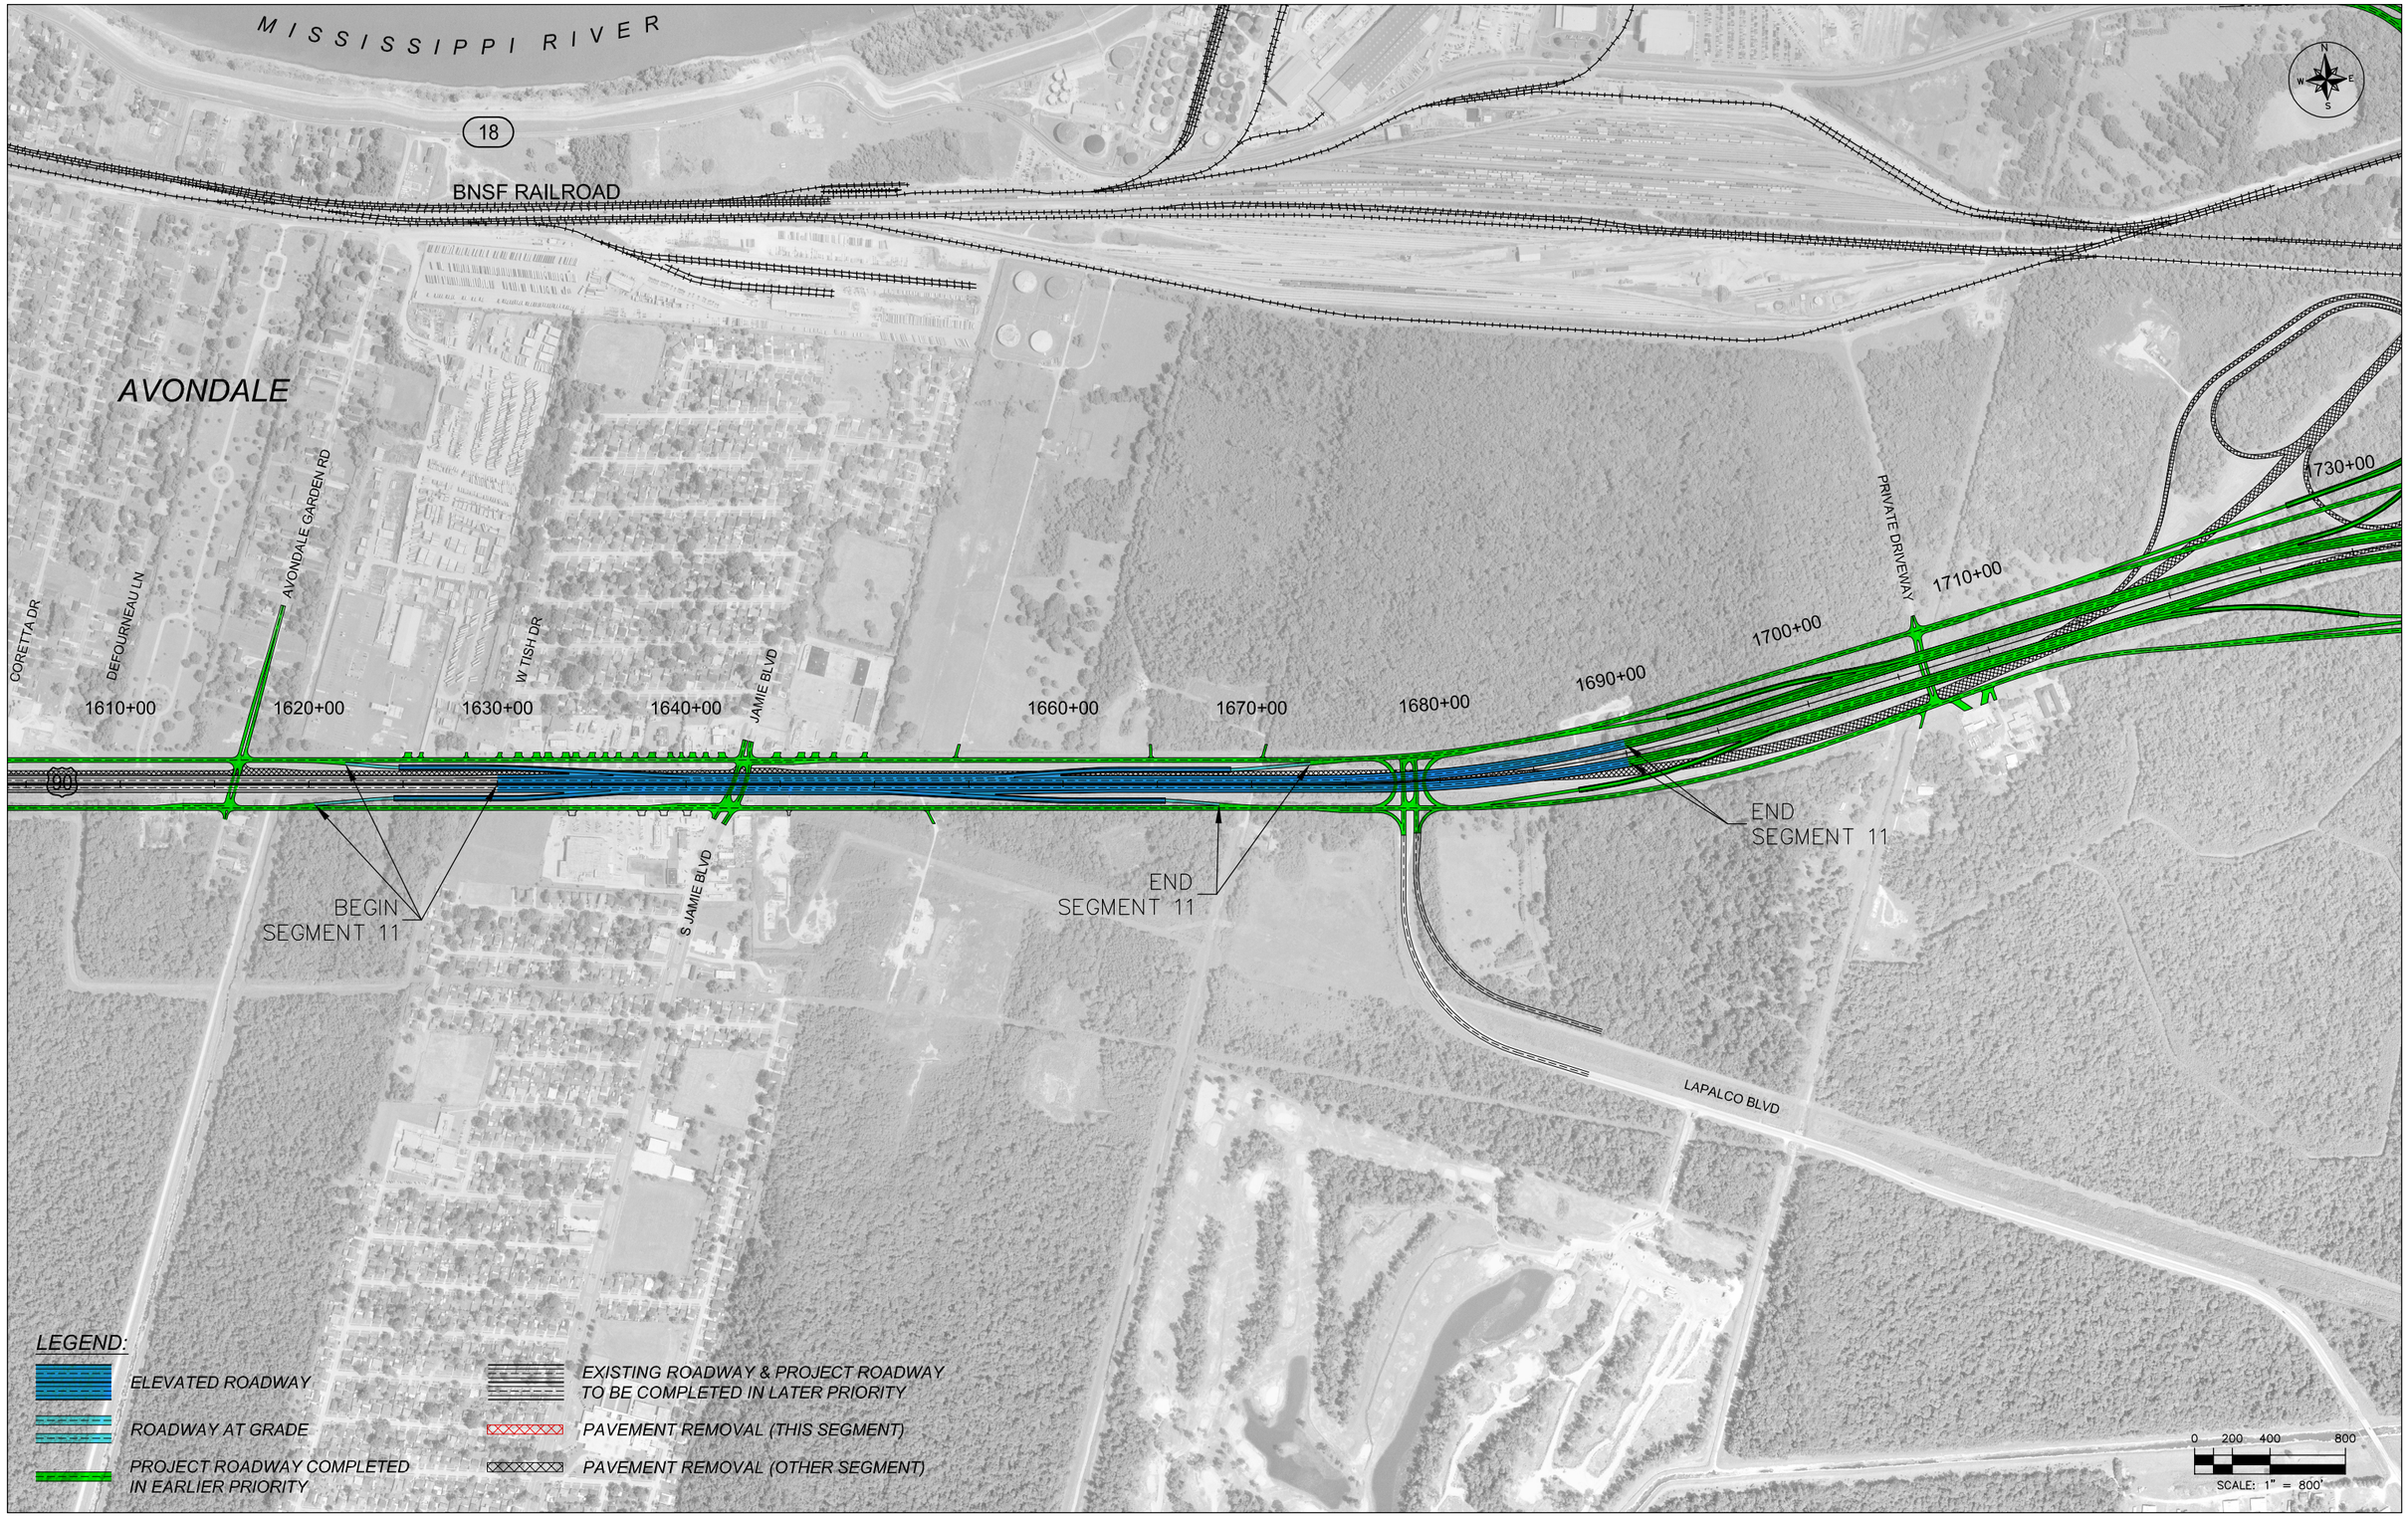
MISSISSIPPI RIVER
18
BNSF RAILROAD
AVONDALE
CORETTA DR
DEFOURNEAU LN
AVONDALE GARDEN RD
W TISH DR
JAMIE BLVD
S JAMIE BLVD
PRIVATE DRIVEWAY
1610+00
1620+00
1630+00
1640+00
1660+00
1670+00
1680+00
1690+00
1700+00
1710+00
1730+00
90
BEGIN SEGMENT 11
END SEGMENT 11
END SEGMENT 11
LAPALCO BLVD
N
W
E
S
0 200 400 800
SCALE: 1" = 800'
LEGEND:
ELEVATED ROADWAY
ROADWAY AT GRADE
PROJECT ROADWAY COMPLETED IN EARLIER PRIORITY
EXISTING ROADWAY & PROJECT ROADWAY TO BE COMPLETED IN LATER PRIORITY
PAVEMENT REMOVAL (THIS SEGMENT)
PAVEMENT REMOVAL (OTHER SEGMENT)