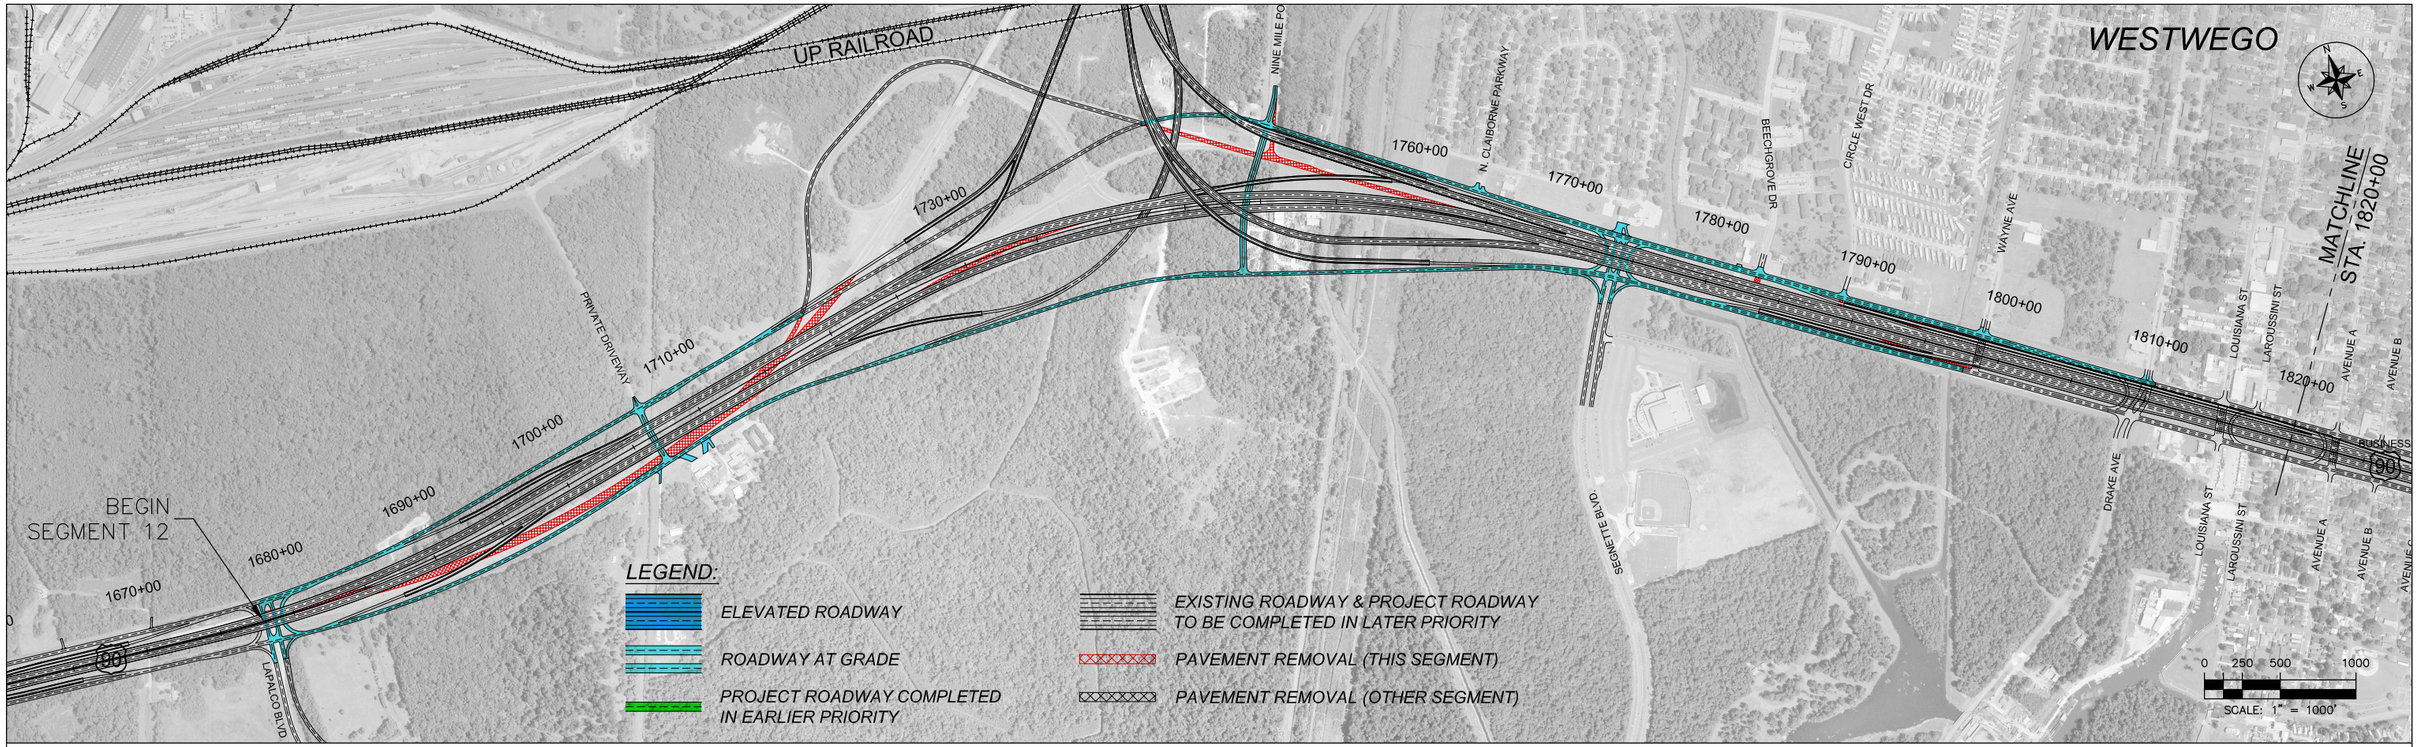
WESTWEGO
UP RAILROAD
NINE MILE PO
N. CLAIBORNE PARKWAY
BEECHGROVE DR
CIRCLE WEST DR
WAYNE AVE
DRAKE AVE
LOUISIANA ST
LAROUSSINI ST
AVENUE A
AVENUE B
BUSINESS 90
PRIVATE DRIVEWAY
SEVENTH BLVD
LAPALCO BLVD
BEGIN SEGMENT 12
1670+00
1680+00
1690+00
1700+00
1710+00
1730+00
1760+00
1770+00
1780+00
1790+00
1800+00
1810+00
1820+00
MATCHLINE STA. 1820+00
LEGEND:
ELEVATED ROADWAY
ROADWAY AT GRADE
PROJECT ROADWAY COMPLETED IN EARLIER PRIORITY
EXISTING ROADWAY & PROJECT ROADWAY TO BE COMPLETED IN LATER PRIORITY
PAVEMENT REMOVAL (THIS SEGMENT)
PAVEMENT REMOVAL (OTHER SEGMENT)
0 250 500 1000
SCALE: 1" = 1000'
WESTWEGO
MATCHLINE STA. 1820+00
AVENUE C
AVENUE D
AVENUE E
AVENUE F
AVENUE G
AVENUE H
SPARTANS DR
TANGLEWOOD DR
WEST DR
CENTRAL AVE
EAST DR
CHIPLEY ST
MULLER PKWY
VICTORY DR
KING HENRY ST
JOYCE ST
LEE ST
JUNG BLVD
URBANDALE ST
BERGER ST
PARC HELENE DR
WESTWOOD DR
ST. ANN ST
OAK ST
FRANCIS ST
MICHAEL ST
CARMADELLE ST
GARDEN RD
COHEN ST
SILVER LILY LN
AMES BLVD
EISEMAN BLVD
CROSS ST
1820+00
1830+00
1840+00
1850+00
1860+00
1870+00
1880+00
1890+00
1900+00
1910+00
1920+00
1930+00
1940+00
END SEGMENT 12
0 250 500 1000
SCALE: 1" = 1000'