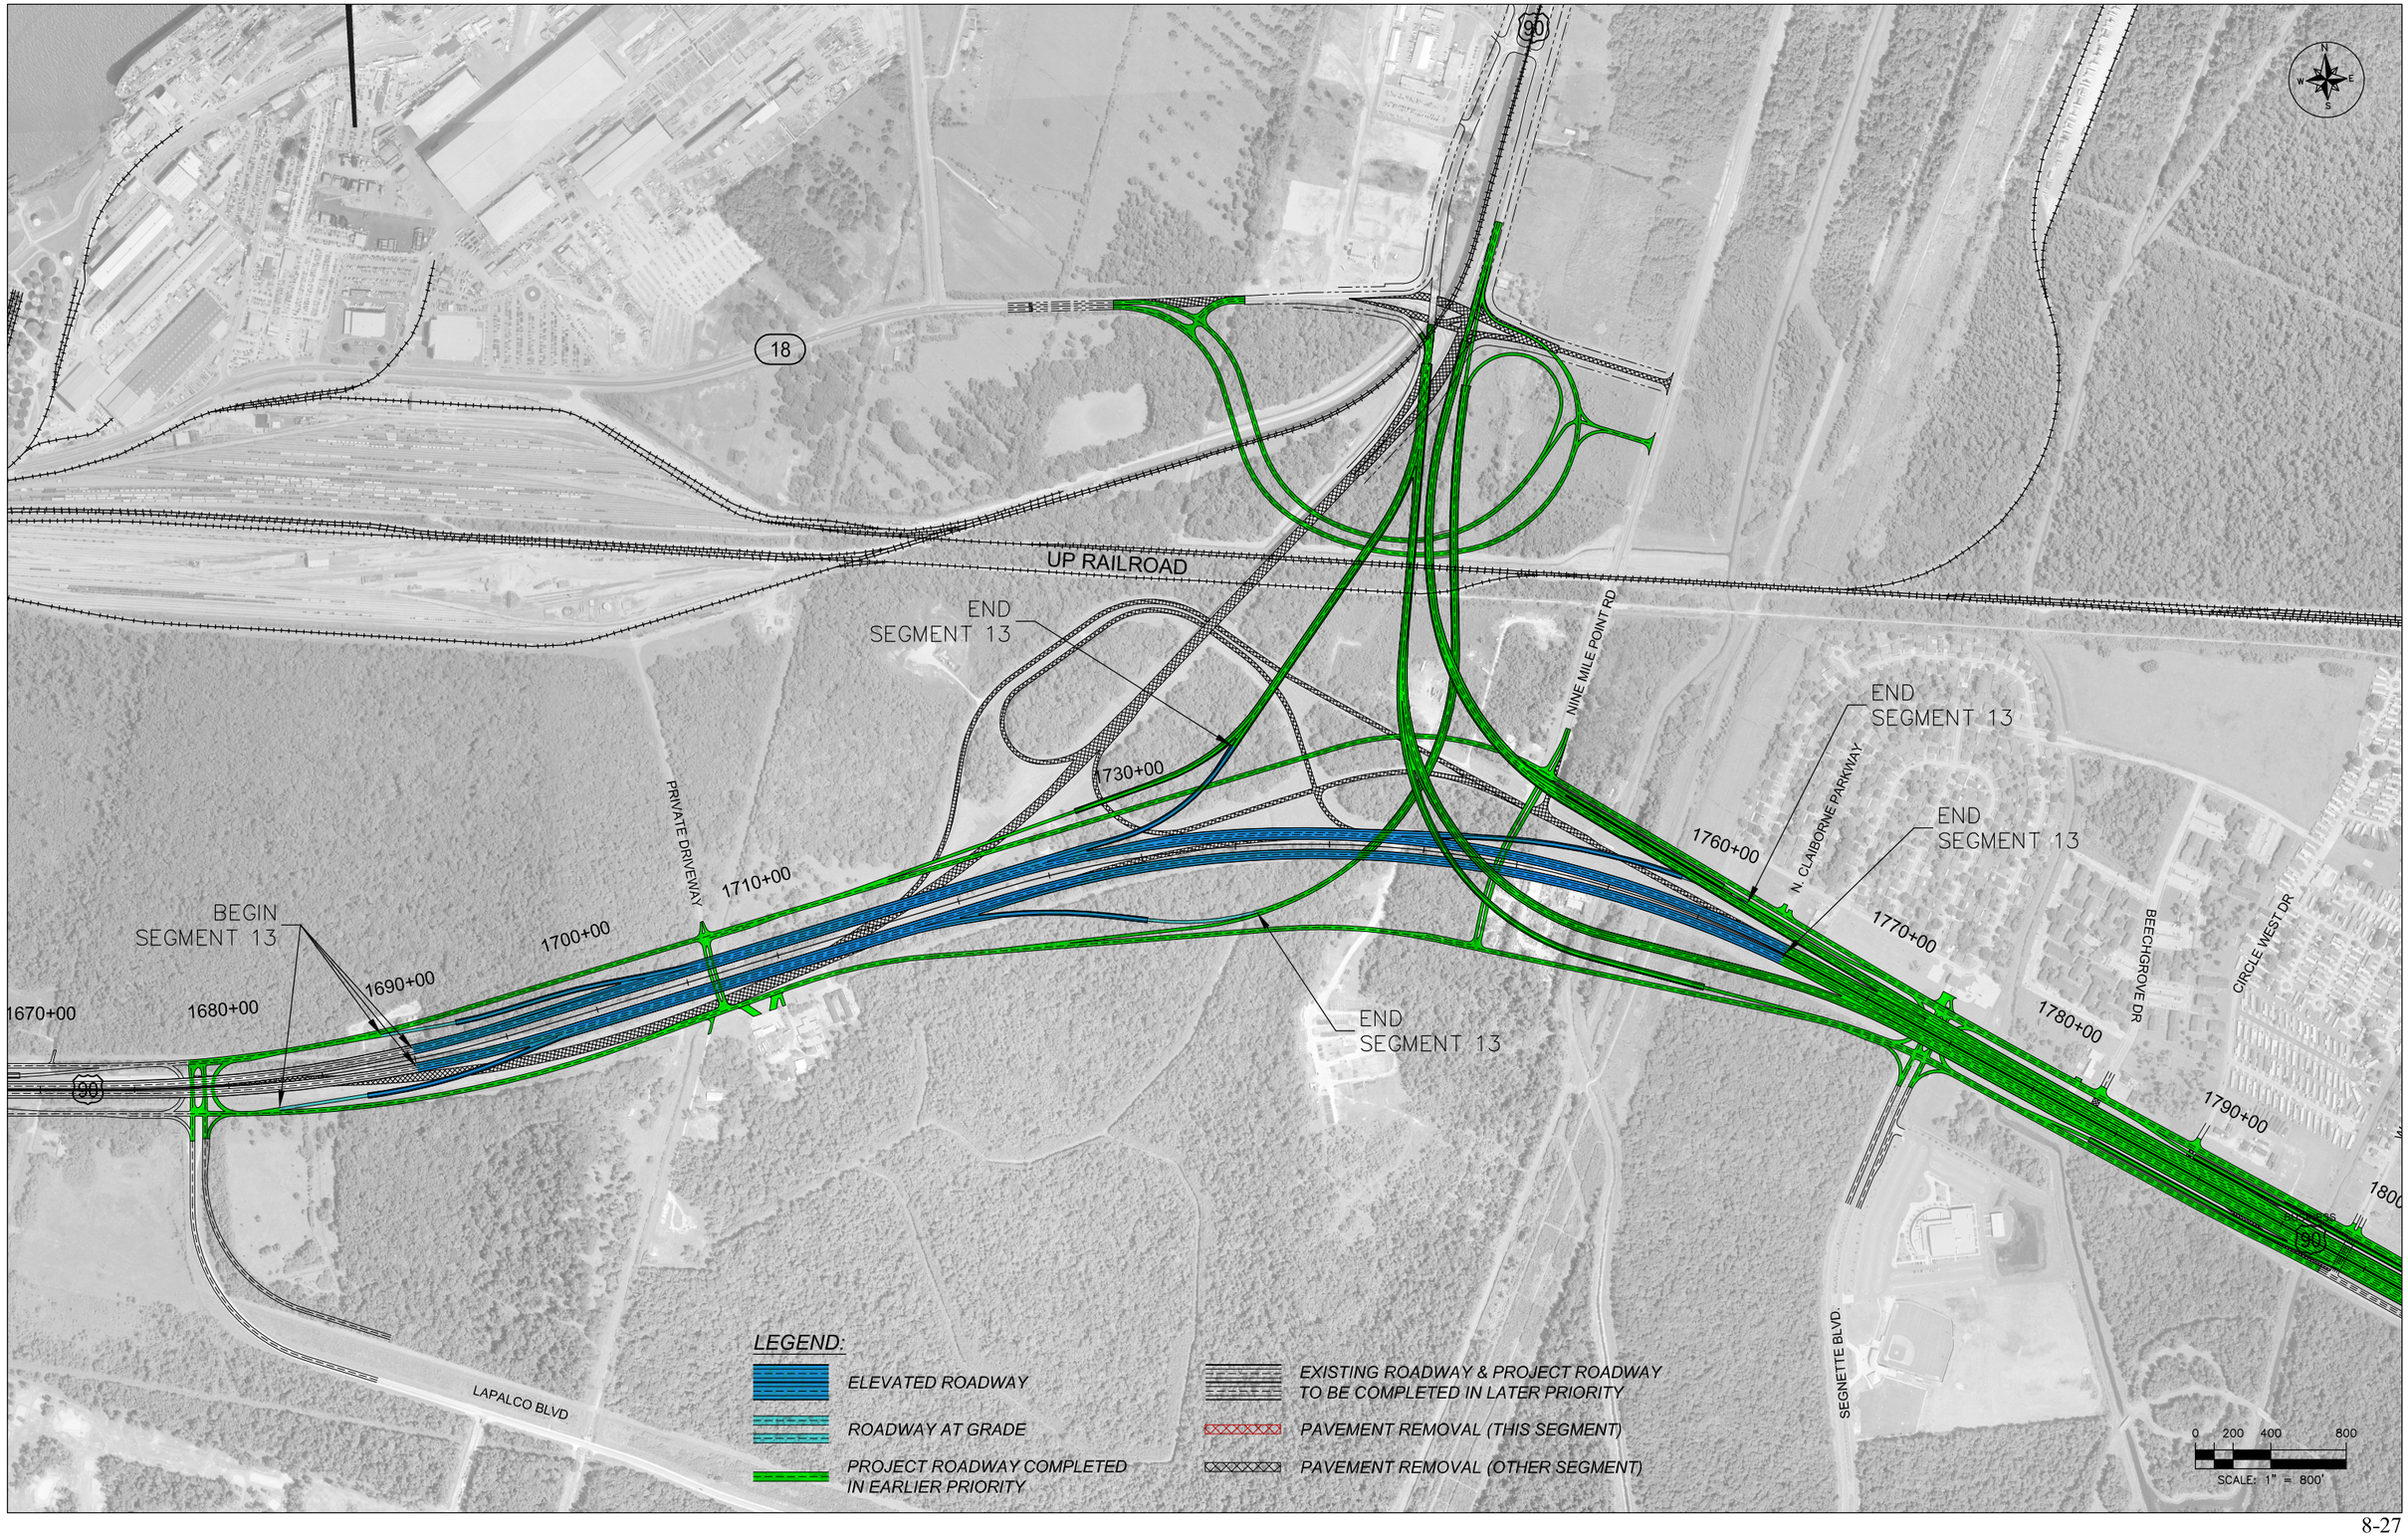
90
18
UP RAILROAD
END
SEGMENT 13
NINE MILE POINT RD
END
SEGMENT 13
730+00
PRIVATE DRIVEWAY
1710+00
1760+00
N. CLAIBORNE PARKWAY
END
SEGMENT 13
1770+00
BEECHGROVE DR
CIRCLE WEST DR
BEGIN
SEGMENT 13
1700+00
1690+00
1670+00
1680+00
1780+00
1790+00
END
SEGMENT 13
90
LAPALCO BLVD
SEGNETTE BLVD.
LEGEND:
ELEVATED ROADWAY
ROADWAY AT GRADE
PROJECT ROADWAY COMPLETED IN EARLIER PRIORITY
EXISTING ROADWAY & PROJECT ROADWAY TO BE COMPLETED IN LATER PRIORITY
PAVEMENT REMOVAL (THIS SEGMENT)
PAVEMENT REMOVAL (OTHER SEGMENT)
0 200 400 800
SCALE: 1" = 800'