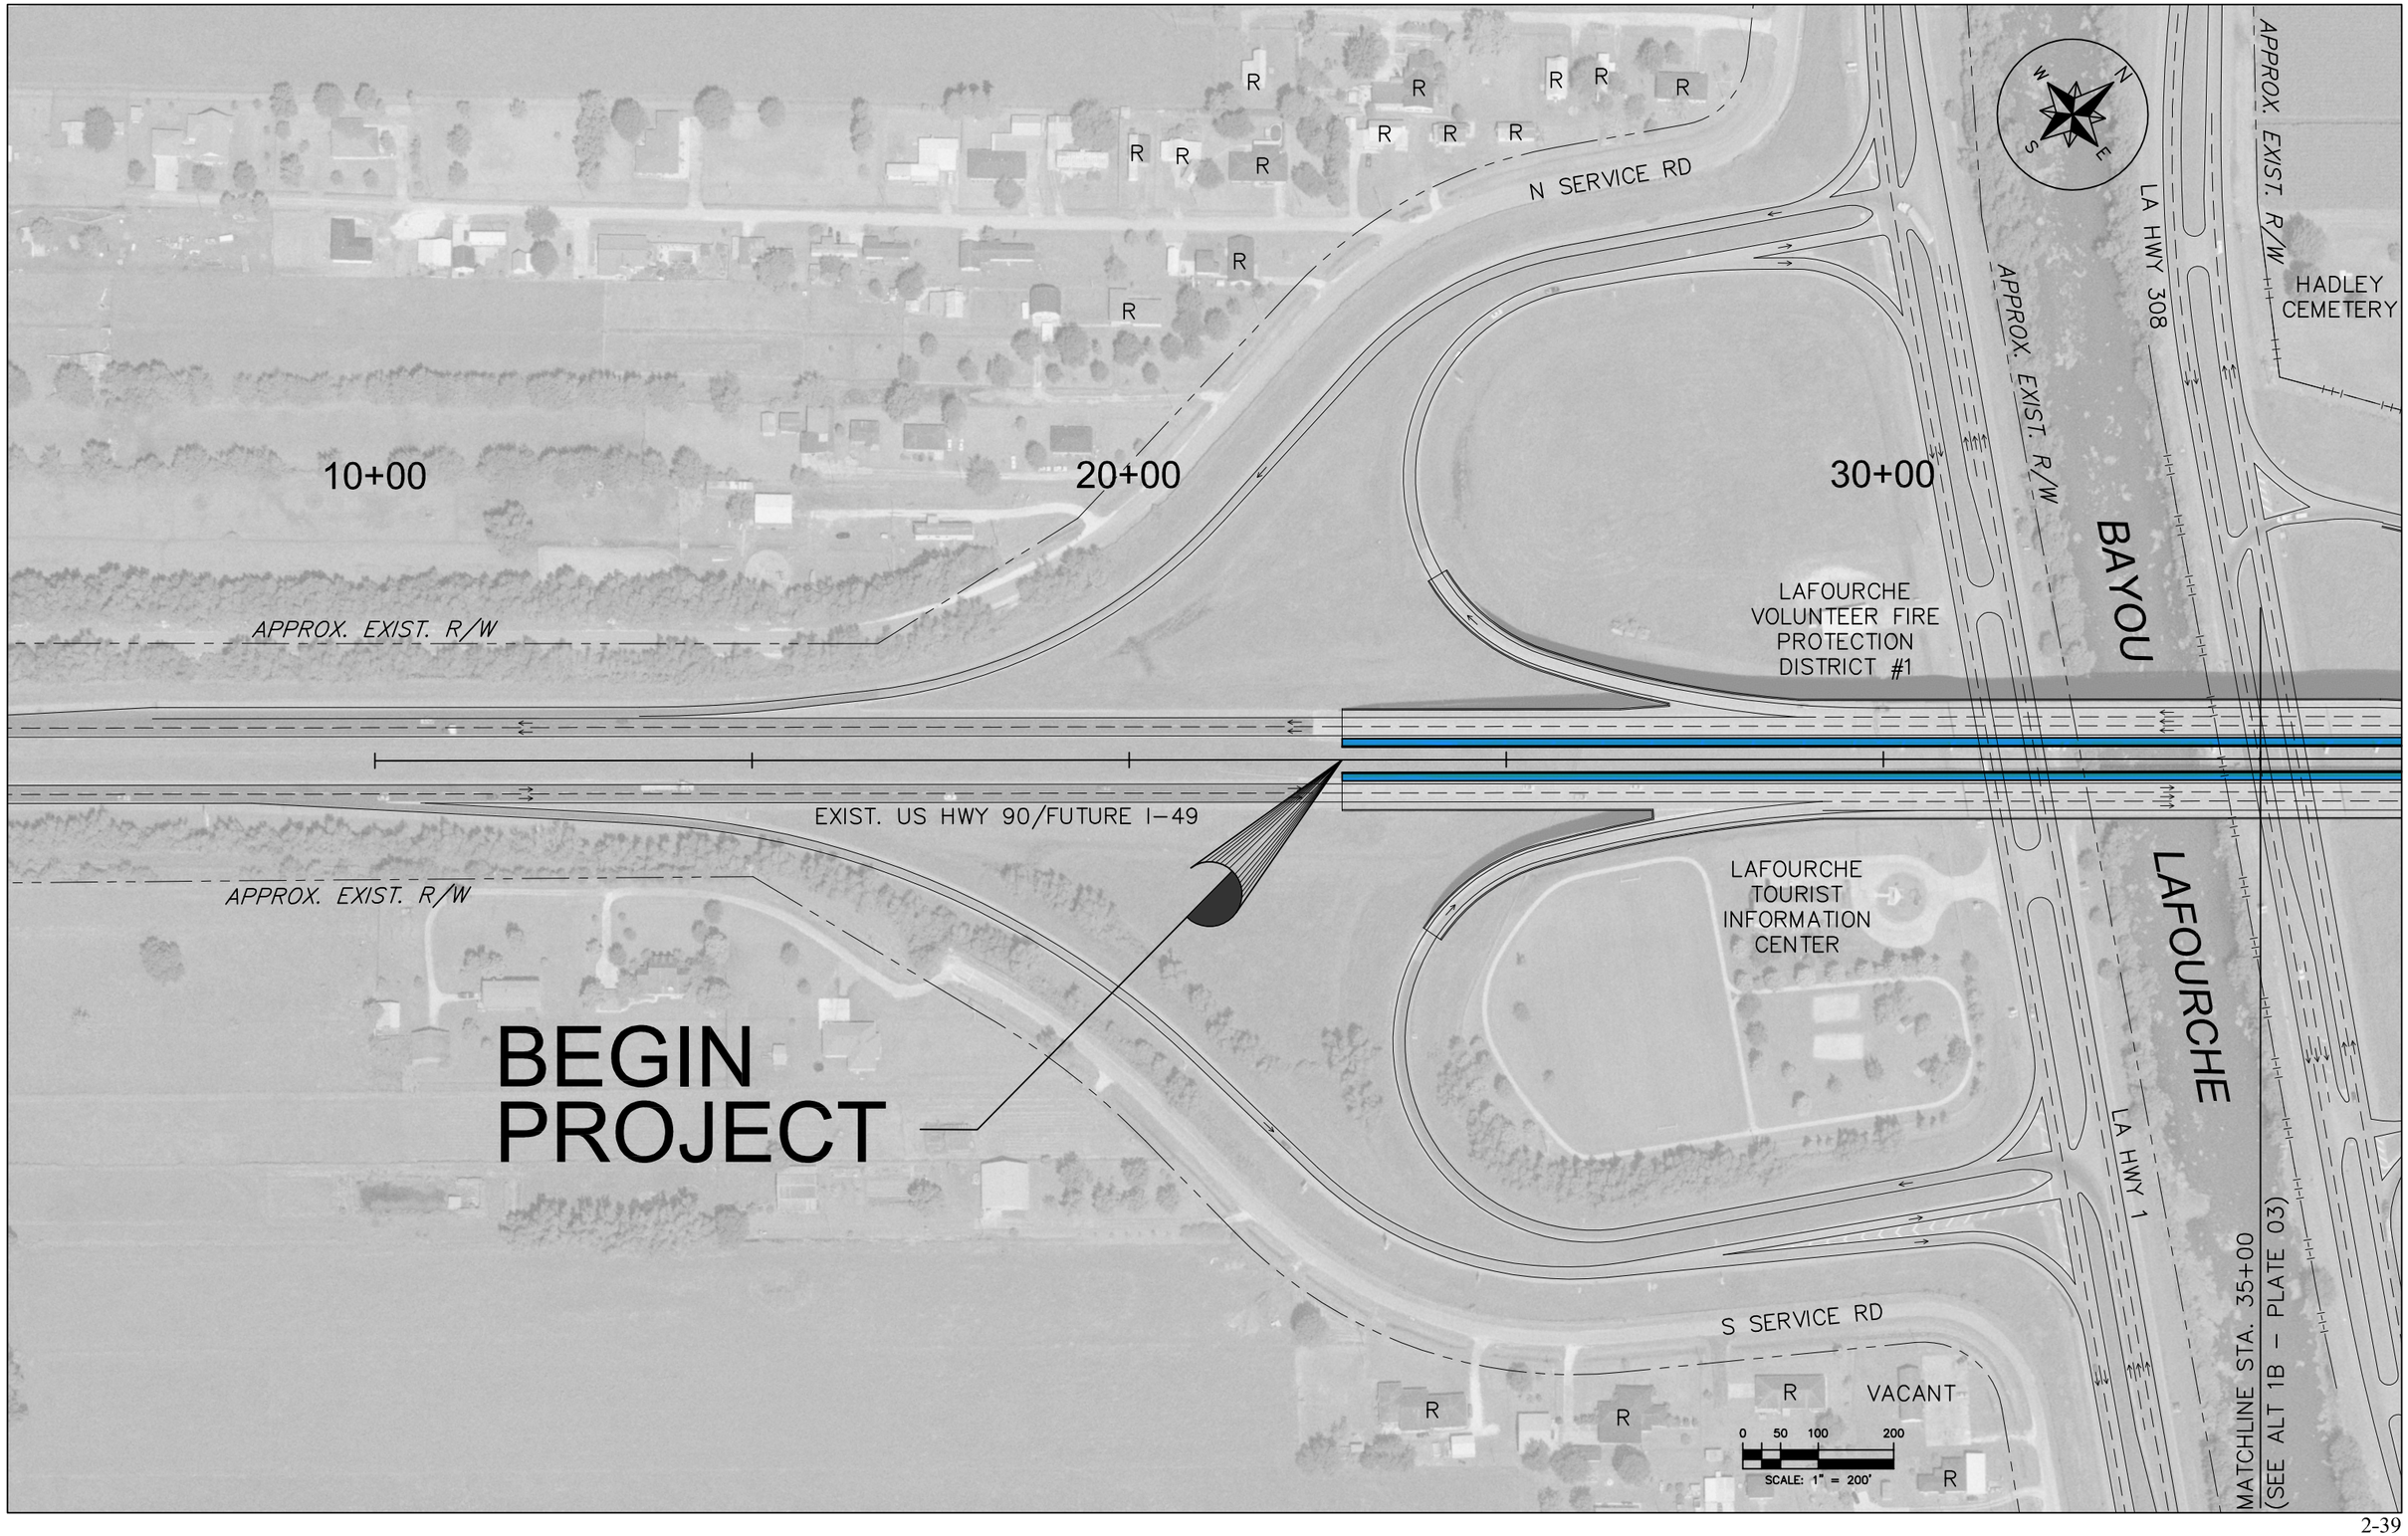
N SERVICE RD
10+00
20+00
30+00
APPROX. EXIST. R/W
EXIST. US HWY 90/FUTURE I-49
BEGIN PROJECT
LAFOURCHE VOLUNTEER FIRE PROTECTION DISTRICT #1
LAFOURCHE TOURIST INFORMATION CENTER
LA HWY 308
LA HWY 1
BAYOU LAFOURCHE
HADLEY CEMETERY
S SERVICE RD
VACANT
R
0 50 100 200
SCALE: 1" = 200'
MATCHLINE STA. 35+00
(SEE ALT 1B - PLATE 03)