Figure 8-25: PlanPro Urban 4-Lane Divided w/ Raised Median

NOTE: FORMER DIPPING VAT SITE SEE SHT. 245 FOR ADDITIONAL INFORMATION

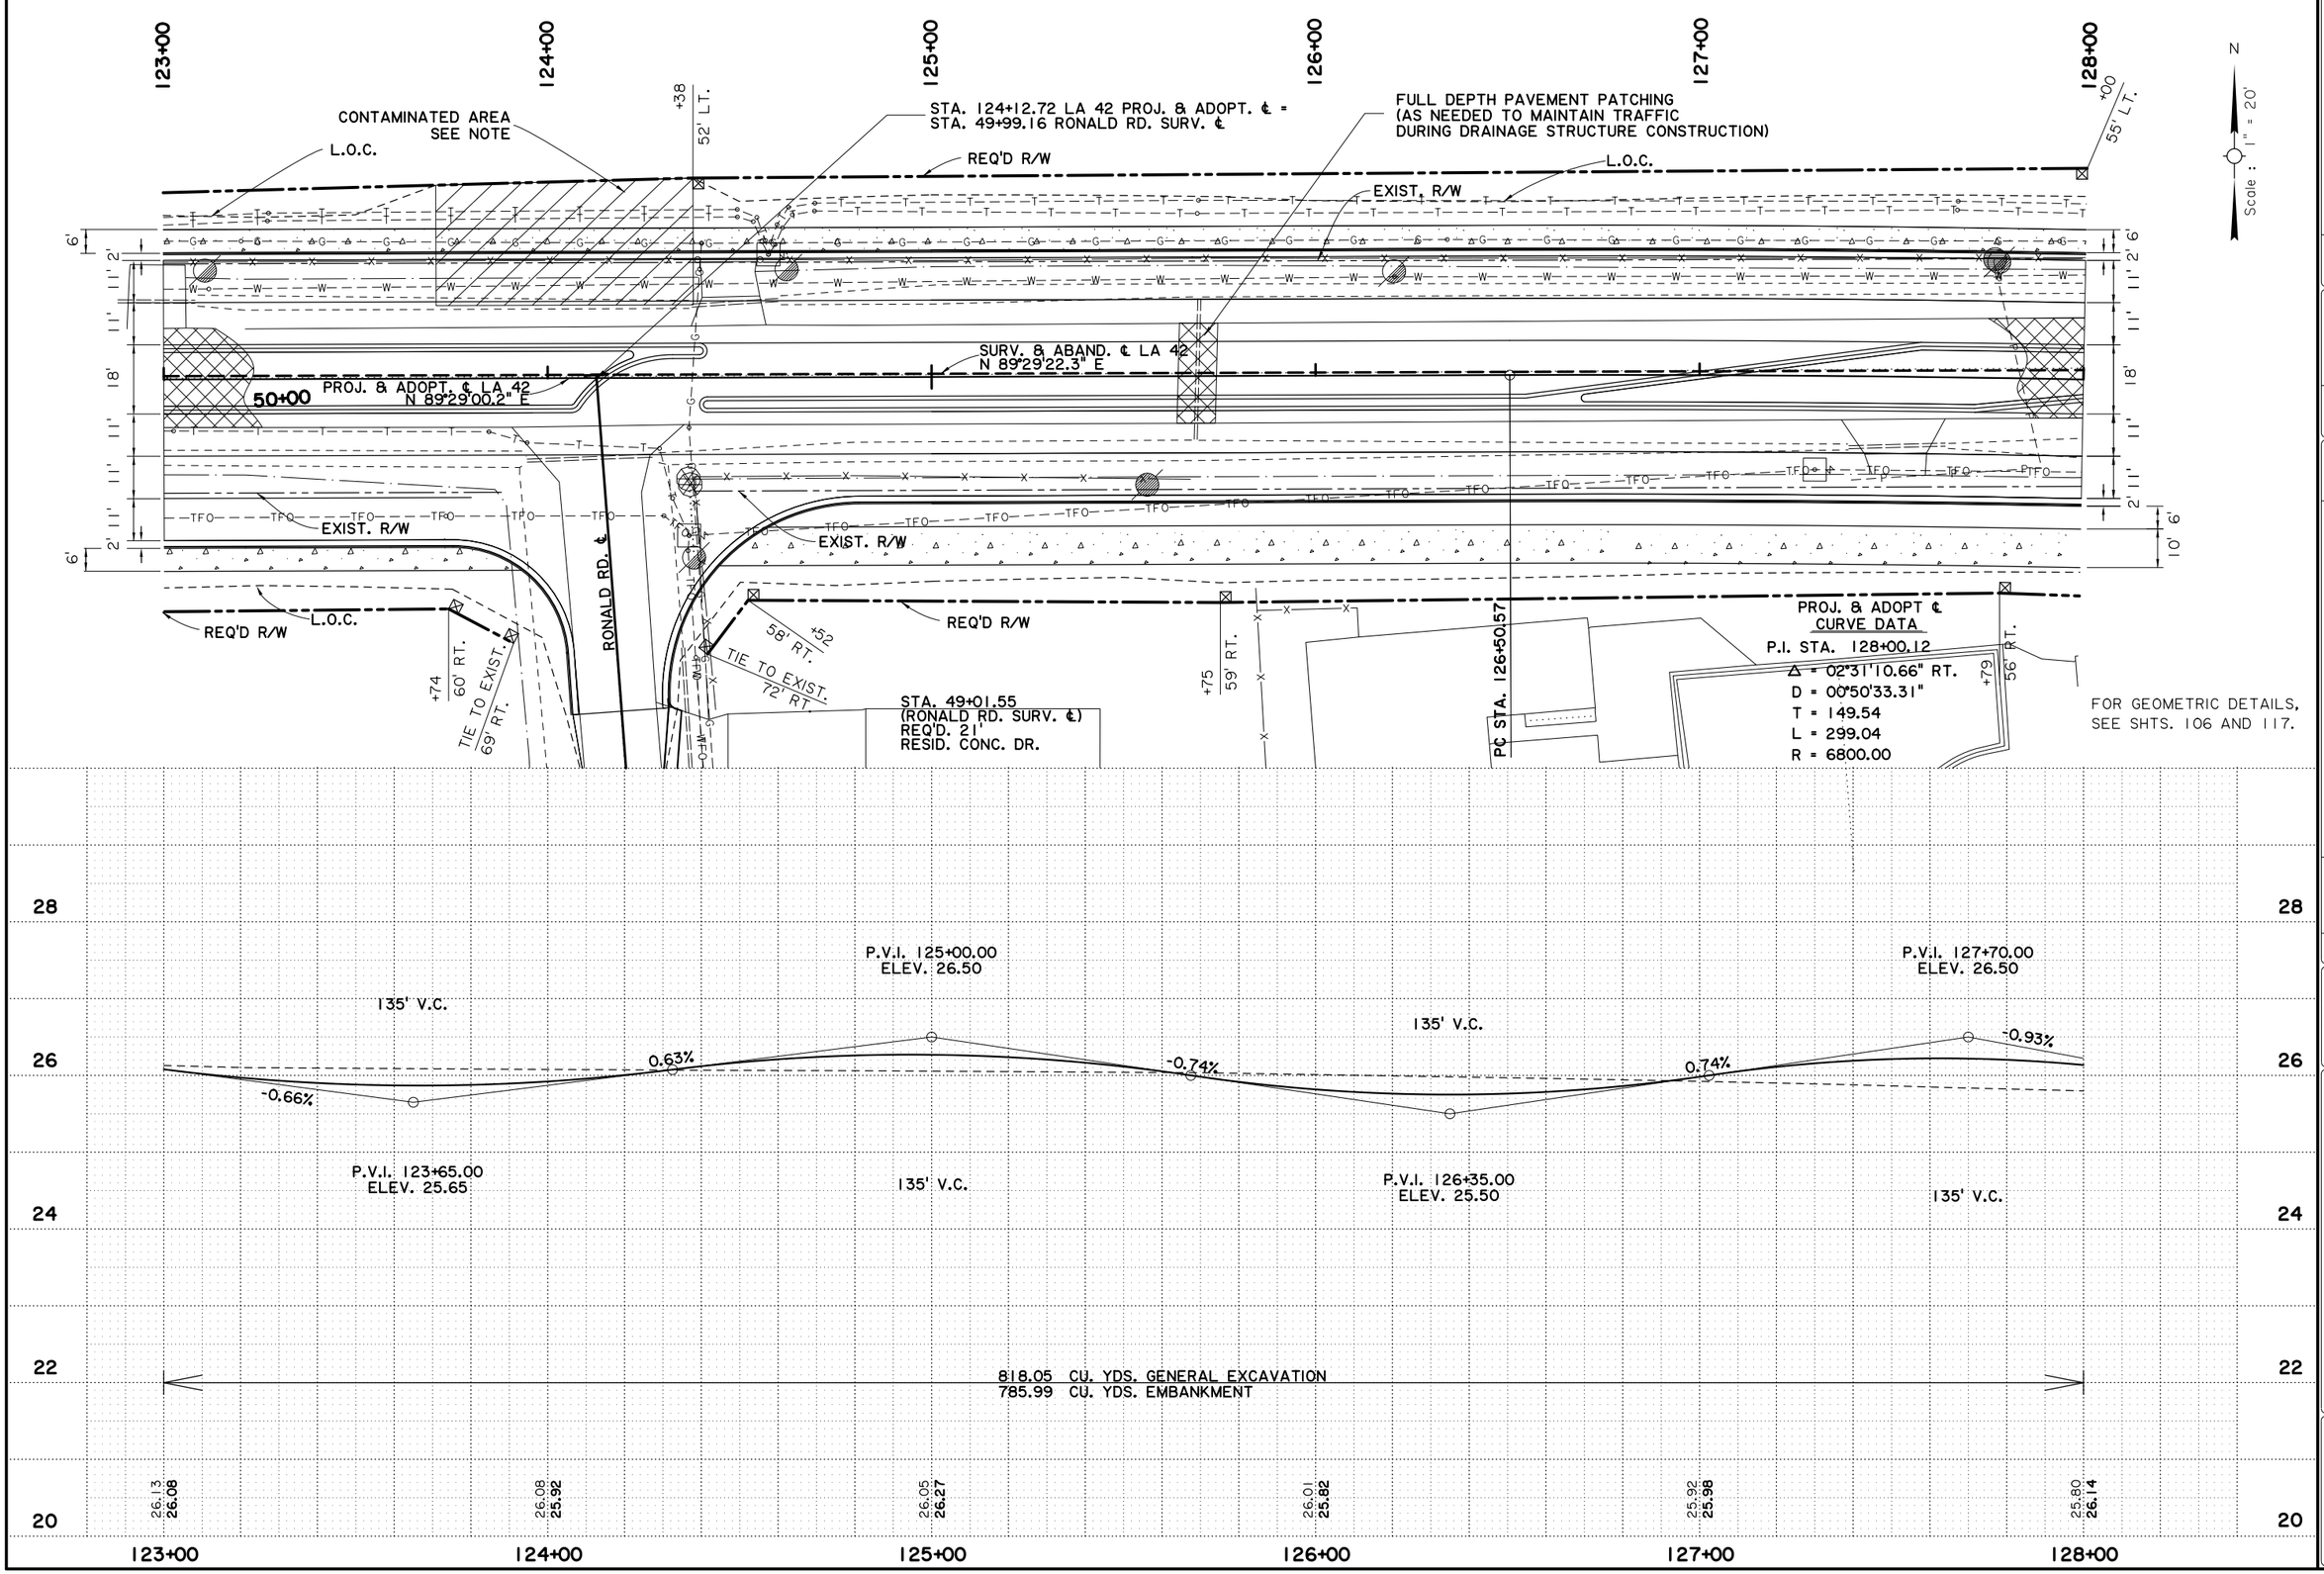

SHEET NUMBER	9
PARISH	ASCENSION
CONTROL SECTION	260-01
STATE PROJECT	H.002370
DESIGNED	
CHECKED	
DETAILED	
CHECKED	
SERIES NUMBER	6 OF 46

NO.	DATE	REVISION OR CHANGE ORDER DESCRIPTION	BY

STATE OF LOUISIANA

PLAN AND PROFILE SHEET

LA 42 (US 61 - LA 44)

DOTD

ROAD DESIGN