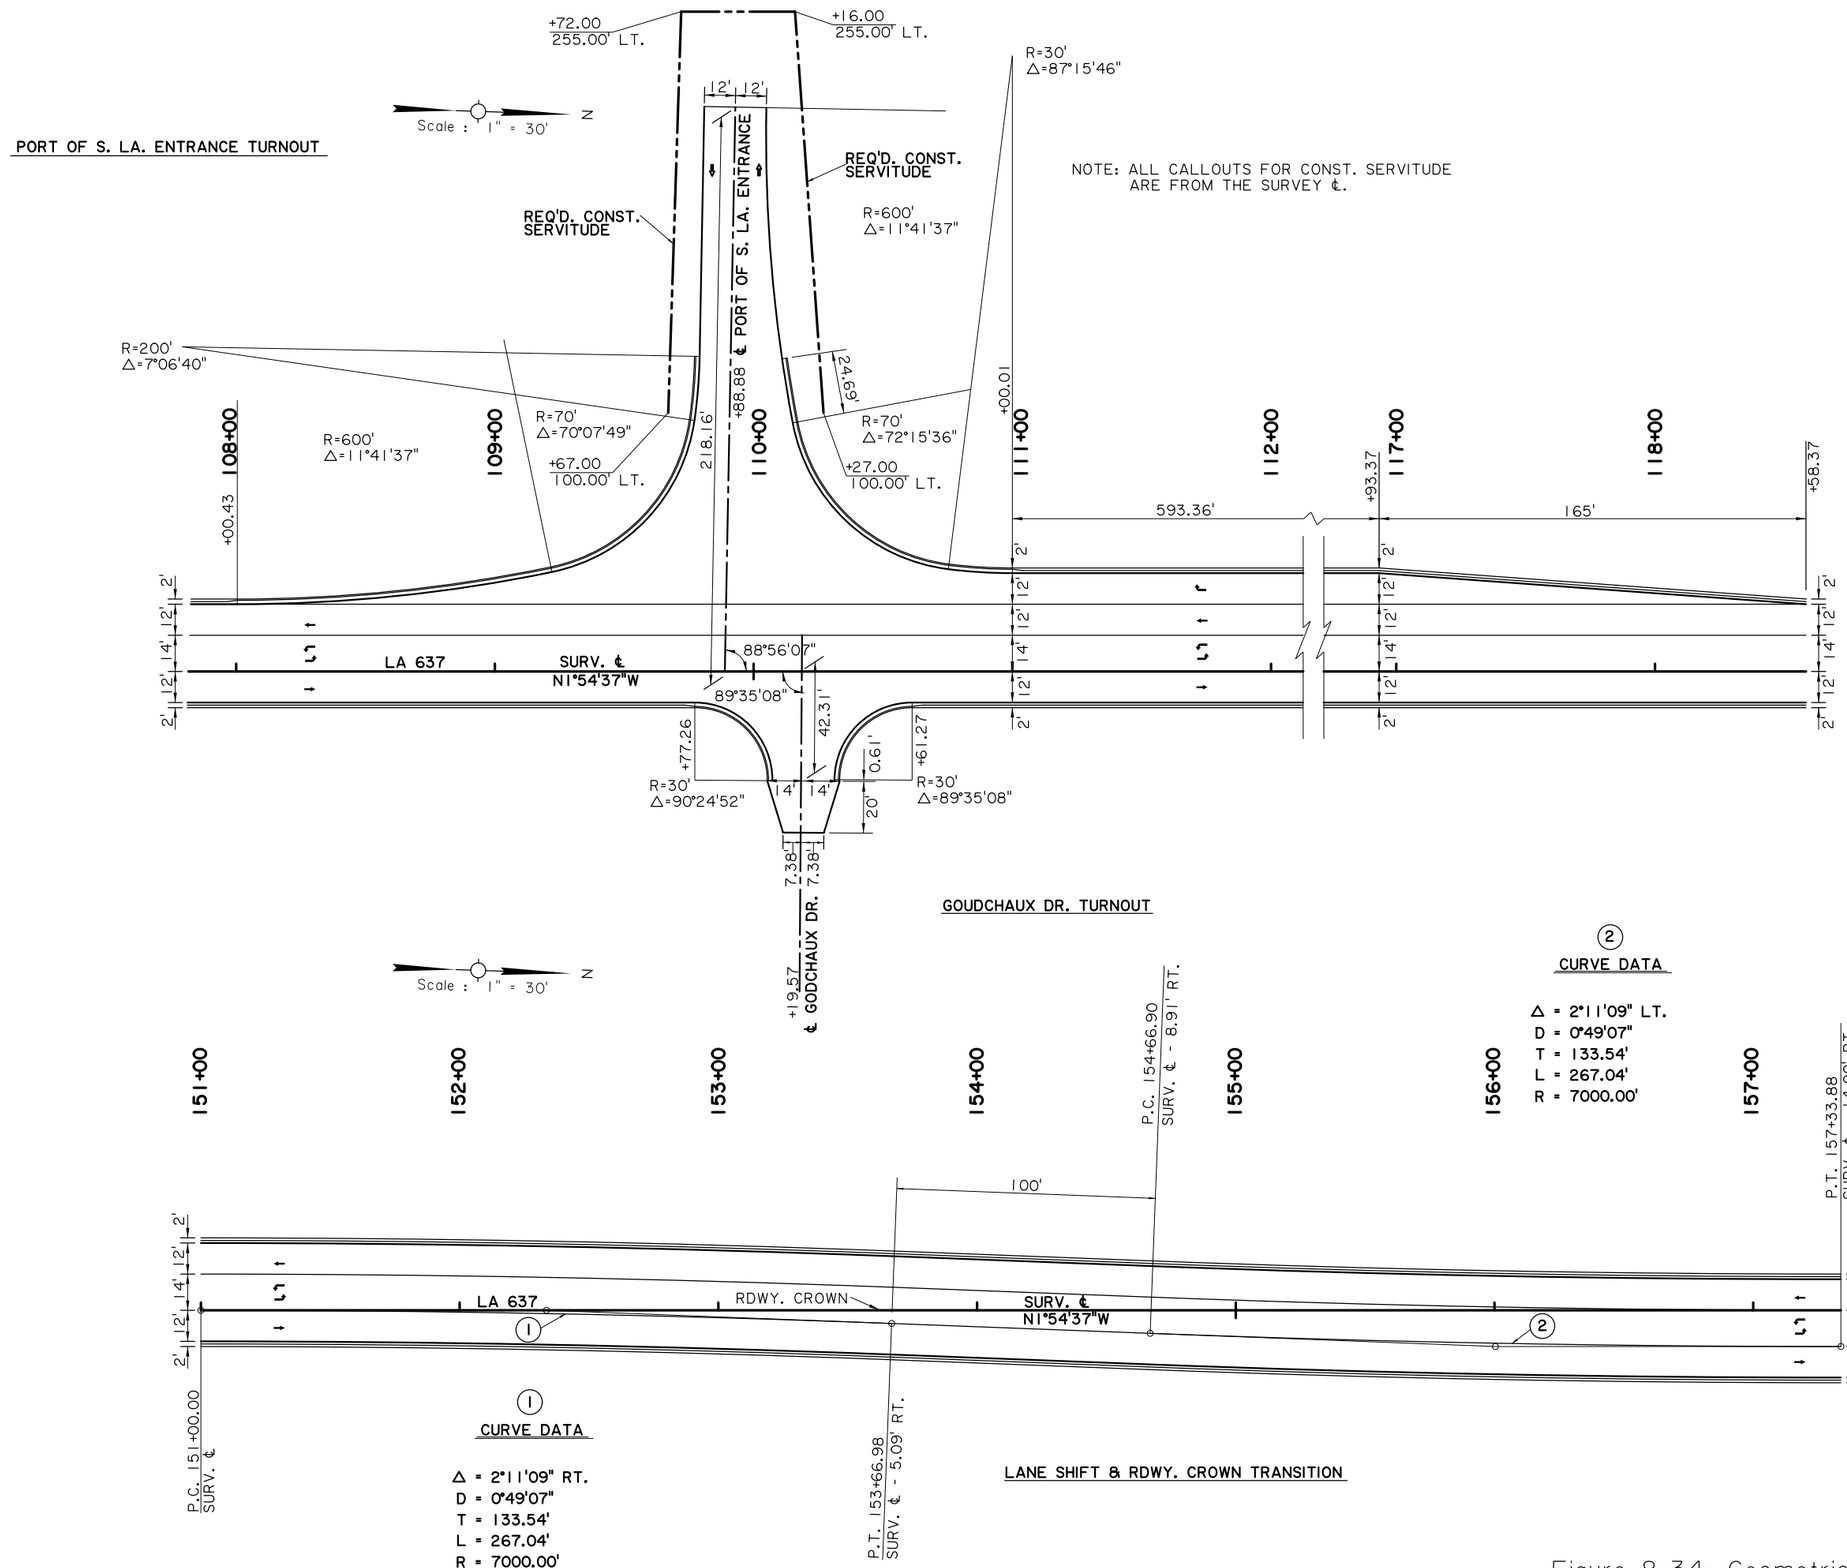

Figure 8-34: Geometric Details

SHEET NUMBER	69
PARISH	ST. JOHN THE BAPTIST
CONTROL SECTION	848-12
STATE PROJECT	H.008322

DESIGNED
CHECKED
DETAILED
CHECKED
SERIES NUMBER

NO.	DATE	REVISION OR CHANGE ORDER DESCRIPTION	BY

STATE OF LOUISIANA

GEOMETRIC DETAILS

LA. 637: PORT OF S. LOUISIANA CONNECTOR

DOTD ROAD DESIGN