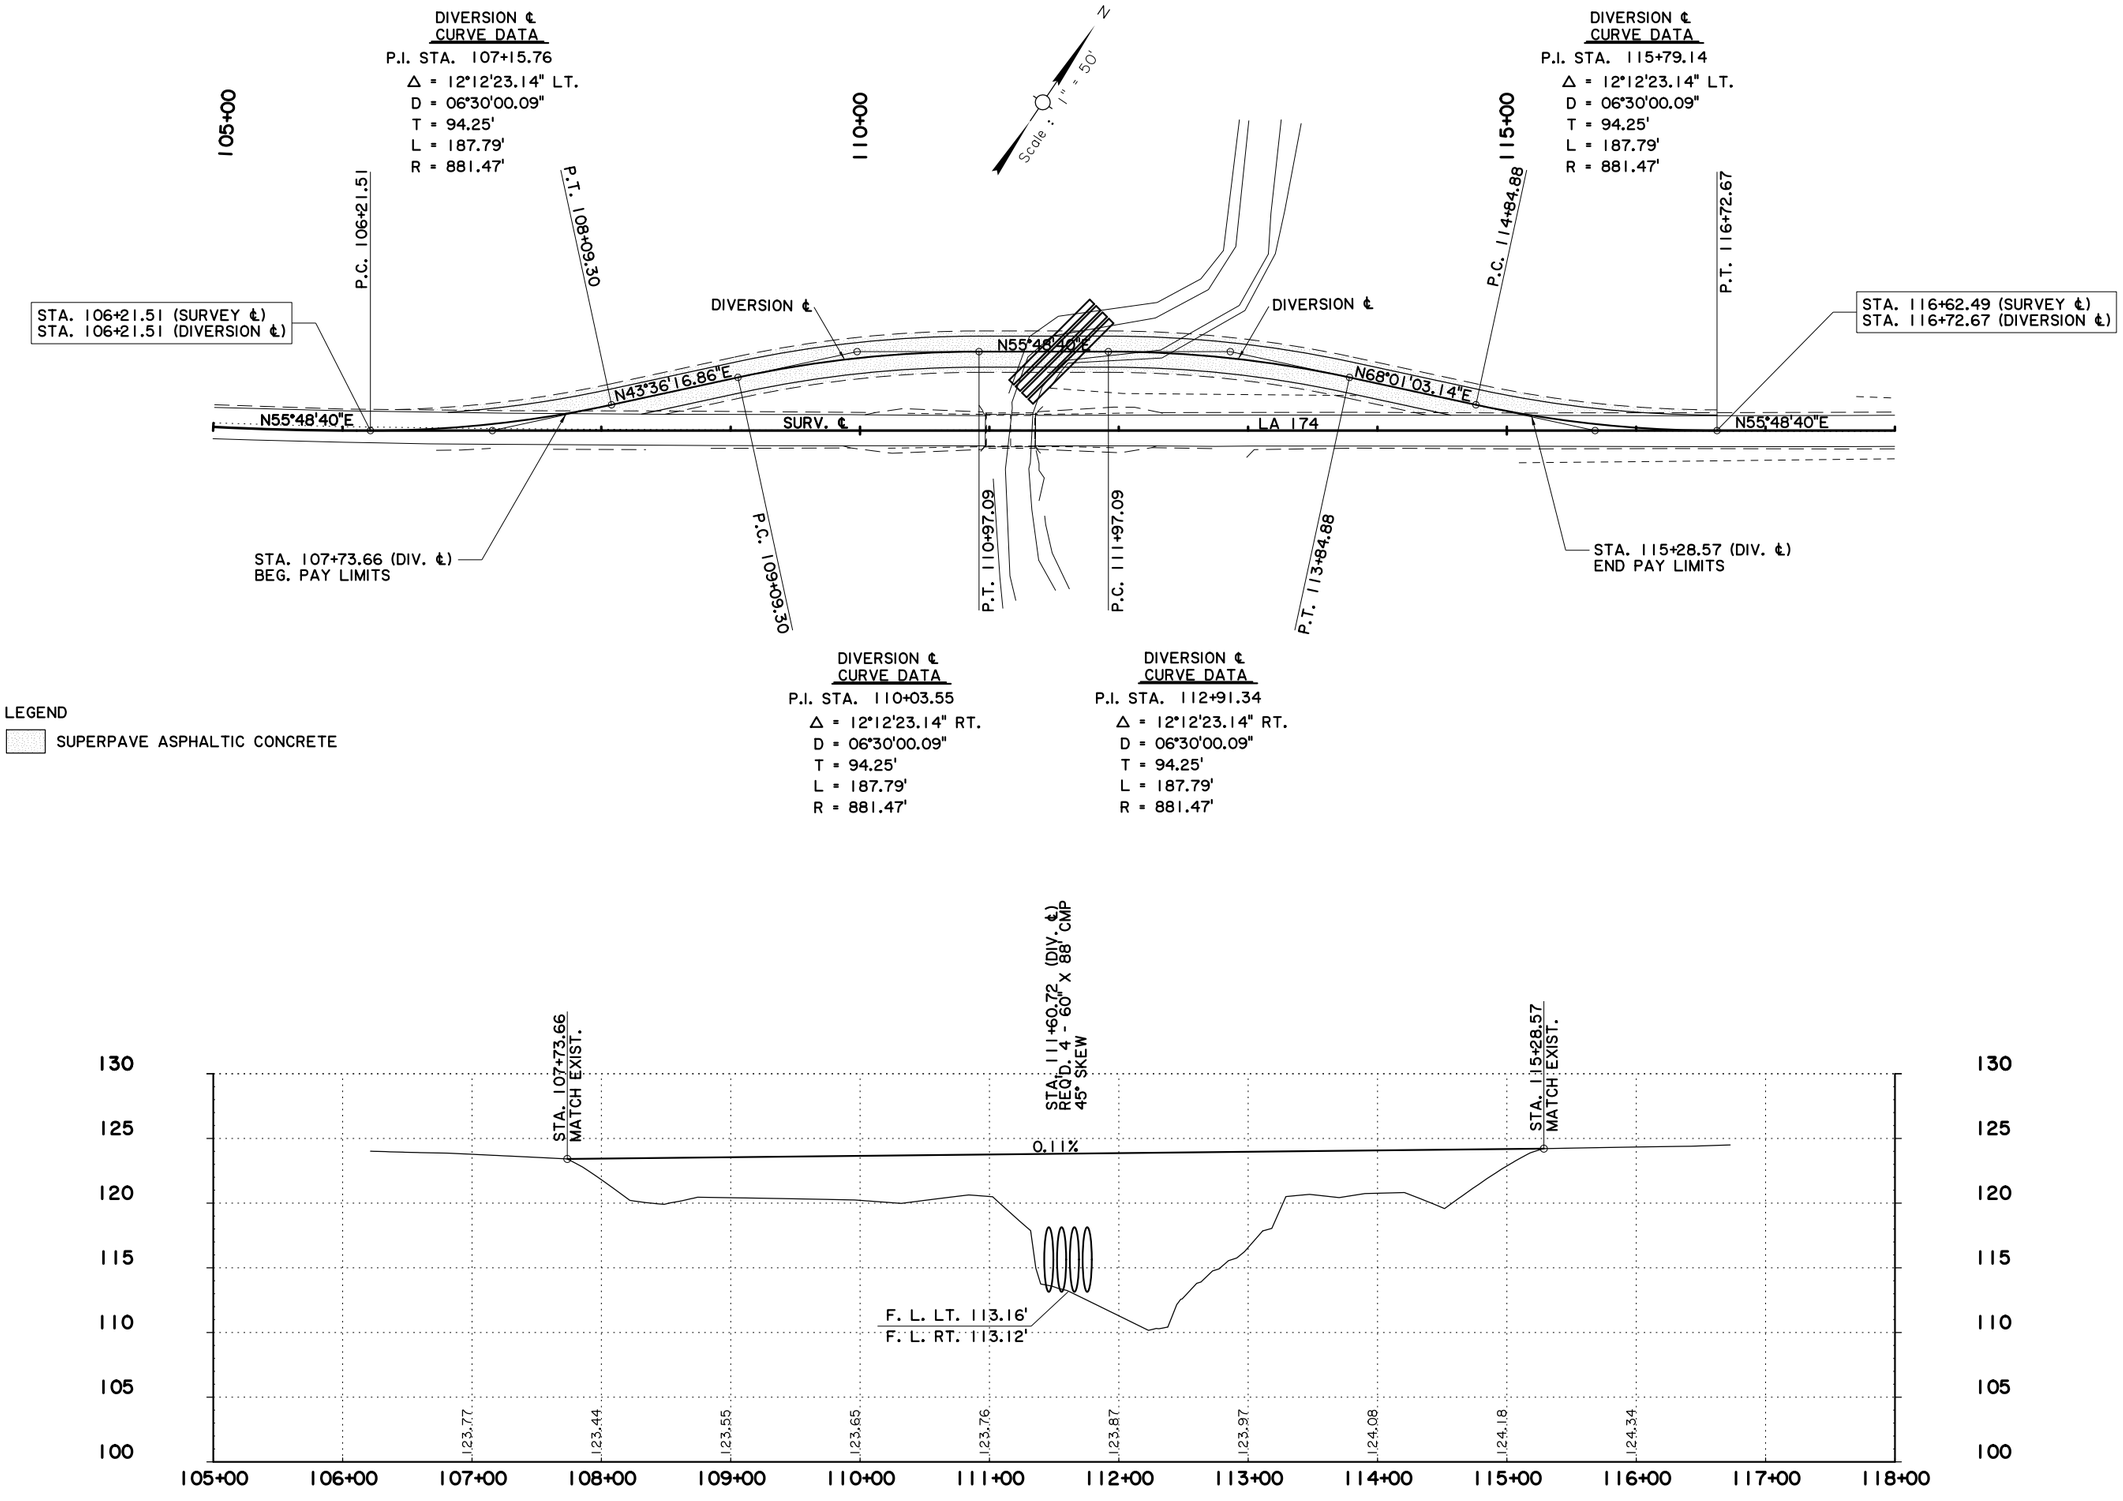


Figure 8-35: Geometric Details Diversion

| SHEET NUMBER | 12 |
|---|---|
| PARISH | RED RIVER |
| CONTROL SECTION | 112-07 |
| STATE PROJECT | H.001812 |
| DESIGNED / CHECKED | |
| DETAILED / CHECKED | |
| SERIES NUMBER | 1 OF 1 |

| NO. | DATE | REVISION OR CHANGE ORDER DESCRIPTION | BY |
|---|---|---|---|

STATE OF LOUISIANA

GEOMETRIC DETAILS OF DIVERSION

BLACK BAYOU BRIDGE ON LA 174

DOTD

ROAD DESIGN