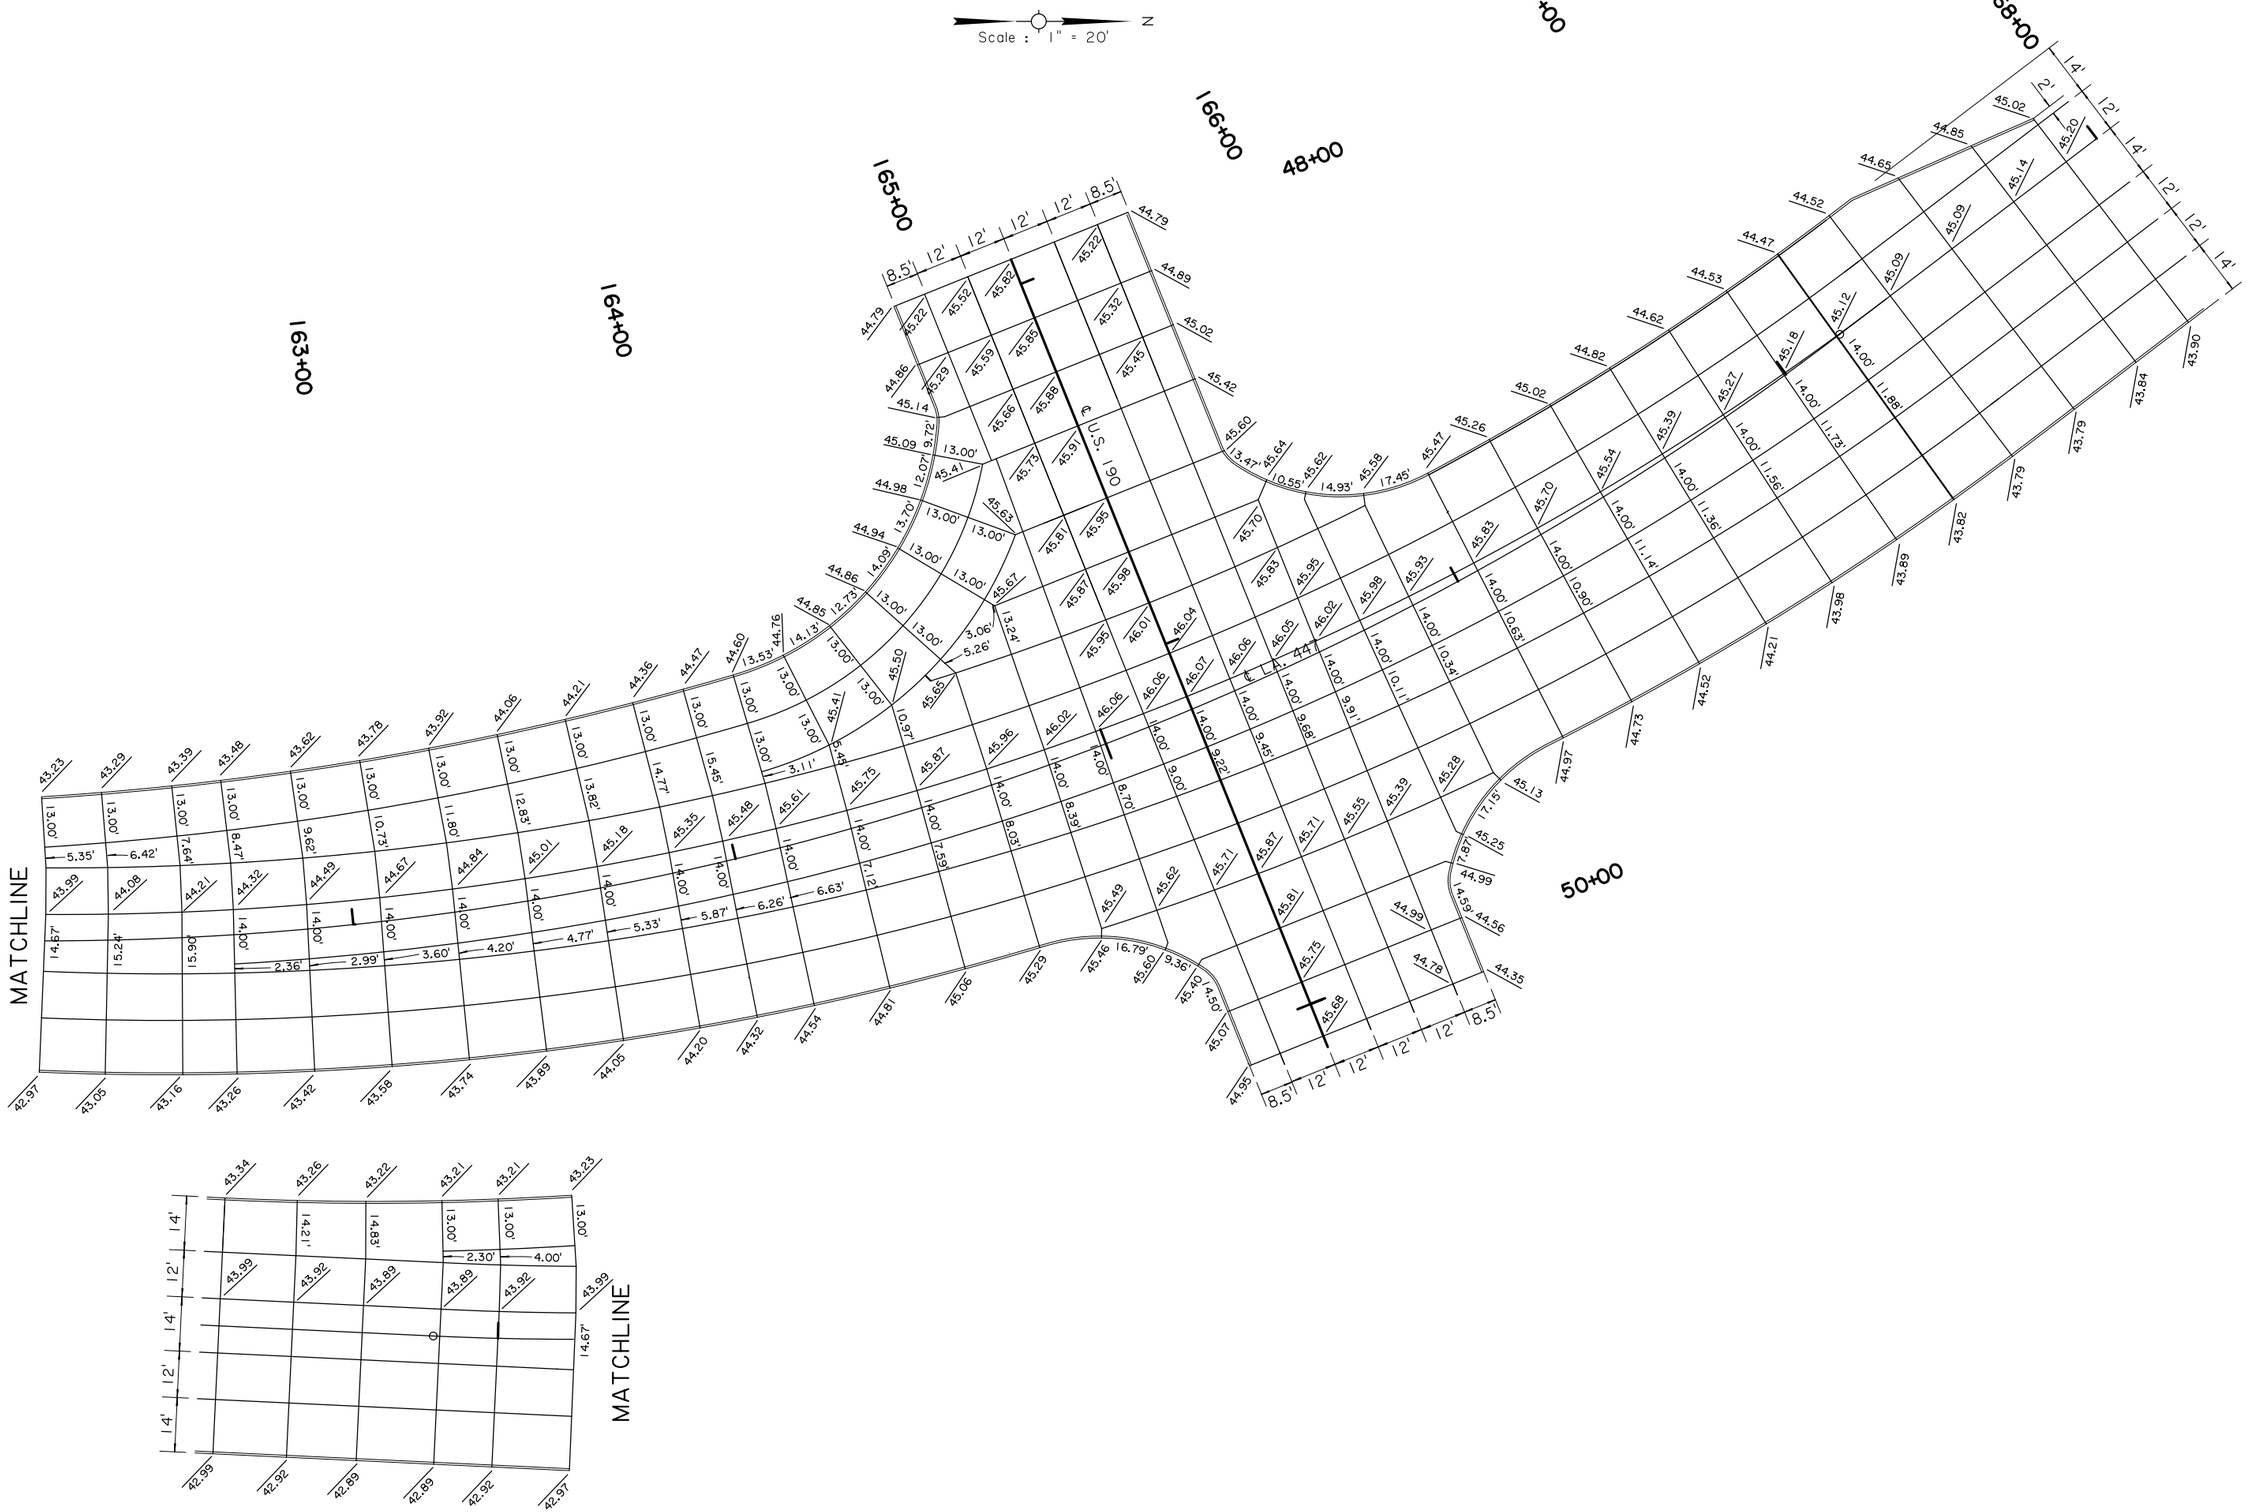

Figure 8-37: Graphical Grades

SHEET NUMBER	75
PARISH	LIVINGSTON
CONTROL SECTION	268-01
STATE PROJECT	H.001234
DESIGNED	
CHECKED	
DETAILED	
CHECKED	
SERIES NUMBER	2 OF 2

NO.	DATE	REVISION OR CHANGE ORDER DESCRIPTION	BY

GRAPHICAL GRADES

I-12 - DUMPLIN CREEK

DOTD ROAD DESIGN