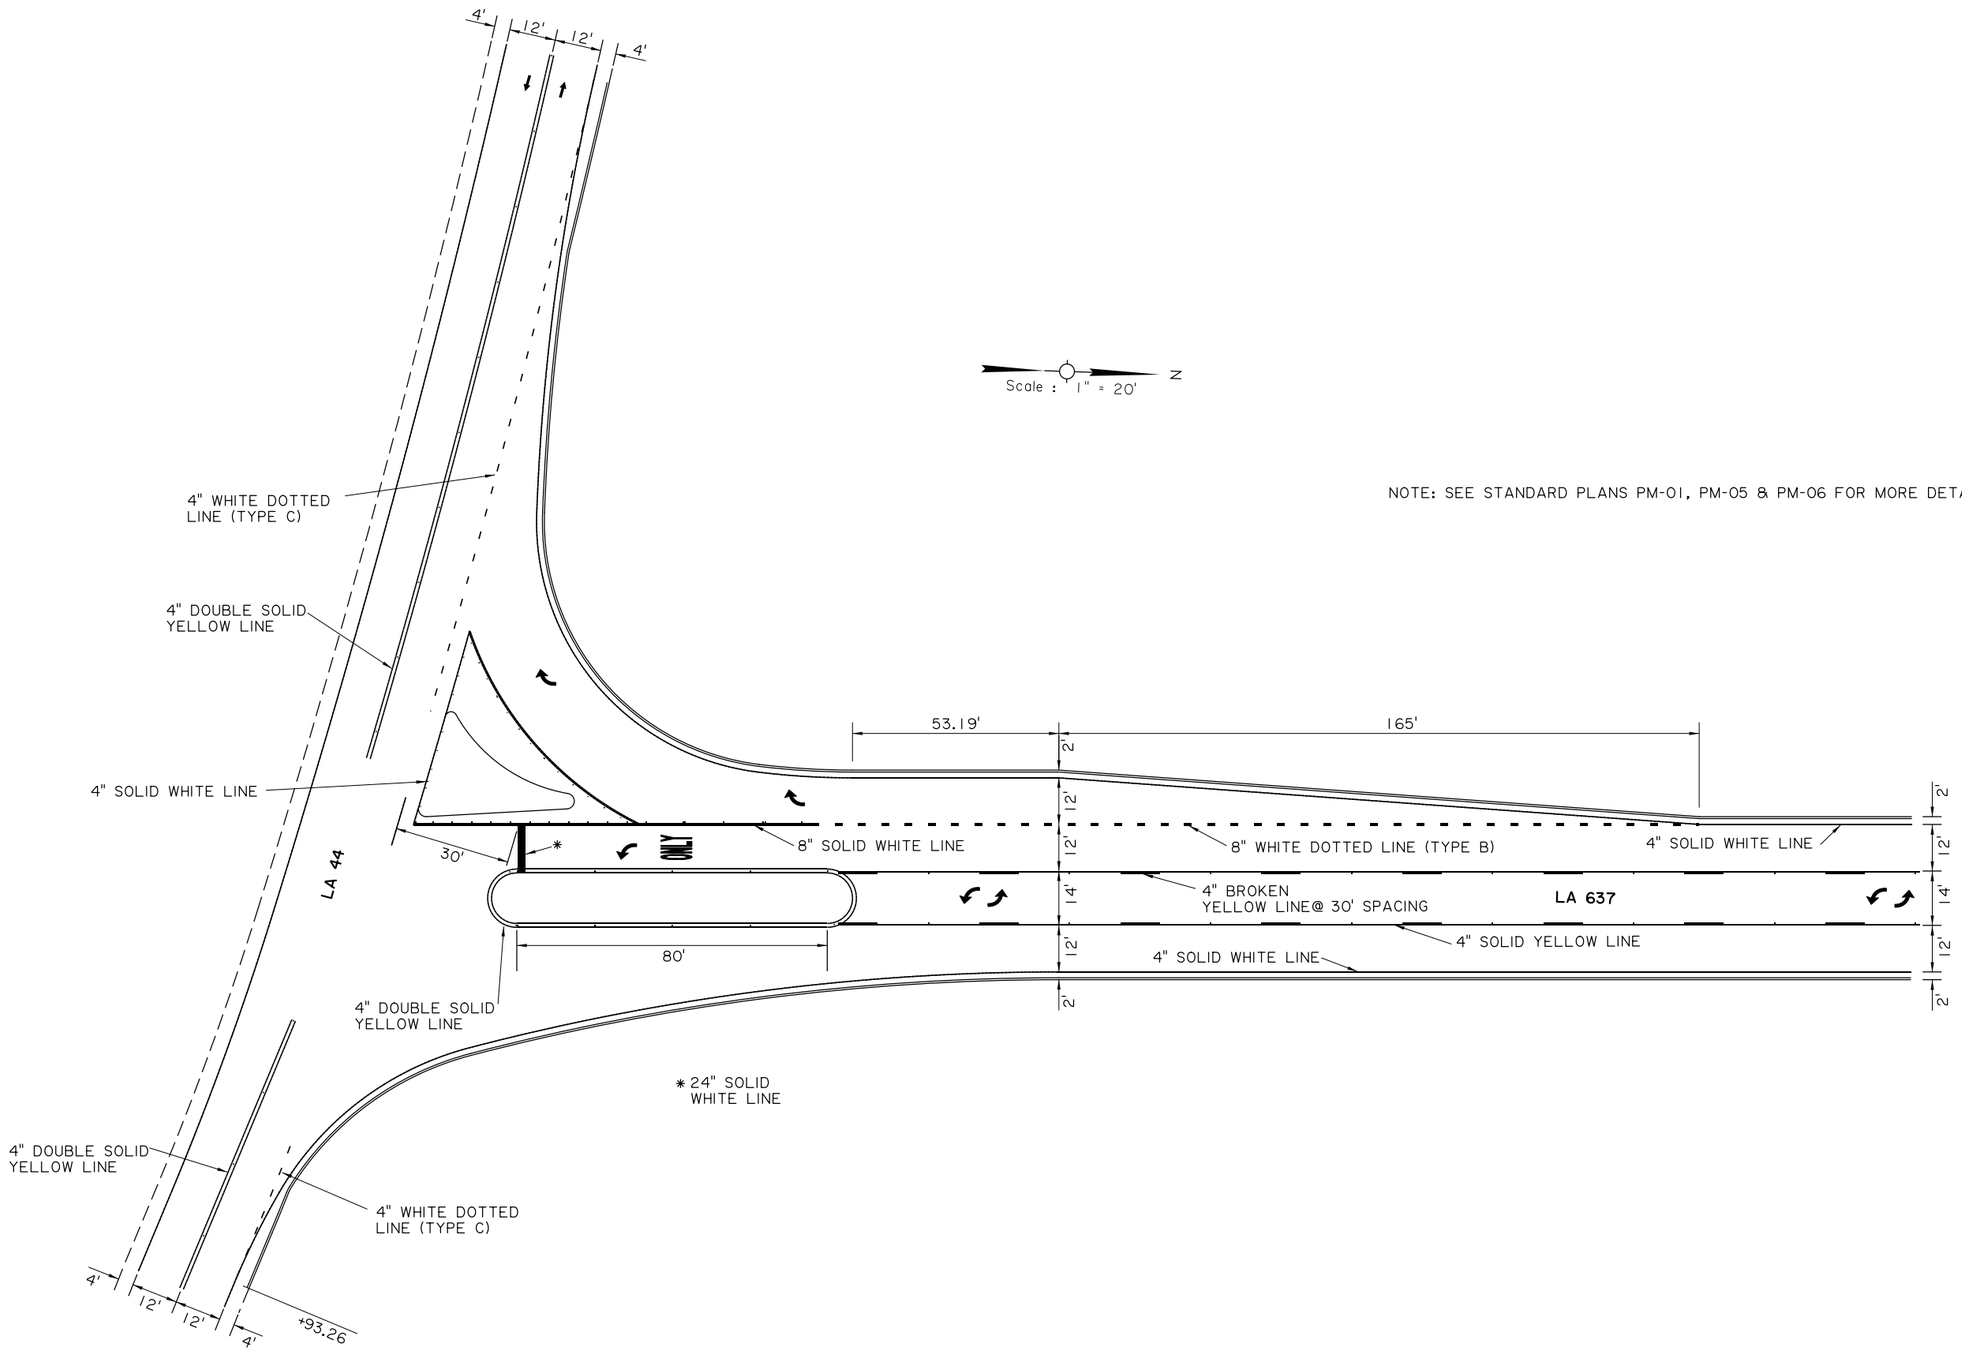

NOTE: SEE STANDARD PLANS PM-01, PM-05 & PM-06 FOR MORE DETAILS

Figure 8-39: Pavement Marking Layout

SHEET NUMBER	72
PARISH	ST. JOHN THE BAPTIST
CONTROL SECTION	848-12
STATE PROJECT	H.008322
DESIGNED / CHECKED	
DETAILED / CHECKED	
SERIES NUMBER	1 OF 4

NO.	DATE	REVISION OR CHANGE ORDER DESCRIPTION	BY

PAVEMENT MARKING LAYOUT

LA 637: PORT OF S.LOUISIANA CONNECTOR

DOTD ROAD DESIGN