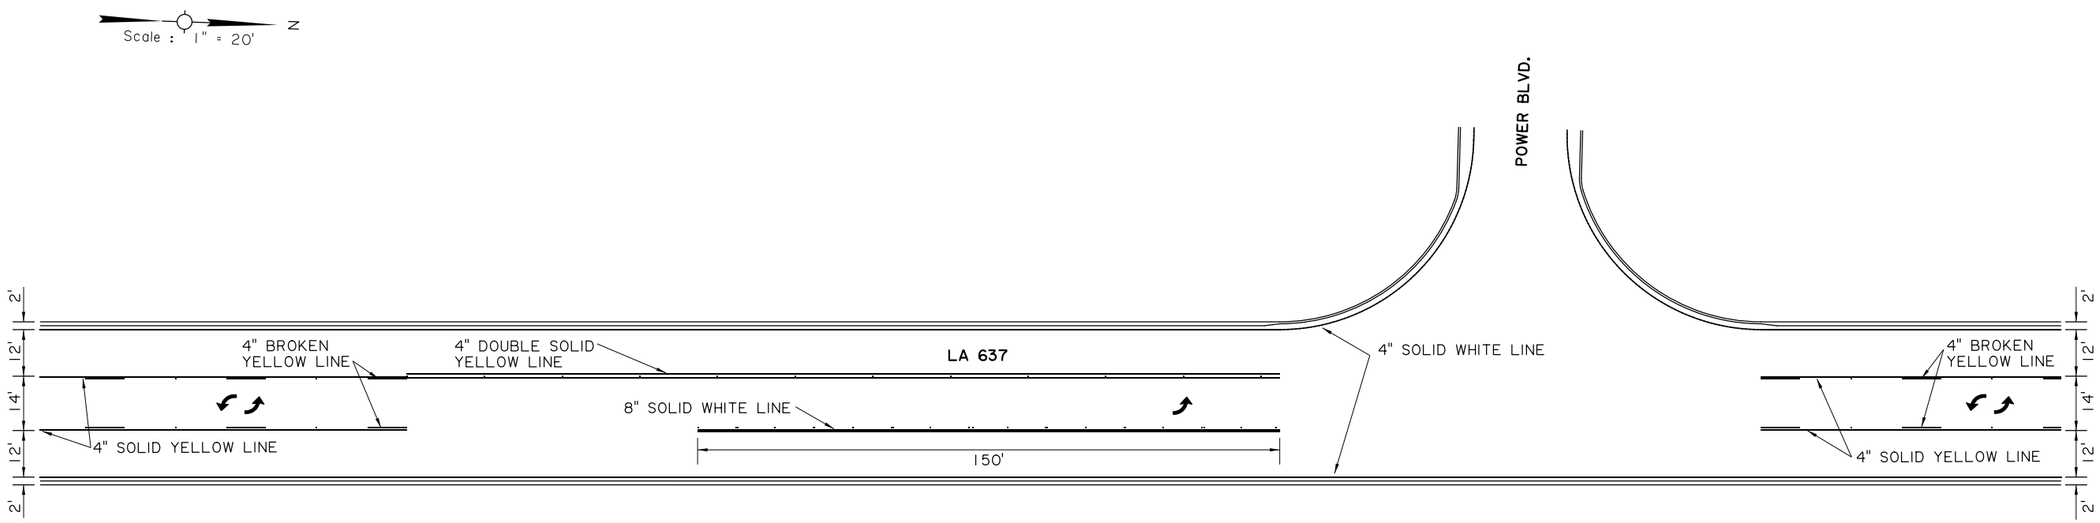

NOTE: SEE STANDARD PLANS PM-01 & PM-05 FOR MORE DETAILS

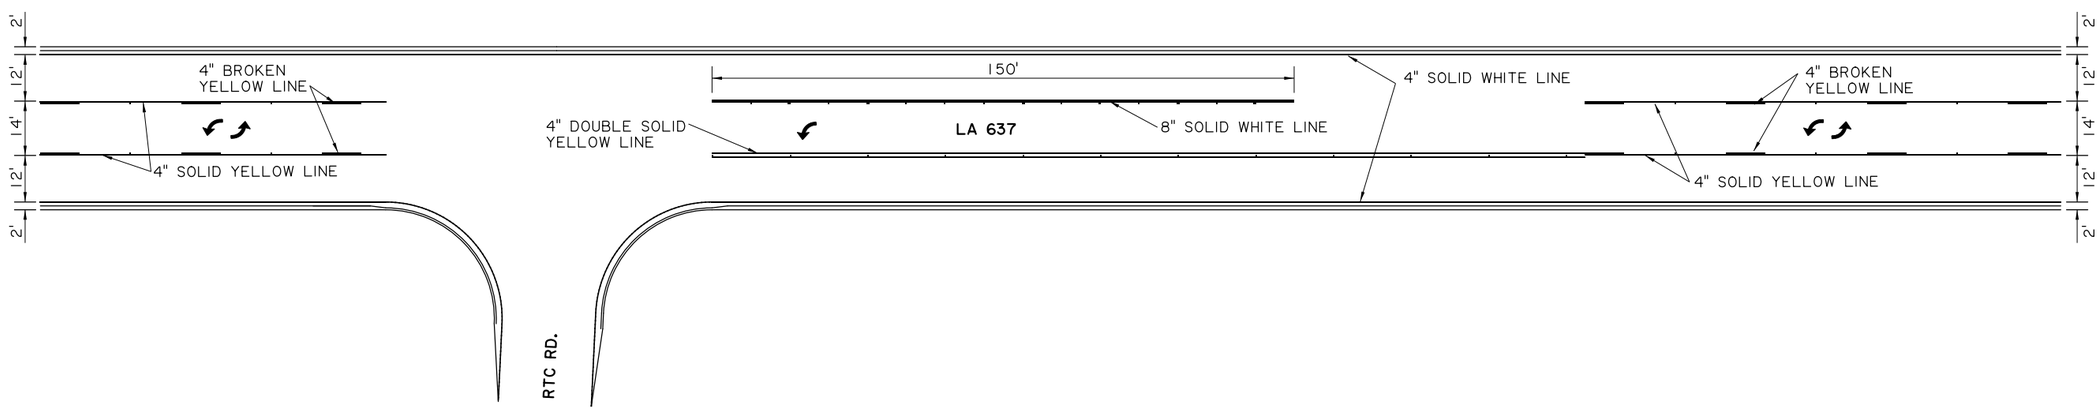

Figure 8-41: Pavement Marking Layout

SHEET NUMBER	74
PARISH	ST. JOHN THE BAPTIST
CONTROL SECTION	848-12
STATE PROJECT	H.008322
DESIGNED / CHECKED	
DETAILED / CHECKED	
SERIES NUMBER	3 OF 4

NO.	DATE	REVISION OR CHANGE ORDER DESCRIPTION	BY

PAVEMENT MARKING LAYOUT

LA 637: PORT OF S.LOUISIANA CONNECTOR

DOTD ROAD DESIGN