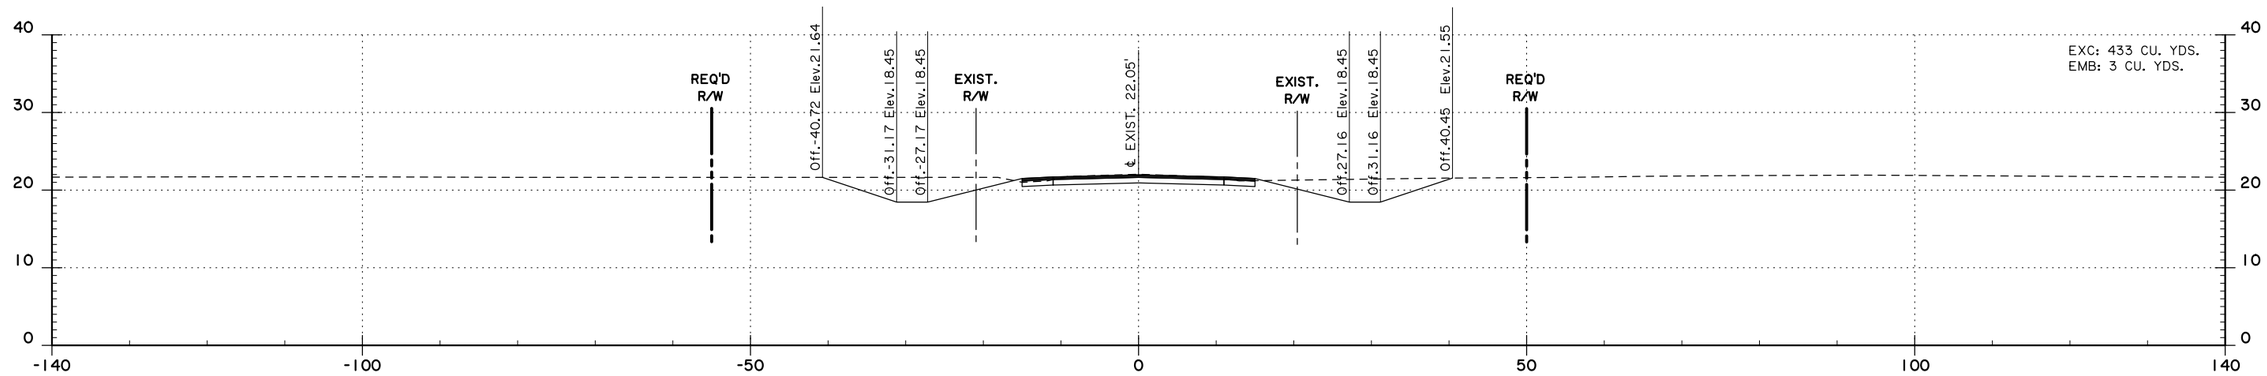

189+00

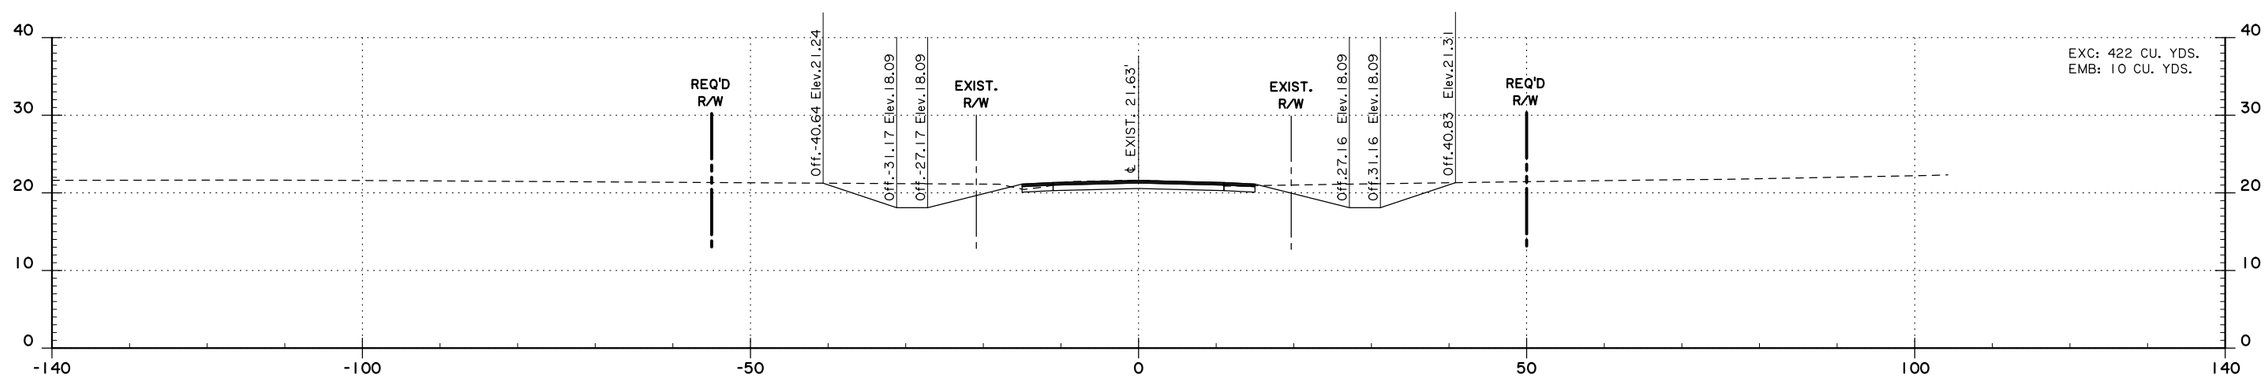

188+00

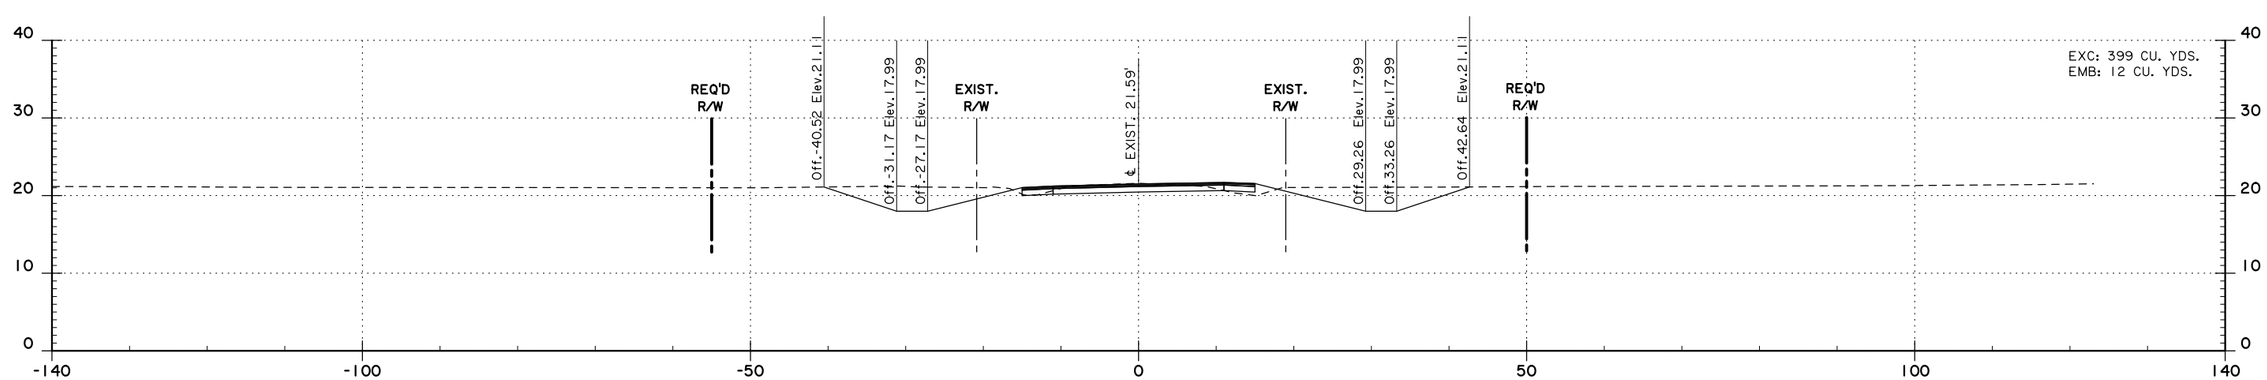

187+00

Figure 8-48: Rural Cross Sections

SHEET NUMBER	430
PARISH	ASCENSION
CONTROL SECTION	803-14
STATE PROJECT	H.003790
SERIES NUMBER	30 OF 31
DESIGNED	
CHECKED	
DETAILED	
CHECKED	

NO.	DATE	REVISION OR CHANGE ORDER DESCRIPTION	BY

CROSS SECTIONS

LA 930: CAUSEY RD TO LA 42

DOTD ROAD DESIGN