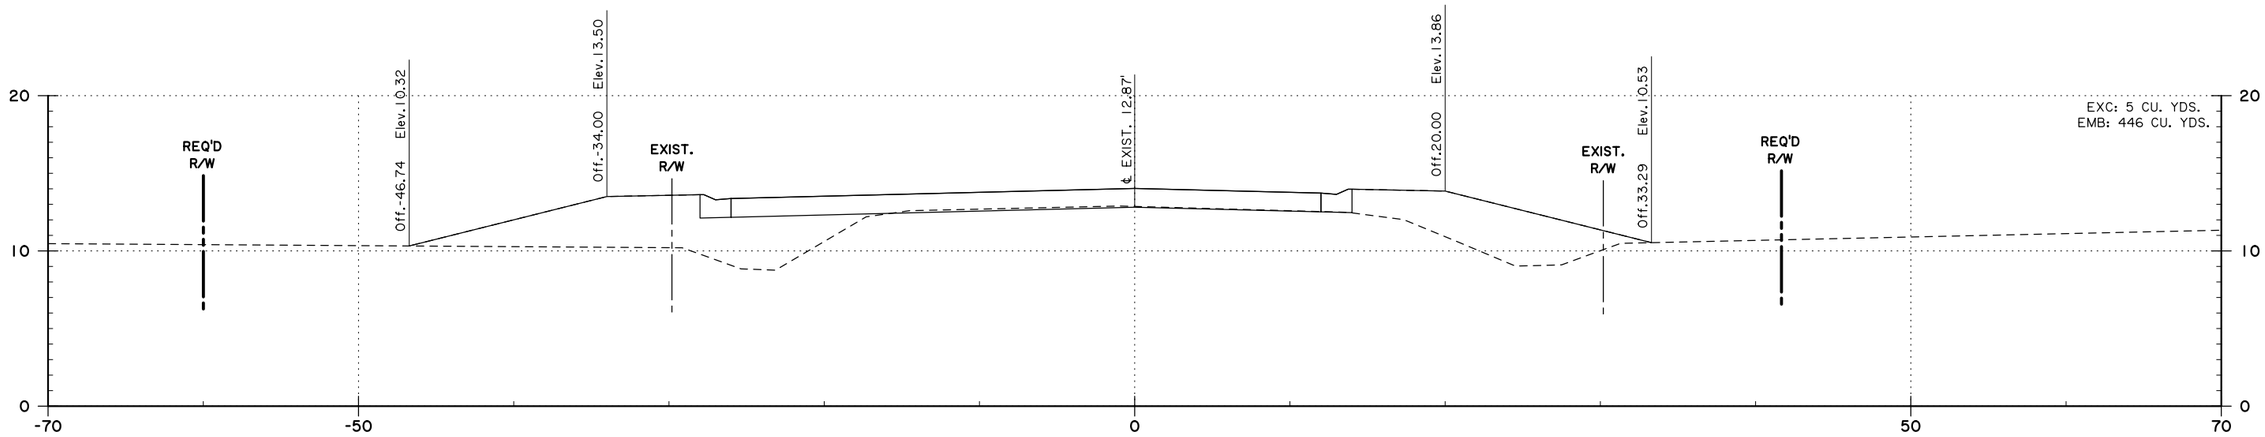

121+00.00

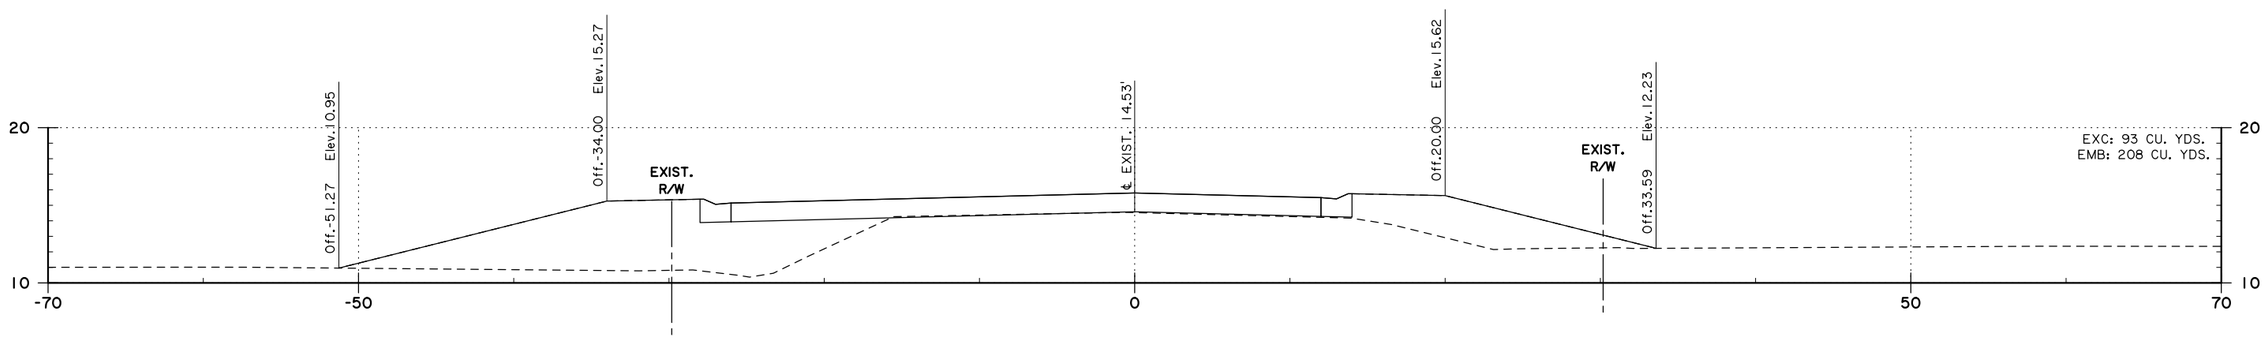

120+00.00

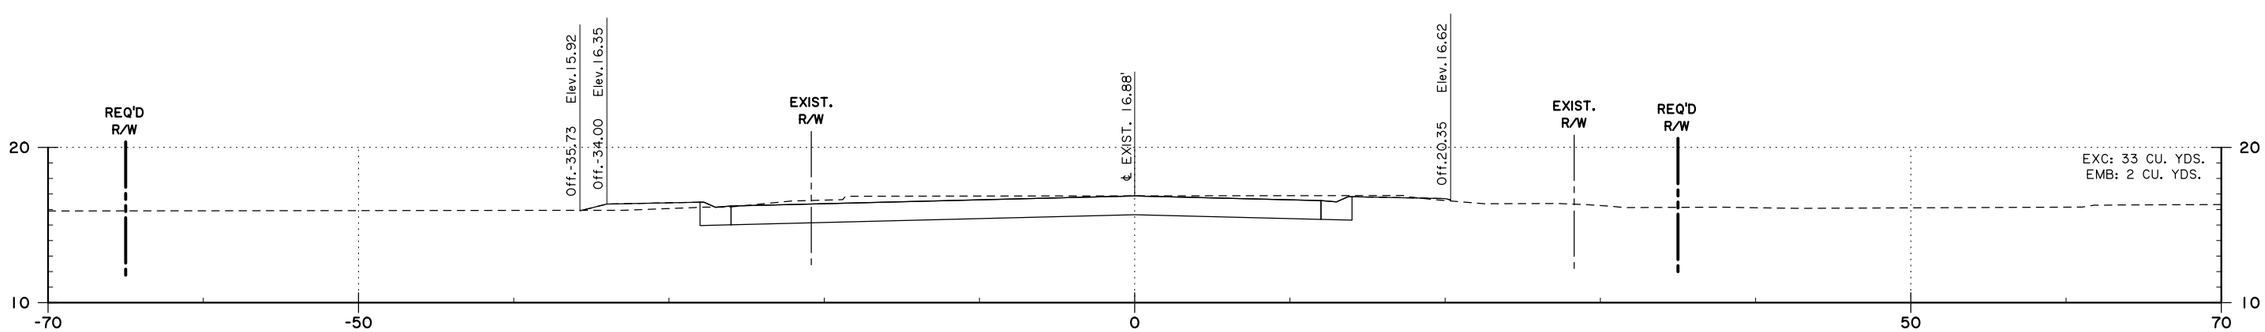

119+15.23

Figure 8-49: Urban Cross Section

SHEET NUMBER	408
PARISH	ST. JOHN THE BAPTIST
CONTROL SECTION	848-12
STATE PROJECT	H.008322
SERIES NUMBER	8 OF 30
DESIGNED CHECKED	
DETAILED CHECKED	

NO.	DATE	REVISION OR CHANGE ORDER DESCRIPTION	BY

STATE OF LOUISIANA

CROSS SECTIONS

LA 637: PORT OF S. LOUISIANA CONNECTOR

DOTD ROAD DESIGN