RETURN DETAILS

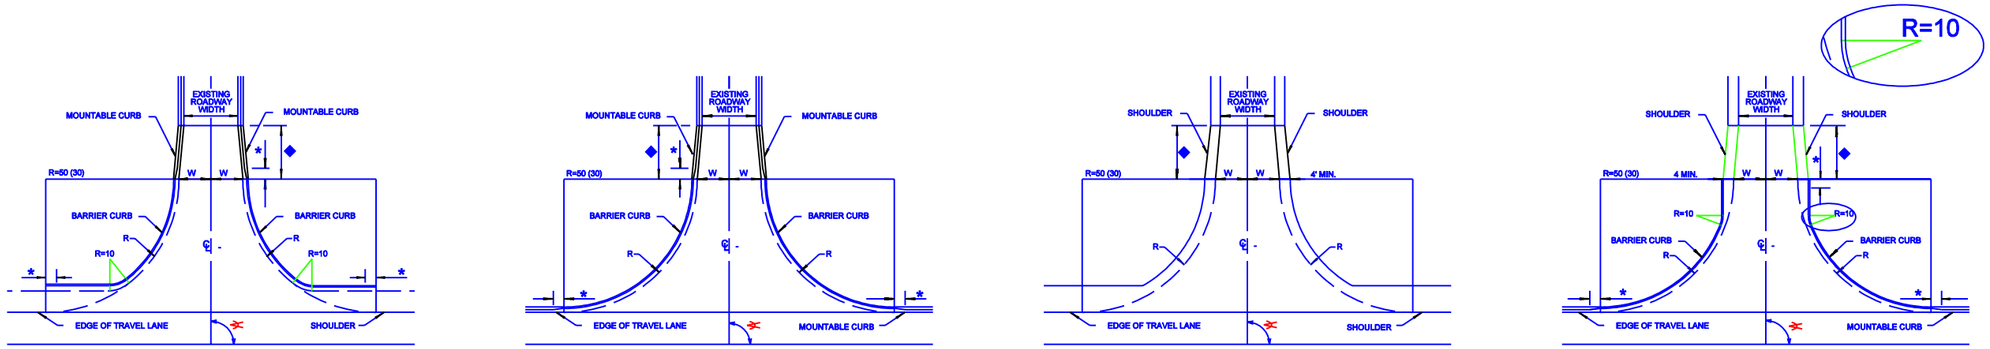

NOTE: ★ CURB TRANSITION (4')
◆ PAVING TRANSITION (20')
W = WIDTH OF TRAVEL LANE AS PER DES. STD. FOR SIDE ROAD

GEOMETRIC DETAILS

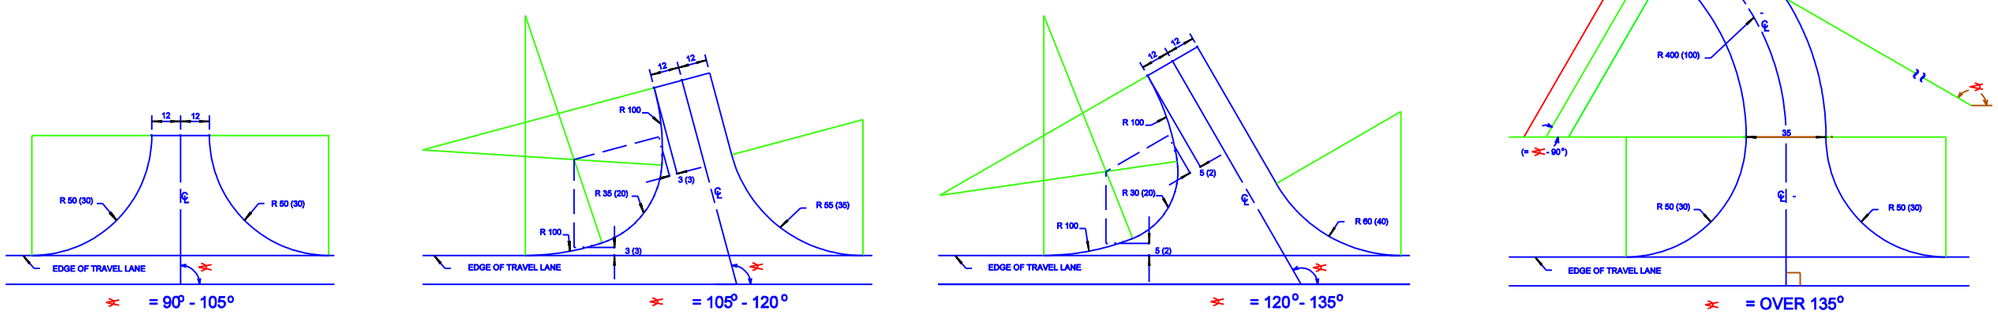

NOTE: ALL DIMENSIONS ARE IN FEET
( ) MAY BE USED IN URBAN AREAS
RADII TO BE ADJUSTED FOR HIGH TRUCK VOLUMES

Figure 6-5: Typical Turnouts

SHEET NUMBER	1
PARISH	
FEDERAL PROJECT	
STATE PROJECT	
DESIGNED	S MCCAIN
CHECKED	D. GUEST
DETAILED	D. SCRIBNER
CHECKED	S MCCAIN
DATE	OCT. 1995
SHEET	

NO.	DATE	REVISION DESCRIPTION	BY

STATE OF LOUISIANA

TURNOUT DETAILS

DEPARTMENT OF TRANSPORTATION AND DEVELOPMENT

ROAD DESIGN