5/26/2017 13:10

C:\Users\D25C0\Desktop\BD.2.7.2.0.07 - Roadside Traffic Signs 07.dgn

FOR INFORMATIONAL PURPOSES ONLY

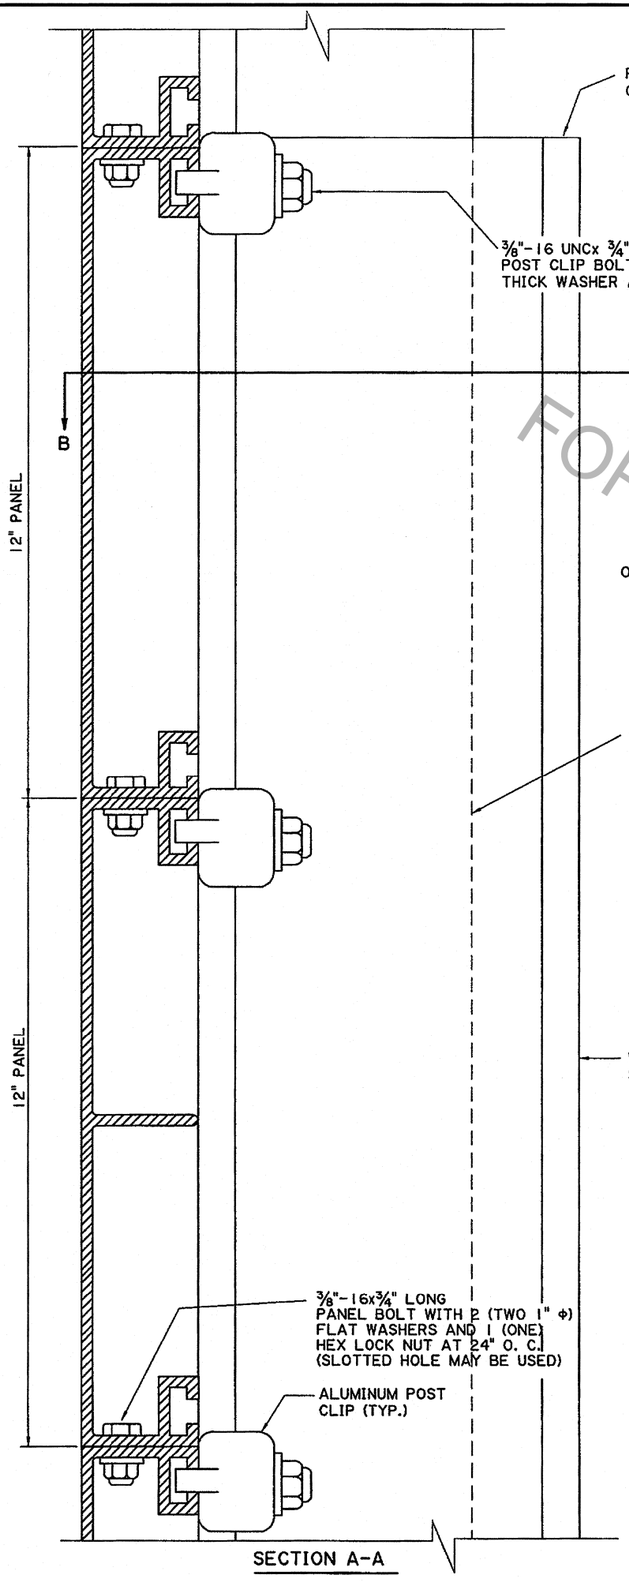

SECTION A-A

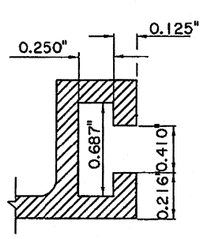

DETAIL "A"

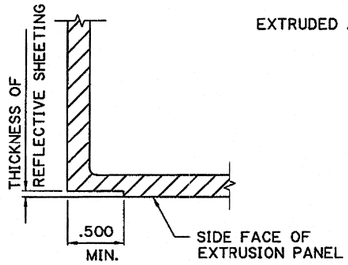

DETAIL "B"

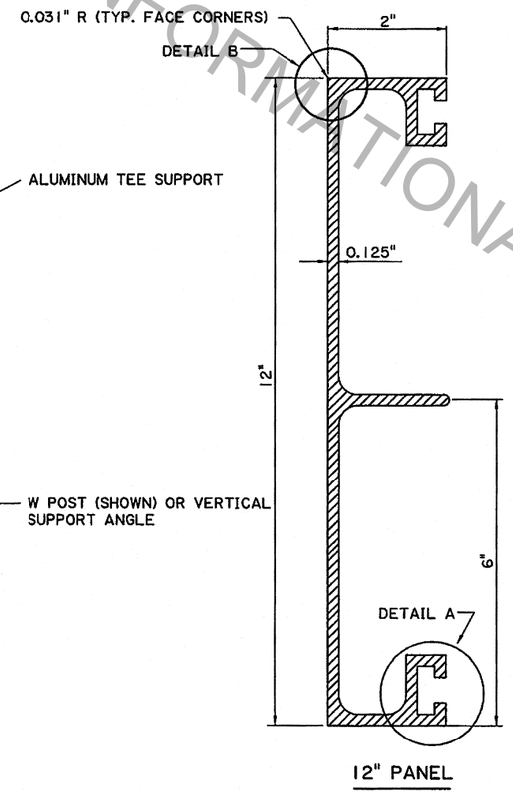

12" PANEL

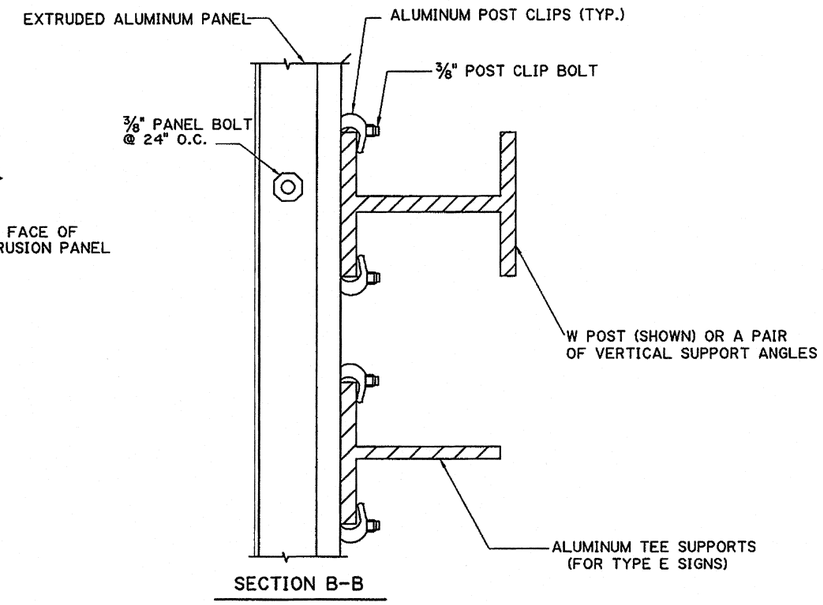

SECTION B-B

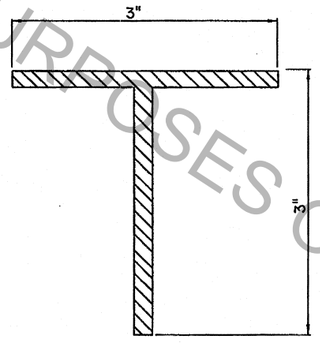

3"x3"x3/8"

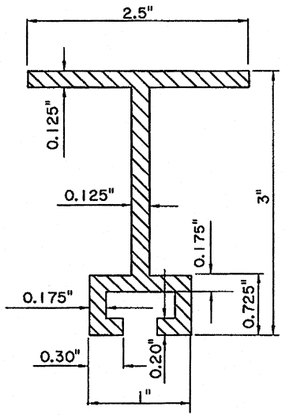

3"x2.5"

ALUMINUM TEE SUPPORTS
(FOR TYPE E SIGNS)

MINIMUM WALL THICKNESS IS 0.080" UNLESS OTHERWISE SPECIFIED

STATE OF LOUISIANA
PAUL B. FOSSIER, JR.
REG. No. 21028
REGISTERED PROFESSIONAL ENGINEER
IN
CIVIL ENGINEERING

8/31/00

SHEET NUMBER

DESIGNED	P. FOSSIER	PARISH	FEDERAL PROJECT	STATE PROJECT
CHECKED	P. FOSSIER			
DETAILED	G. GRASS			
CHECKED				
DATE	JULY 2000			
SHEET	7 OF 11			

NO.	DATE	REVISION DESCRIPTION	BY

STATE OF LOUISIANA DEPARTMENT OF TRANSPORTATION AND DEVELOPMENT

DOTD

BRIDGE AND STRUCTURAL DESIGN

EXTRUDED ALUMINUM PANEL

TYPE D & E SIGNS

BD.2.7.2.0.7 - ROADSIDE TRAFFIC SIGNS