GENERAL NOTES:

CONSTRUCTION SPECIFICATIONS: LATEST APPROVED LA DOTD STANDARD SPECIFICATIONS.

ALL EXPOSED CORNERS TO HAVE ¾ " CHAMFER UNLESS OTHERWISE NOTED.

DIMENSIONS RELATING TO REINFORCING STEEL ARE TO BAR CENTERS.

REINFORCING STEEL SHALL HAVE 2" COVER UNLESS OTHERWISE SPECIFIED.

IF PRECAST CATCH BASIN IS USED, PLEASE REFER TO STANDARD PLAN PC-01 FOR DETAILS AND SPECIFICATIONS.

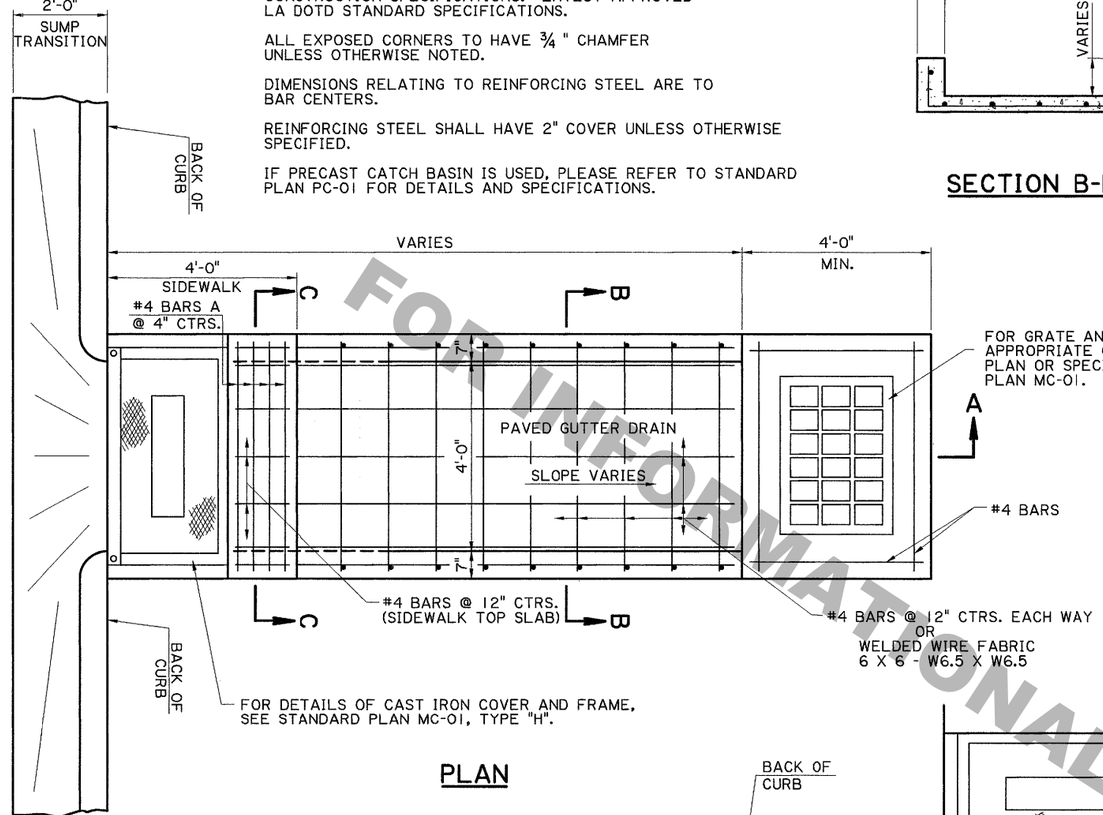

PLAN

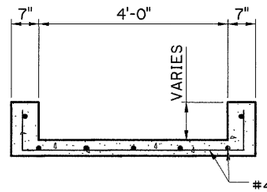

SECTION B-B

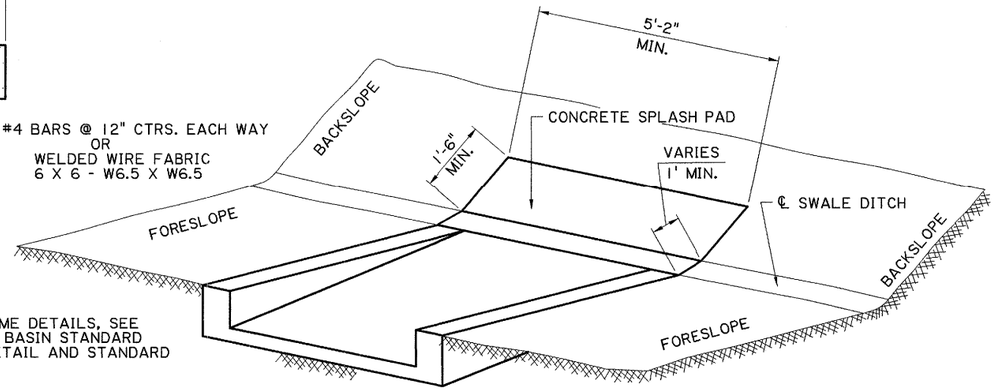

PARTIAL VIEW SHOWING PAVED GUTTER DRAIN WITHOUT DROP INLET

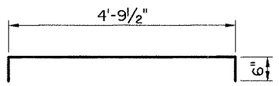

#4 BARS A

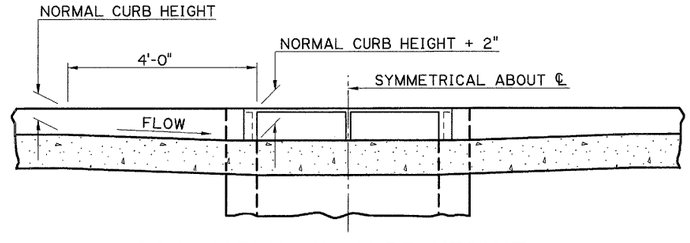

TRANSITION IN CURB HEIGHT GUTTER DRAIN AT LOW POINT

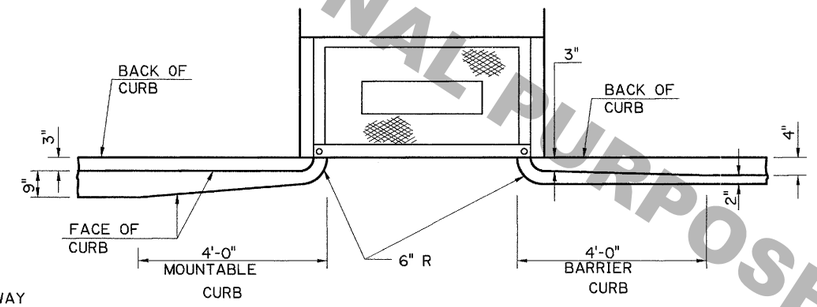

TRANSITION IN CURB WIDTH

(TYPICAL)

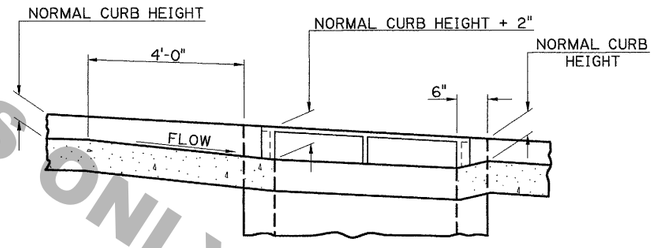

TRANSITION IN CURB HEIGHT GUTTER DRAIN ON A GRADE

SECTION C-C

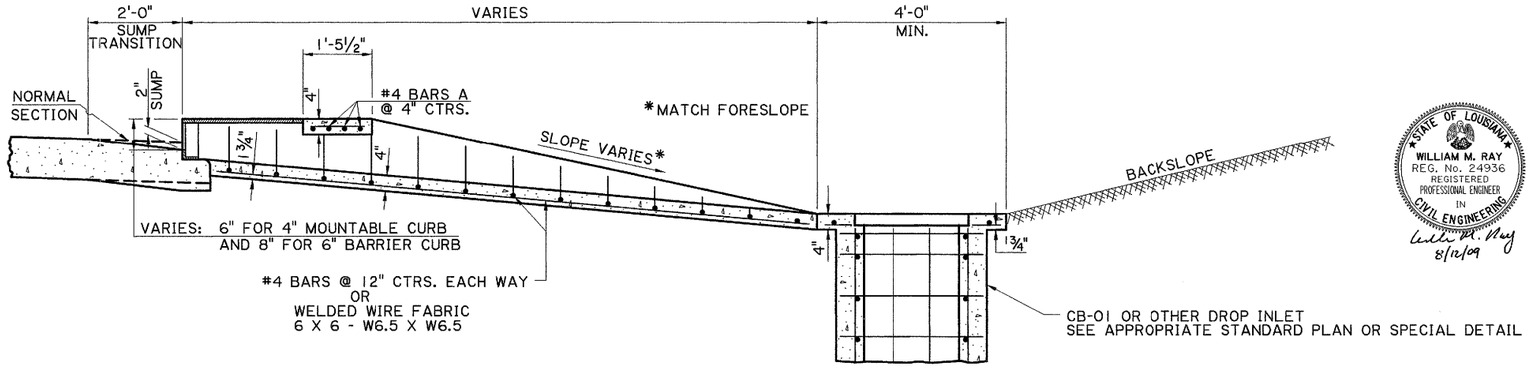

SECTION A-A

STATE OF LOUISIANA
WILLIAM M. RAY
REG. No. 24936
REGISTERED PROFESSIONAL ENGINEER IN CIVIL ENGINEERING
8/12/09

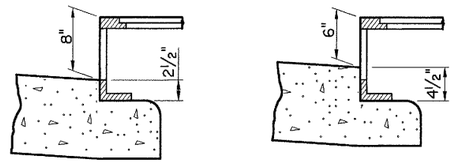

INLET CONFIGURATION

WHEN USED WITH 6" BARRIER CURB

WHEN USED WITH 4" MOUNTABLE CURB

FOR INFORMATIONAL PURPOSES ONLY

SHEET NUMBER

PARISH	FEDERAL PROJECT	STATE PROJECT

DESIGNED	DETAILED KJB	DATE 9-22-03
CHECKED	CHECKED JDK	SHEET 1 OF 1

NO.	DATE	REVISION DESCRIPTION	BY
1	08-12-09	Redraft, Rev. 4" Wall to 7" (Section B-B), Gen. Rev.	WMR

PAVED GUTTER DRAIN DETAILS WITH 4' SIDEWALK

SPECIAL DETAIL PG-DRAIN03

STATE OF LOUISIANA DEPARTMENT OF TRANSPORTATION AND DEVELOPMENT DOTD

HYDRAULICS SECTION

13-AUG-2009 12:58

D:\PW_WorkingDir\D2459\dms09538\PG-DRAIN03..dgn