9/20/2012 10:3

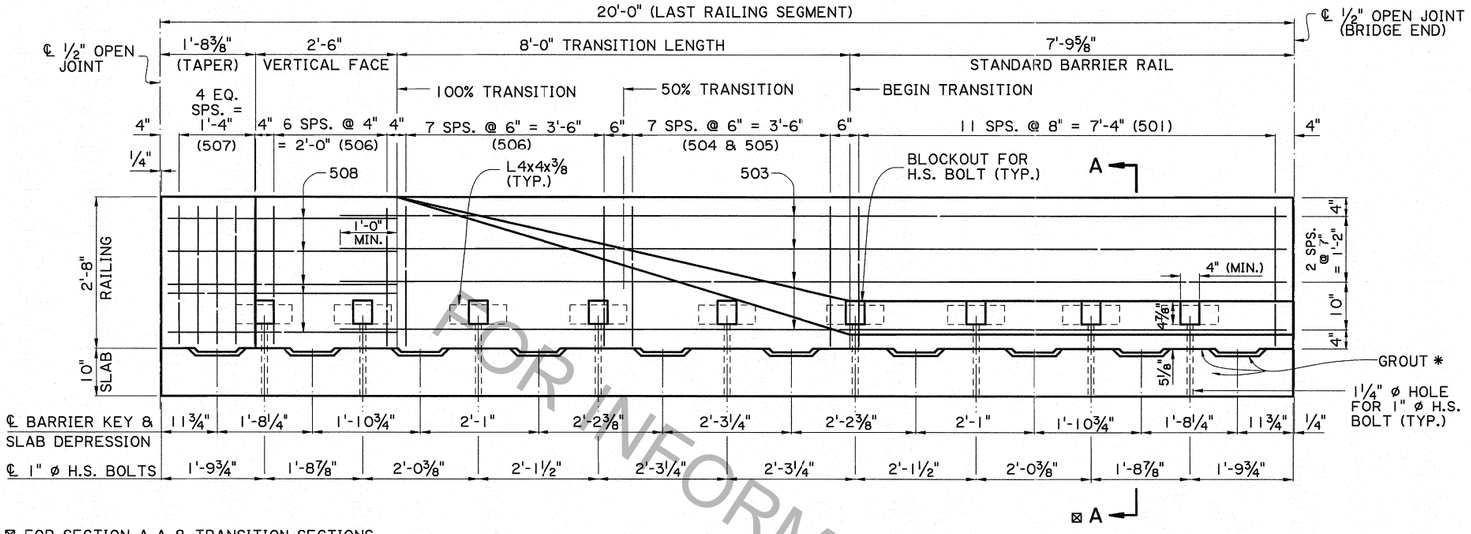


⊠ FOR SECTION A-A & TRANSITION SECTIONS SEE ALTERNATE SPAN (3 OF4)

## PRECAST BARRIER RAILING TRANSITION ELEVATION

(SHOWING BARRIER RAILING AT END OF BRIDGE)
SCALE: ¾" = 1'-0"

* PLACE OR INJECT NON-SHRINK GROUT AS REQUIRED IN BETWEEN SLAB DEPRESSIONS TO FILL ALL VOIDS AND GAPS FOR FULL EVEN BEARING OF THE BARRIER ON THE SLAB. SEE NOTE 3, SHEET 9 OF 11.

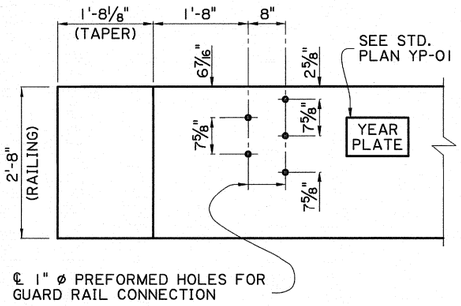


## GUARD RAIL CONNECTION DETAIL

(FOR GUARD RAIL DETAILS, SEE STANDARD PLAN GR-200.)
SCALE: ¾" = 1'-0"

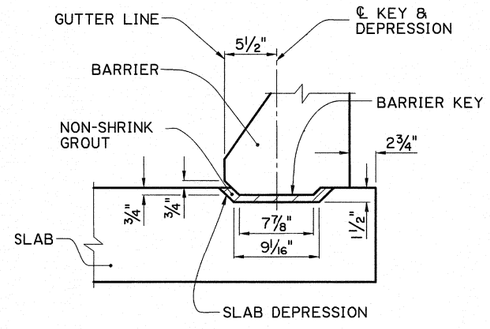


## ELEVATION

SCALE: 1½" = 1'-0"

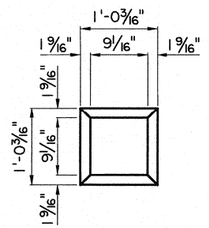


## PLAN-DEPRESSION

SCALE: 1" = 1'-0"

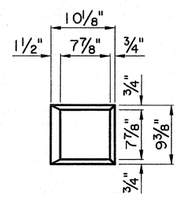


## PLAN-KEY

SCALE: 1" = 1'-0"

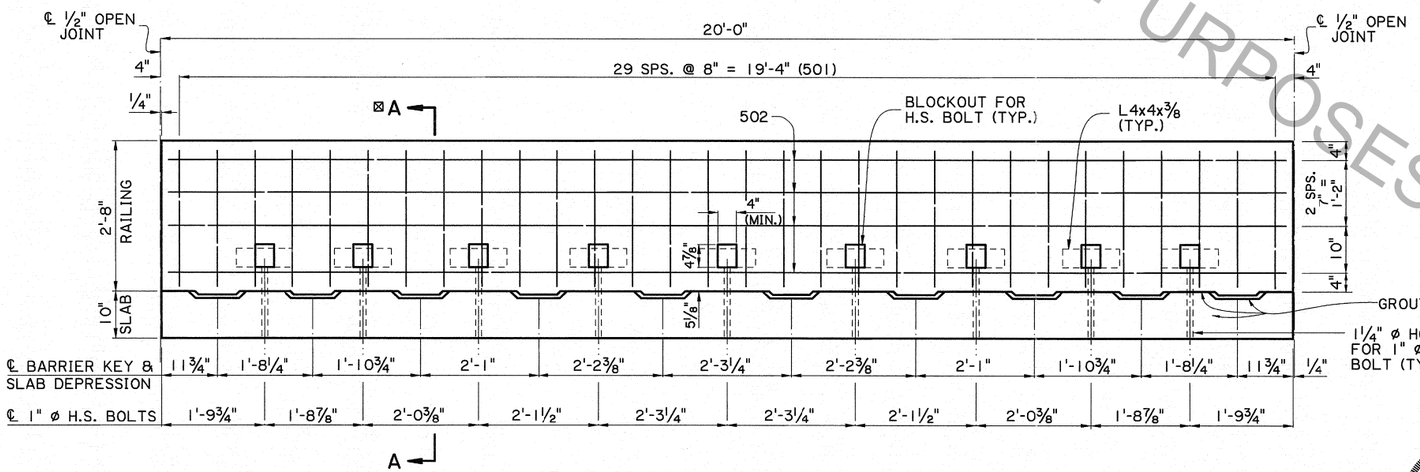


## STANDARD PRECAST BARRIER RAILING ELEVATION

(SHOWING BARRIER RAILING ALONG BRIDGE SLAB)
SCALE: ¾" = 1'-0"

STATE OF LOUISIANA
JENAN NAKHLEH
REG. No. 18692
REGISTERED PROFESSIONAL ENGINEER IN CIVIL ENGINEERING
9/18/2012

## BARRIER KEY AND PANEL DEPRESSION DETAILS

FOR INFORMATIONAL PURPOSES ONLY

SHEET NUMBER

| DESIGNED | PARISH | CONTROL SECTION | STATE PROJECT |
|---|---|---|---|
| B. DELATTE | | | |
| CHECKED J. NAKHLEH | | | |
| DETAILED D. HYMEL | | | SERIES NUMBER 7/1/2010 |
| CHECKED J. NAKHLEH | | | 10 OF 13 |

| NO. | DATE | REVISION OR CHANGE ORDER DESCRIPTION | BY |
|---|---|---|---|

STATE OF LOUISIANA DEPARTMENT OF TRANSPORTATION AND DEVELOPMENT

**ALTERNATE SPAN (2 OF 4)**
20'-0" PRECAST CONC. BARRIER
28'-0" CLEAR ROADWAY
45° CROSSING TWO WAY TANGENT

STANDARD DETAIL PSS-45-28-20SL

DOTD

IP_PWP:dms55674\SS4528altspan2.dgn