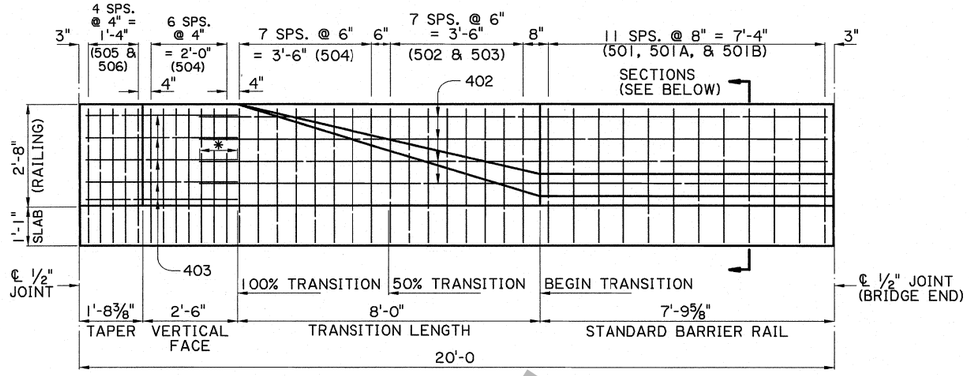

* 1'-0" (MIN.) SPLICE

BARRIER RAILING TRANSITION ELEVATION
(SHOWING BARRIER RAILING AT END OF BRIDGE)
SCALE: 1/2" = 1'-0"

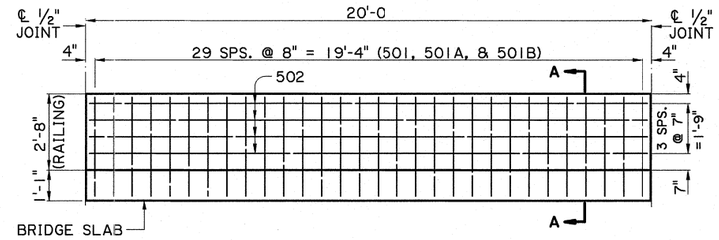

STANDARD BARRIER RAILING ELEVATION
(SHOWING BARRIER RAILING ALONG BRIDGE SLAB)
SCALE: 3/8" = 1'-0"

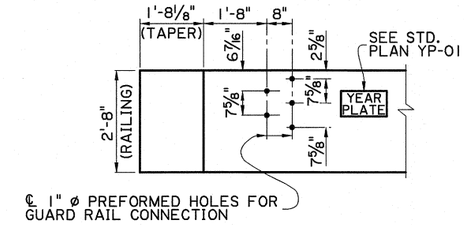

GUARD RAIL CONNECTION DETAIL
(FOR GUARD RAIL DETAILS, SEE STANDARD PLAN GR-200.)
SCALE: 1/2" = 1'-0"

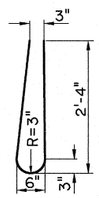

BARS 501
(4'-10" LONG)

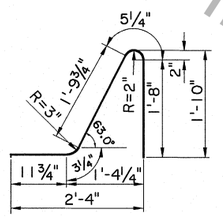

BARS 501A
(5'-2" LONG)

BARS 501B
(2 1/2" ø PIN)
(3'-0" LONG)

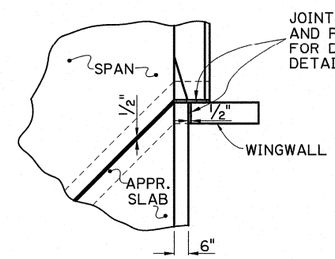

JOINT DETAIL
SCALE : 3/8" = 1'-0"

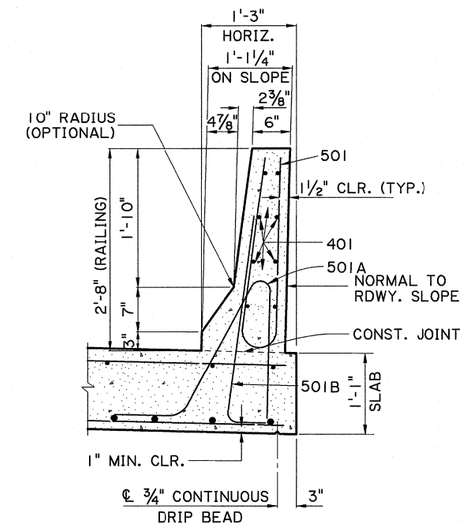

SECTION A-A
SCALE: 1" = 1'-0"

STATE OF LOUISIANA
JENAN NAKHLEH
License No. 18692
PROFESSIONAL ENGINEER
IN
CIVIL ENGINEERING
Jenan Nakhleh
9/18/2012

△ ON SLOPE

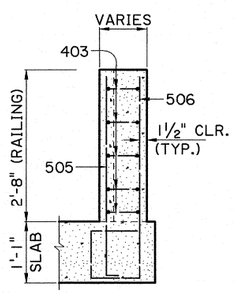

TAPER

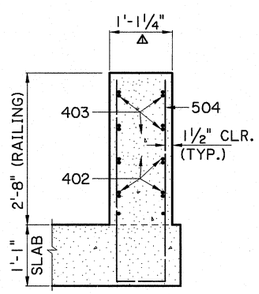

100 % TRANSITION

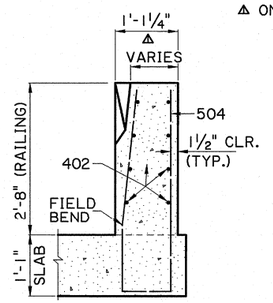

FROM 50% TO 100 % TRANSITION

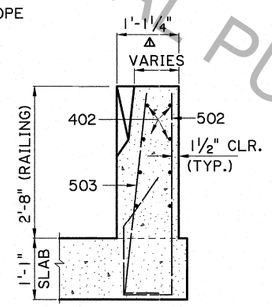

FROM BEGIN TO 50 % TRANSITION

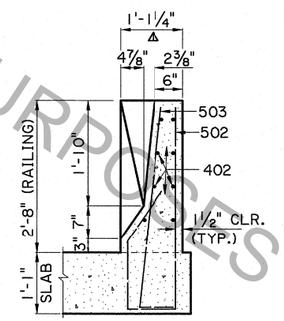

BEGIN TRANSITION

BARRIER RAILING TRANSITION SECTIONS
SCALE: 3/4" = 1'-0"

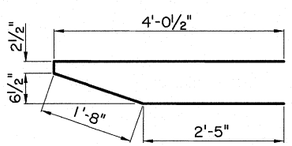

403
(2" ø PIN)

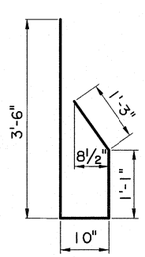

502
(2 1/2" ø PIN)

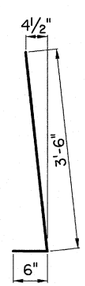

503
(2 1/2" ø PIN)

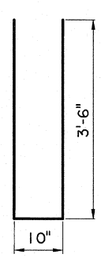

504
(2 1/2" ø PIN)

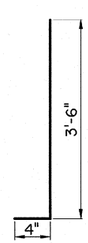

505
(2 1/2" ø PIN)

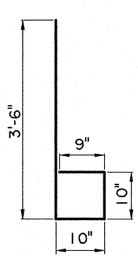

506
(2 1/2" ø PIN)

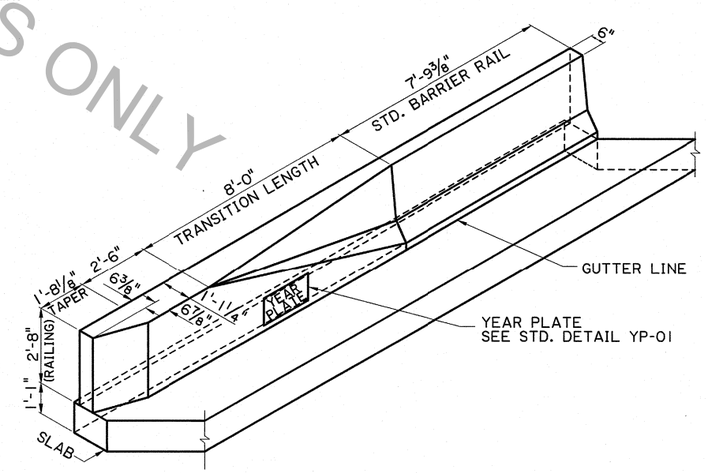

BARRIER RAILING TRANSITION SCHEMATIC
SCALE: 3/8" = 1'-0"

FOR INFORMATIONAL PURPOSES ONLY

DESIGNED J. NAKHLEH	CHECKED B. DELATTE	DETAILED D. HYMEL	CHECKED J. NAKHLEH
SERIES NUMBER 12/14/2010	3 OF 13		

SHEET NUMBER | PARISH | CONTROL SECTION | STATE PROJECT

NO. | DATE | REVISION OR CHANGE ORDER DESCRIPTION | BY

STATE OF LOUISIANA DEPARTMENT OF TRANSPORTATION AND DEVELOPMENT

SPAN (2 OF 2)
20'-0" CONCRETE BARRIER
28'-0" CLEAR ROADWAY
45° CROSSING TWO WAY TANGENT

STANDARD DETAIL PSS-45-28-20SL

9/20/2012 10:5
IP_PWP:dms55674\SS4528span2.dgn