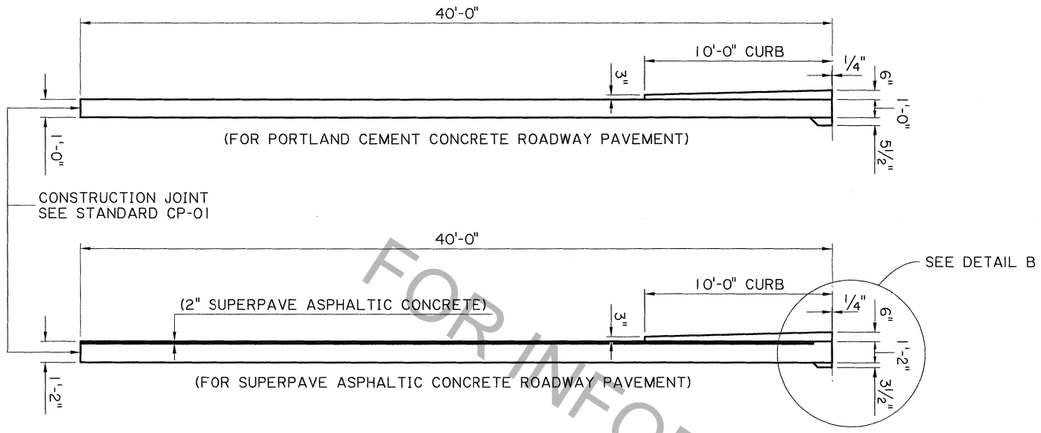

SECTION ALONG ℄ ROADWAY

SCALE : 1/4" = 1'-0"

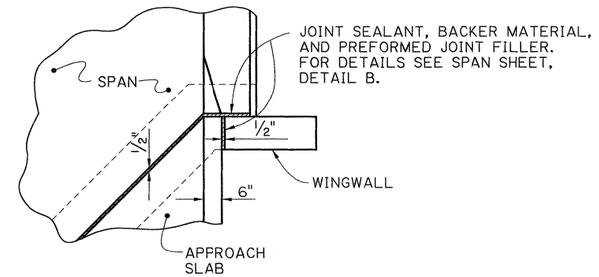

JOINT DETAIL

SCALE : 1/2" = 1'-0"

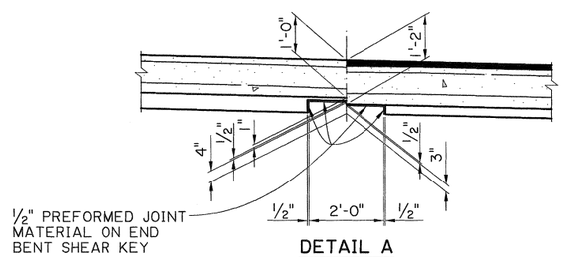

DETAIL A

SCALE : 1/2" = 1'-0"

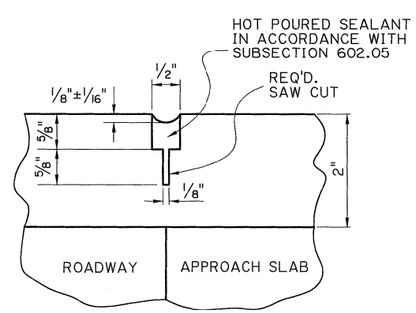

SAWING & SEALING JOINT DETAIL

N.T.S.

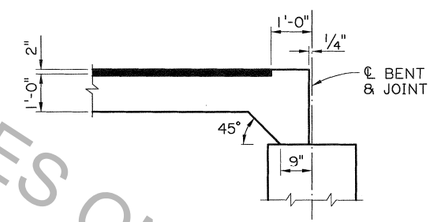

DETAIL B

SCALE : 1/2" = 1'-0"

STATE OF LOUISIANA
JENAN NAKHLEH
License No. 18692
PROFESSIONAL ENGINEER
IN
CIVIL ENGINEERING

Jenan Nakhleh
5/30/2013

FOR INFORMATIONAL PURPOSES ONLY

SHEET NUMBER

PARISH | CONTROL SECTION | STATE PROJECT

DESIGNED J. NAKHLEH
CHECKED B. DELATTE
DETAILED D. HYMEL
CHECKED J. NAKHLEH
REVIEWED 5/20/2013
SERIES # 2 OF 2

NO.	DATE	REVISION OR CHANGE ORDER DESCRIPTION	BY

STATE OF LOUISIANA DEPARTMENT OF TRANSPORTATION AND DEVELOPMENT

APPROACH SLAB (2 OF 2)

40'-0" CONCRETE APPROACH SLAB
30'-0" CLEAR ROADWAY
45° CROSSING ONE WAY TANGENT

STANDARD DETAIL CASBR-45-30T-40L-2OSL

DOTD

BRIDGE & STRUCTURAL DESIGN

6/12/2013 10:2
IP_PWP:dms55676\SS4530Taprslab2(LRFD).dgn