8/9/2012 08:5

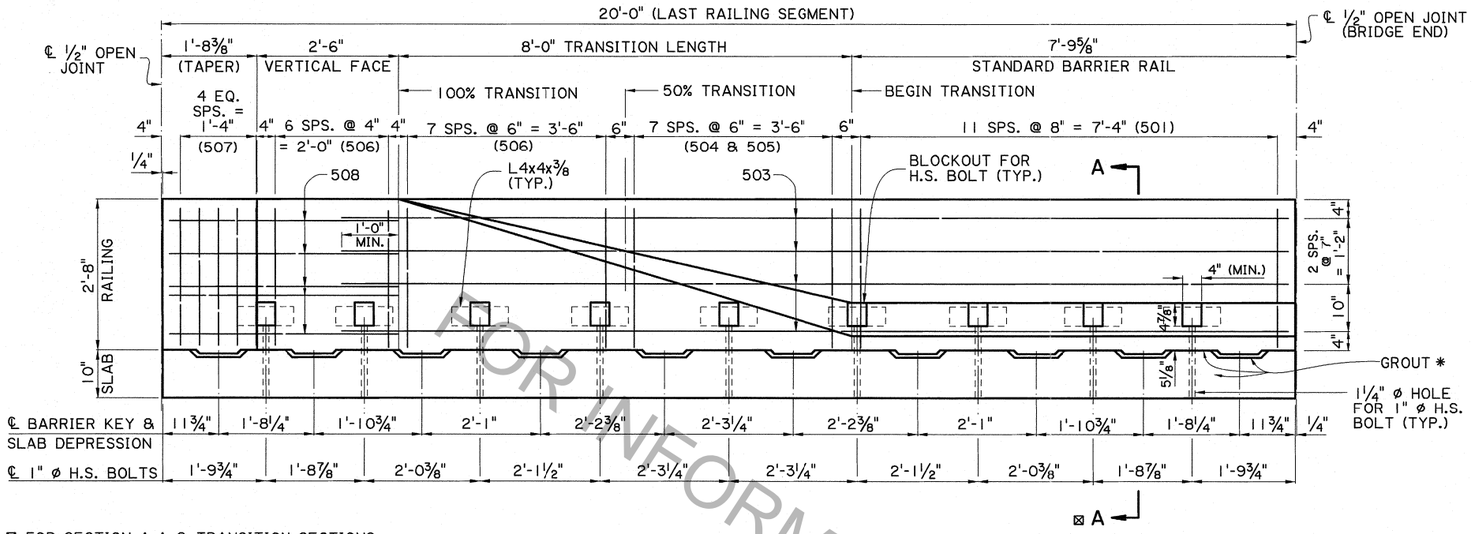

⊠ FOR SECTION A-A & TRANSITION SECTIONS SEE ALTERNATE SPAN (3 OF4)

PRECAST BARRIER RAILING TRANSITION ELEVATION

(SHOWING BARRIER RAILING AT END OF BRIDGE)
SCALE: ¾" = 1'-0"

* PLACE OR INJECT NON-SHRINK GROUT AS REQUIRED IN BETWEEN SLAB DEPRESSIONS TO FILL ALL VOIDS AND GAPS FOR FULL EVEN BEARING OF THE BARRIER ON THE SLAB. SEE NOTE 3, SHEET 9 OF 11.

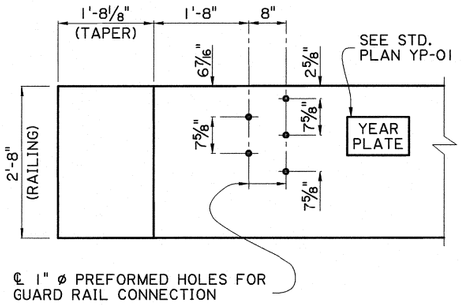

GUARD RAIL CONNECTION DETAIL

(FOR GUARD RAIL DETAILS, SEE STANDARD PLAN GR-200.)
SCALE: ¾" = 1'-0"

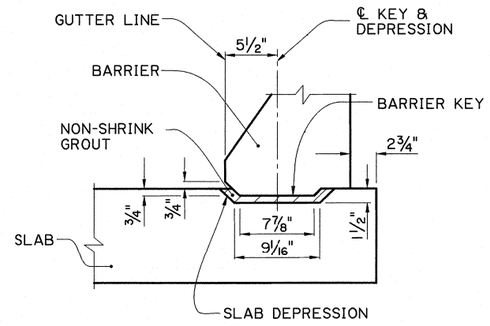

ELEVATION

SCALE: 1½" = 1'-0"

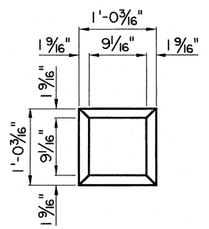

PLAN-DEPRESSION

SCALE: 1" = 1'-0"

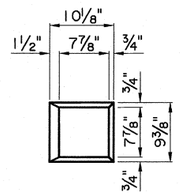

PLAN-KEY

SCALE: 1" = 1'-0"

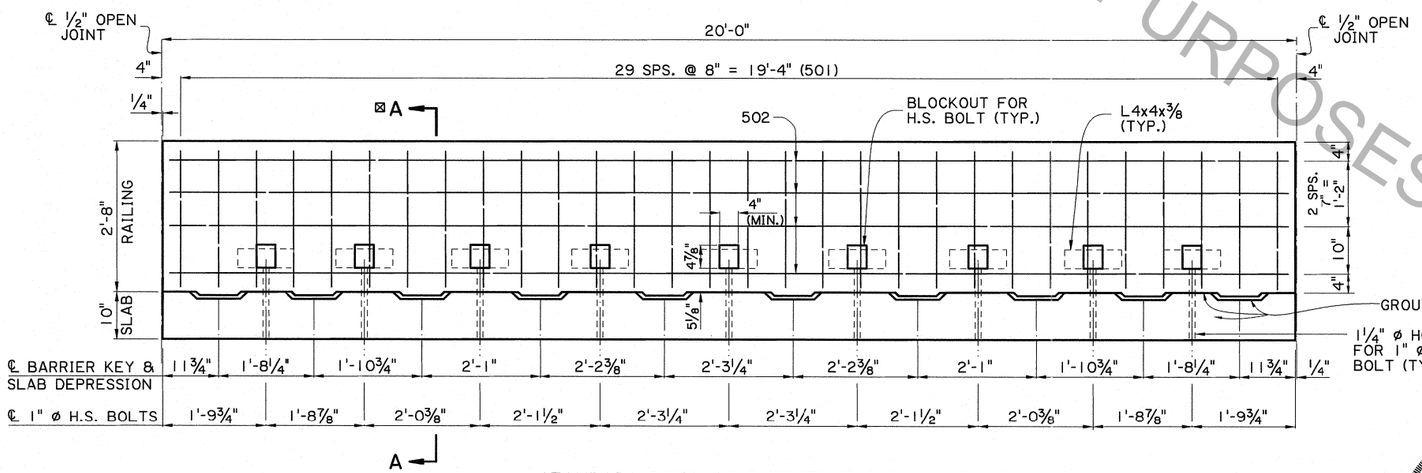

STANDARD PRECAST BARRIER RAILING ELEVATION

(SHOWING BARRIER RAILING ALONG BRIDGE SLAB)
SCALE: ¾" = 1'-0"

STATE OF LOUISIANA
JENAN NAKHLEH
REG. No. 18692
REGISTERED PROFESSIONAL ENGINEER IN CIVIL ENGINEERING
7/31/2012

BARRIER KEY AND PANEL DEPRESSION DETAILS

FOR INFORMATIONAL PURPOSES ONLY

SHEET NUMBER

PARISH	CONTROL SECTION	STATE PROJECT

DESIGNED / CHECKED	DETAILED / CHECKED	SERIES NUMBER
B. DELATTE / J. NAKHLEH	D. HYMEL / J. NAKHLEH	7/1/2010 / 8 OF 11

NO.	DATE	REVISION OR CHANGE ORDER DESCRIPTION	BY

ALTERNATE SPAN (2 OF 4)
20'-0" PRECAST CONC. BARRIER
24'-0" CLEAR ROADWAY
60° CROSSING TWO WAY TANGENT

STANDARD DETAIL PSS-60-24-20SL

IP_PWP:dms55679\SS6024altspan2.dgn