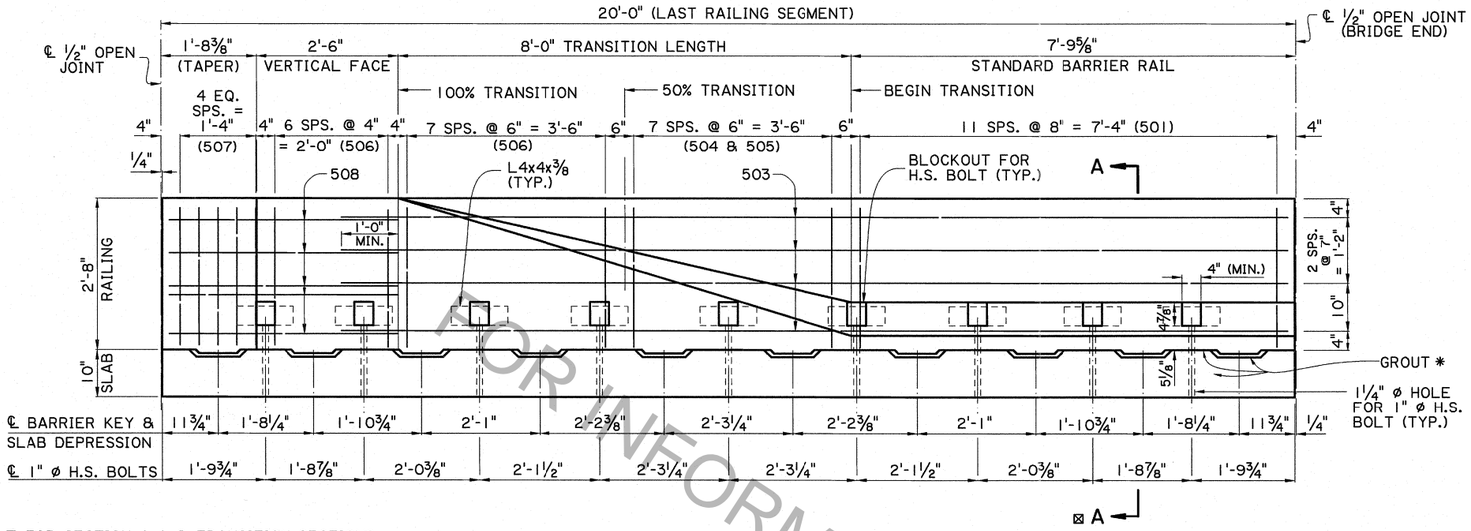

⊠ FOR SECTION A-A & TRANSITION SECTIONS SEE ALTERNATE SPAN (3 OF4)

PRECAST BARRIER RAILING TRANSITION ELEVATION

(SHOWING BARRIER RAILING AT END OF BRIDGE)
SCALE: 3/4" = 1'-0"

* PLACE OR INJECT NON-SHRINK GROUT AS REQUIRED IN BETWEEN SLAB DEPRESSIONS TO FILL ALL VOIDS AND GAPS FOR FULL EVEN BEARING OF THE BARRIER ON THE SLAB. SEE NOTE 3, SHEET 9 OF 11.

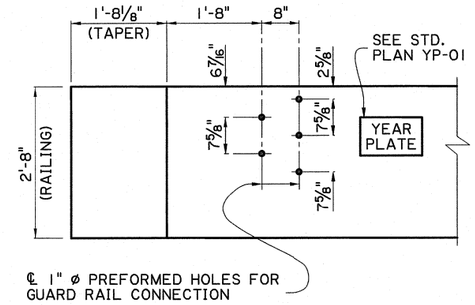

GUARD RAIL CONNECTION DETAIL

(FOR GUARD RAIL DETAILS, SEE STANDARD PLAN GR-200.)
SCALE: 3/4" = 1'-0"

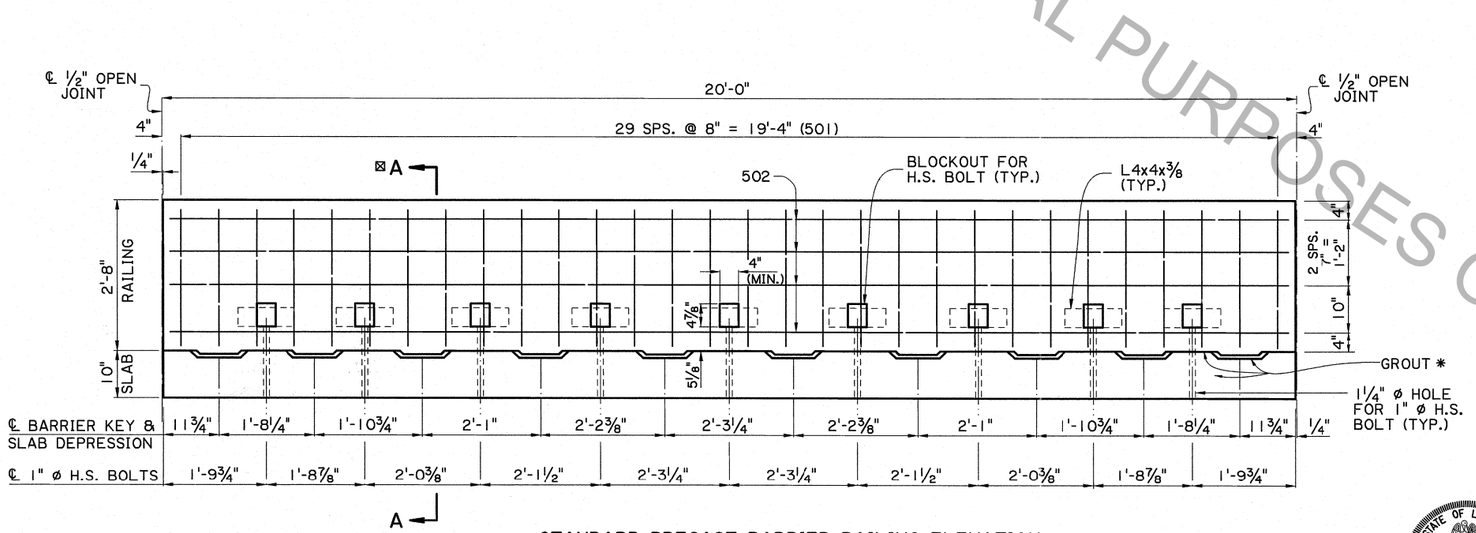

STANDARD PRECAST BARRIER RAILING ELEVATION

(SHOWING BARRIER RAILING ALONG BRIDGE SLAB)
SCALE: 3/4" = 1'-0"

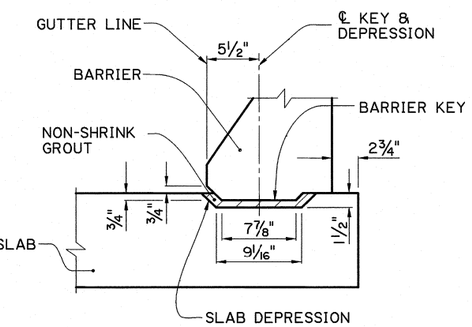

ELEVATION

SCALE: 1 1/2" = 1'-0"

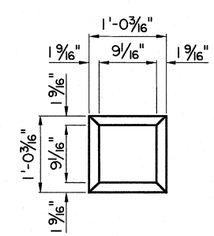

PLAN-DEPRESSION

SCALE: 1" = 1'-0"

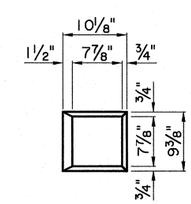

PLAN-KEY

SCALE: 1" = 1'-0"

STATE OF LOUISIANA
JENAN NAKHLEH
REG. No. 18692
REGISTERED PROFESSIONAL ENGINEER IN CIVIL ENGINEERING
7/17/2012

BARRIER KEY AND PANEL DEPRESSION DETAILS

FOR INFORMATIONAL PURPOSES ONLY

SHEET NUMBER	PARISH	CONTROL SECTION	STATE PROJECT

DESIGNED B. DELATTE
CHECKED J. NAKHLEH
DETAILED D. HYMEL
CHECKED J. NAKHLEH
SERIES NUMBER 7/1/2010
8 OF 11

NO.	DATE	REVISION OR CHANGE ORDER DESCRIPTION	BY

STATE OF LOUISIANA DEPARTMENT OF TRANSPORTATION AND DEVELOPMENT

ALTERNATE SPAN (2 OF 4)
20'-0" PRECAST CONC. BARRIER
28'-0" CLEAR ROADWAY
60° CROSSING TWO WAY TANGENT

STANDARD DETAIL PSS-60-28-20SL

BRIDGE & STRUCTURAL DESIGN

7/24/2012 11:0
IP_PWP:dms55680\SS6028altspan2.dgn