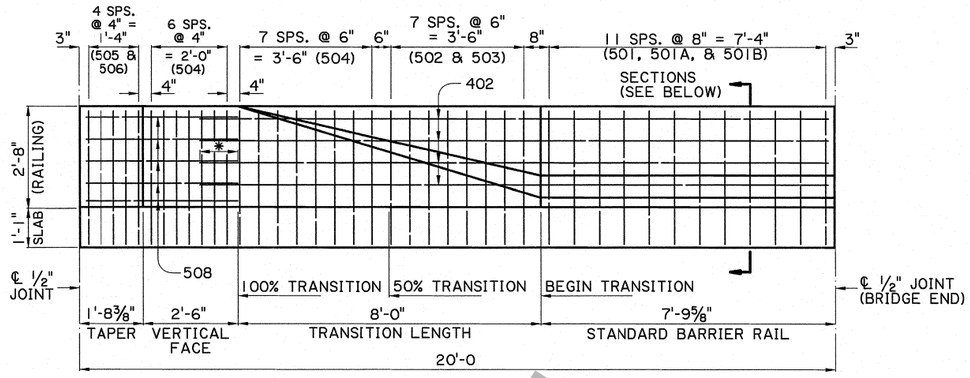

* 1'-0" (MIN.) SPLICE

BARRIER RAILING TRANSITION ELEVATION
(SHOWING BARRIER RAILING AT END OF BRIDGE)
SCALE: 1/2" = 1'-0"

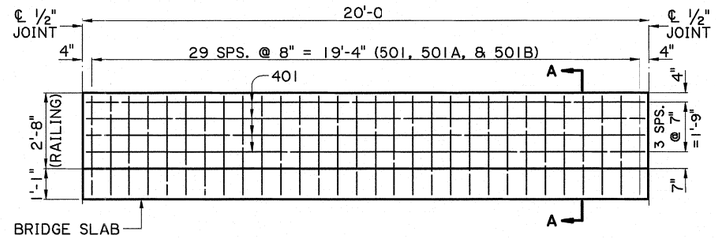

STANDARD BARRIER RAILING ELEVATION
(SHOWING BARRIER RAILING ALONG BRIDGE SLAB)
SCALE: 3/8" = 1'-0"

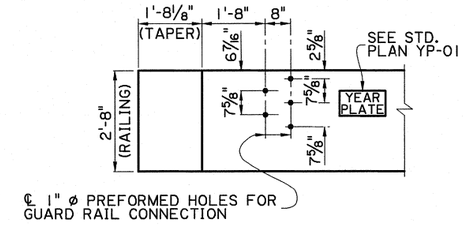

GUARD RAIL CONNECTION DETAIL
(FOR GUARD RAIL DETAILS, SEE STANDARD PLAN GR-200.)
SCALE: 1/2" = 1'-0"

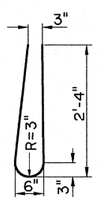

BARS 501
(4'-10" LONG)

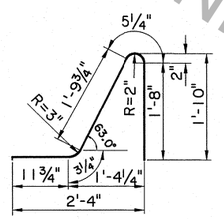

BARS 501A
(5'-2" LONG)

BARS 501B
(2 1/2" ø PIN)
(3'-0" LONG)

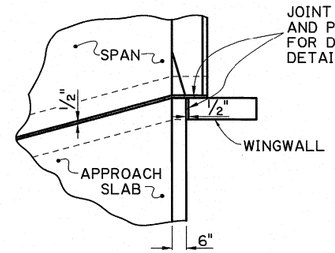

JOINT DETAIL
SCALE : 3/8" = 1'-0"

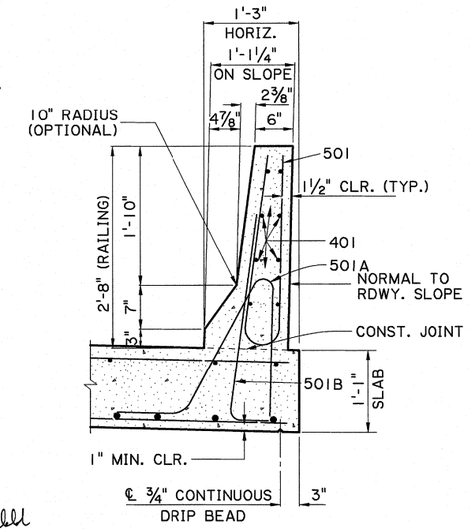

SECTION A-A
SCALE: 1" = 1'-0"

STATE OF LOUISIANA
JENAN NAKHLEH
REG. No. 18692
REGISTERED PROFESSIONAL ENGINEER IN CIVIL ENGINEERING
7/17/2012

△ ON SLOPE

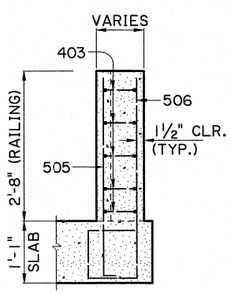

TAPER

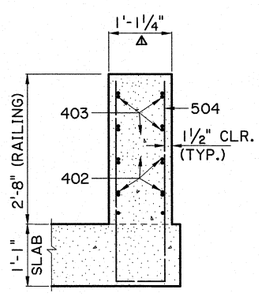

100 % TRANSITION

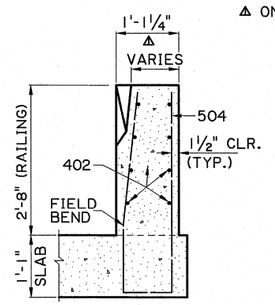

FROM 50% TO 100 % TRANSITION

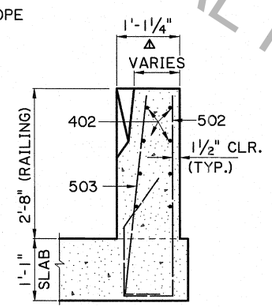

FROM BEGIN TO 50 % TRANSITION

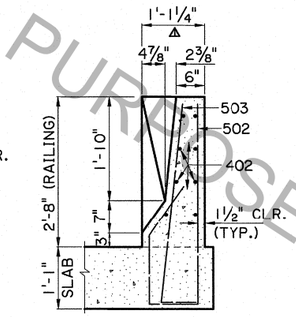

BEGIN TRANSITION

BARRIER RAILING TRANSITION SECTIONS
SCALE: 3/4" = 1'-0"

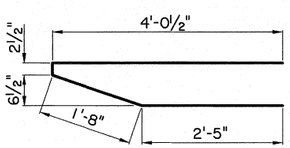

403
(2 1/2" ø PIN)

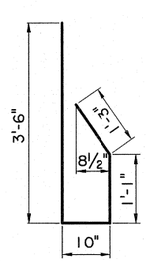

502
(2 1/2" ø PIN)

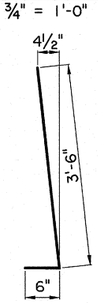

503
(2 1/2" ø PIN)

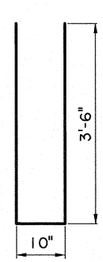

504
(2 1/2" ø PIN)

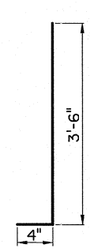

505
(2 1/2" ø PIN)

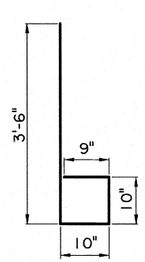

506
(2 1/2" ø PIN)

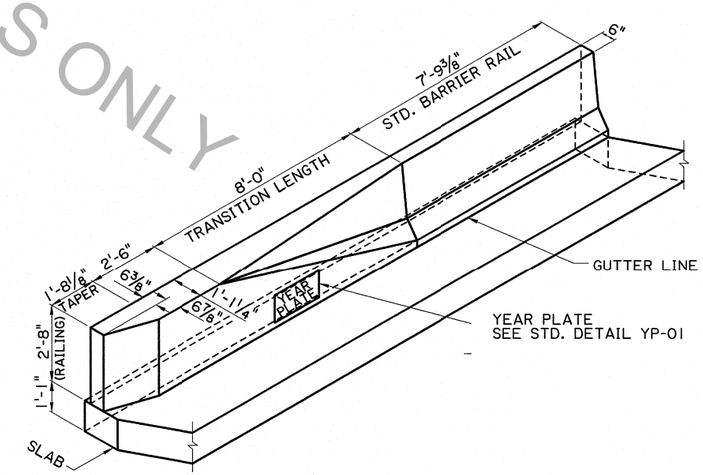

FOR INFORMATIONAL PURPOSES ONLY

SHEET NUMBER	PARISH	CONTROL SECTION	STATE PROJECT

DESIGNED B. DELATTE	CHECKED J. NAKHLEH	DETAILED D. HYMEL	CHECKED J. NAKHLEH	SERIES NUMBER 10/25/2010 3 OF 11

DATE	REVISION DESCRIPTION	BY	DATE:

APPROVED BY CHIEF ENGINEER:

STATE OF LOUISIANA DEPARTMENT OF TRANSPORTATION AND DEVELOPMENT

SPAN (2 OF 2)
20'-0" CONCRETE BARRIER
28'-0" CLEAR ROADWAY
60° CROSSING TWO WAY TANGENT

STANDARD DETAIL PSS-60-28-20SL

7/24/2012 11:2
IP_PWP:dms55680\SS6028span2.dgn