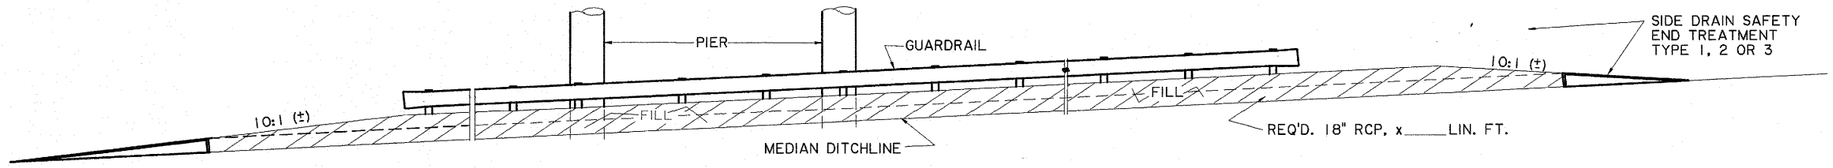

MEDIAN BANK FILL WITH DRAIN FLOW PIPE

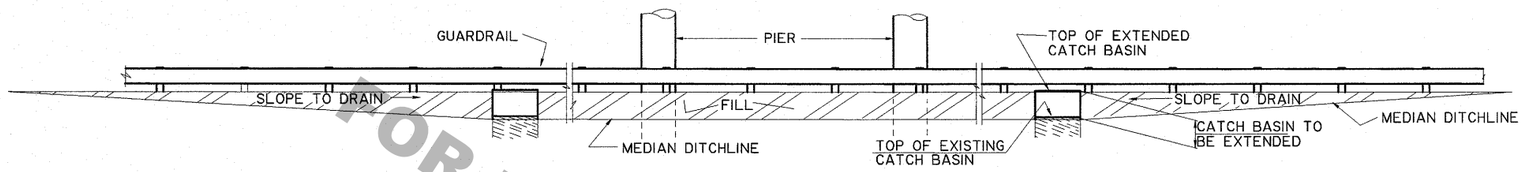

MEDIAN BANK FILL WITH CATCH BASIN

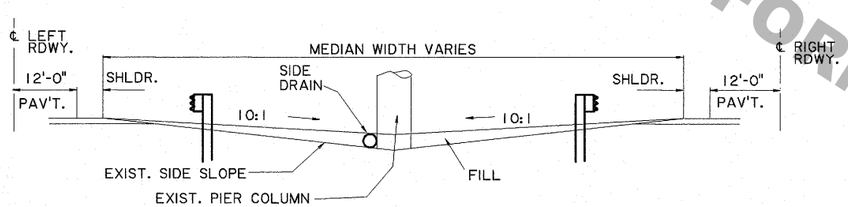

NORMAL SECTION

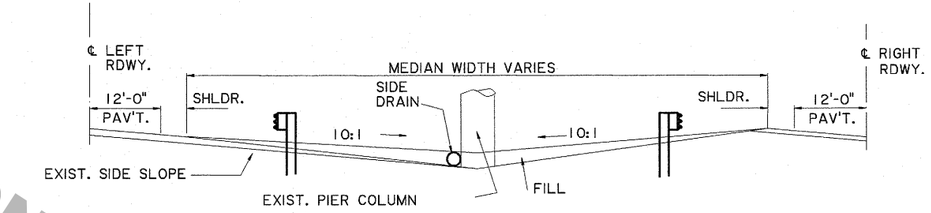

TYPICAL MEDIAN FILL TREATMENTS

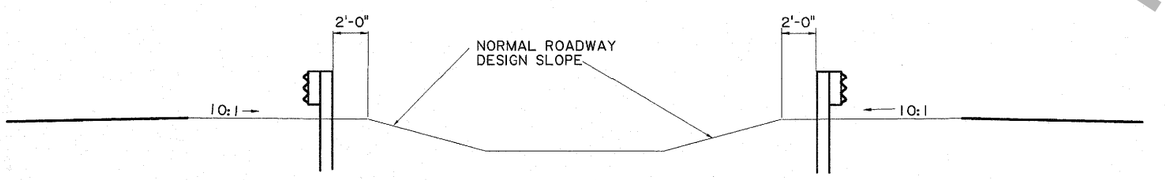

ALTERNATE MEDIAN TREATMENT

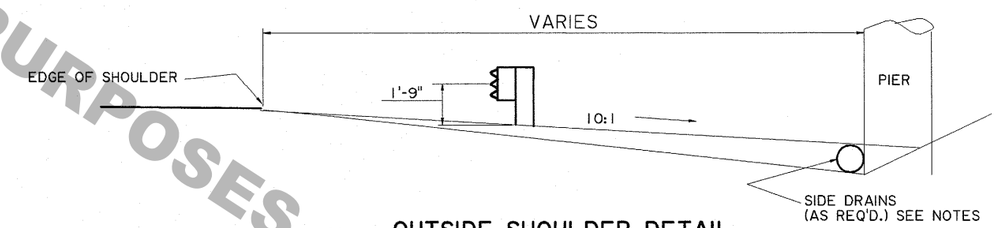

OUTSIDE SHOULDER DETAIL

FOR INFORMATIONAL PURPOSES ONLY

NOTES

UNDER NO CIRCUMSTANCES SHALL THE MEDIAN OR SIDE SLOPE FILL INTERFERE WITH THE DRAINAGE. IF A CATCH BASIN FALLS WITHIN THE AREA OF NEW FILL, IT SHALL BE EXTENDED TO TOP OF THE NEW FILL TO ALLOW PROPER DRAINAGE. IF NECESSARY, PIPES MAY BE USED TO ACCOMMODATE SUBSURFACE DRAINAGE.

SLOPED CATCH BASIN, EXTENDING CATCH BASIN, SIDE DRAIN PIPE AND FILL TO BE PAID FOR UNDER THEIR RESPECTIVE PAY ITEMS.

THIS STANDARD PLAN SHALL BE USED IN CONJUNCTION WITH STANDARD PLAN GR-200.

STATE OF LOUISIANA
PAUL B. FOSSIER, JR.
REG. No. 21028
REGISTERED
PROFESSIONAL ENGINEER
IN
CIVIL ENGINEERING
11-10-08

SHEET NUMBER	PARISH	FEDERAL PROJECT	STATE PROJECT

DESIGNED / CHECKED
DETAILED / CHECKED: G. GRASS / P. FOSSIER
DATE / SHEET: OCT.2008 / 4 OF 8

REVISION DESCRIPTION | BY | DATE

APPROVED BY CHIEF ENGINEER: DATE: 1-26-09

HIGHWAY GUARD RAILS
DRAINAGE DETAILS

GR-201

BRIDGE AND STRUCTURAL DESIGN