Note:

⇨ indicates the direction of travel (not a pavement marker).

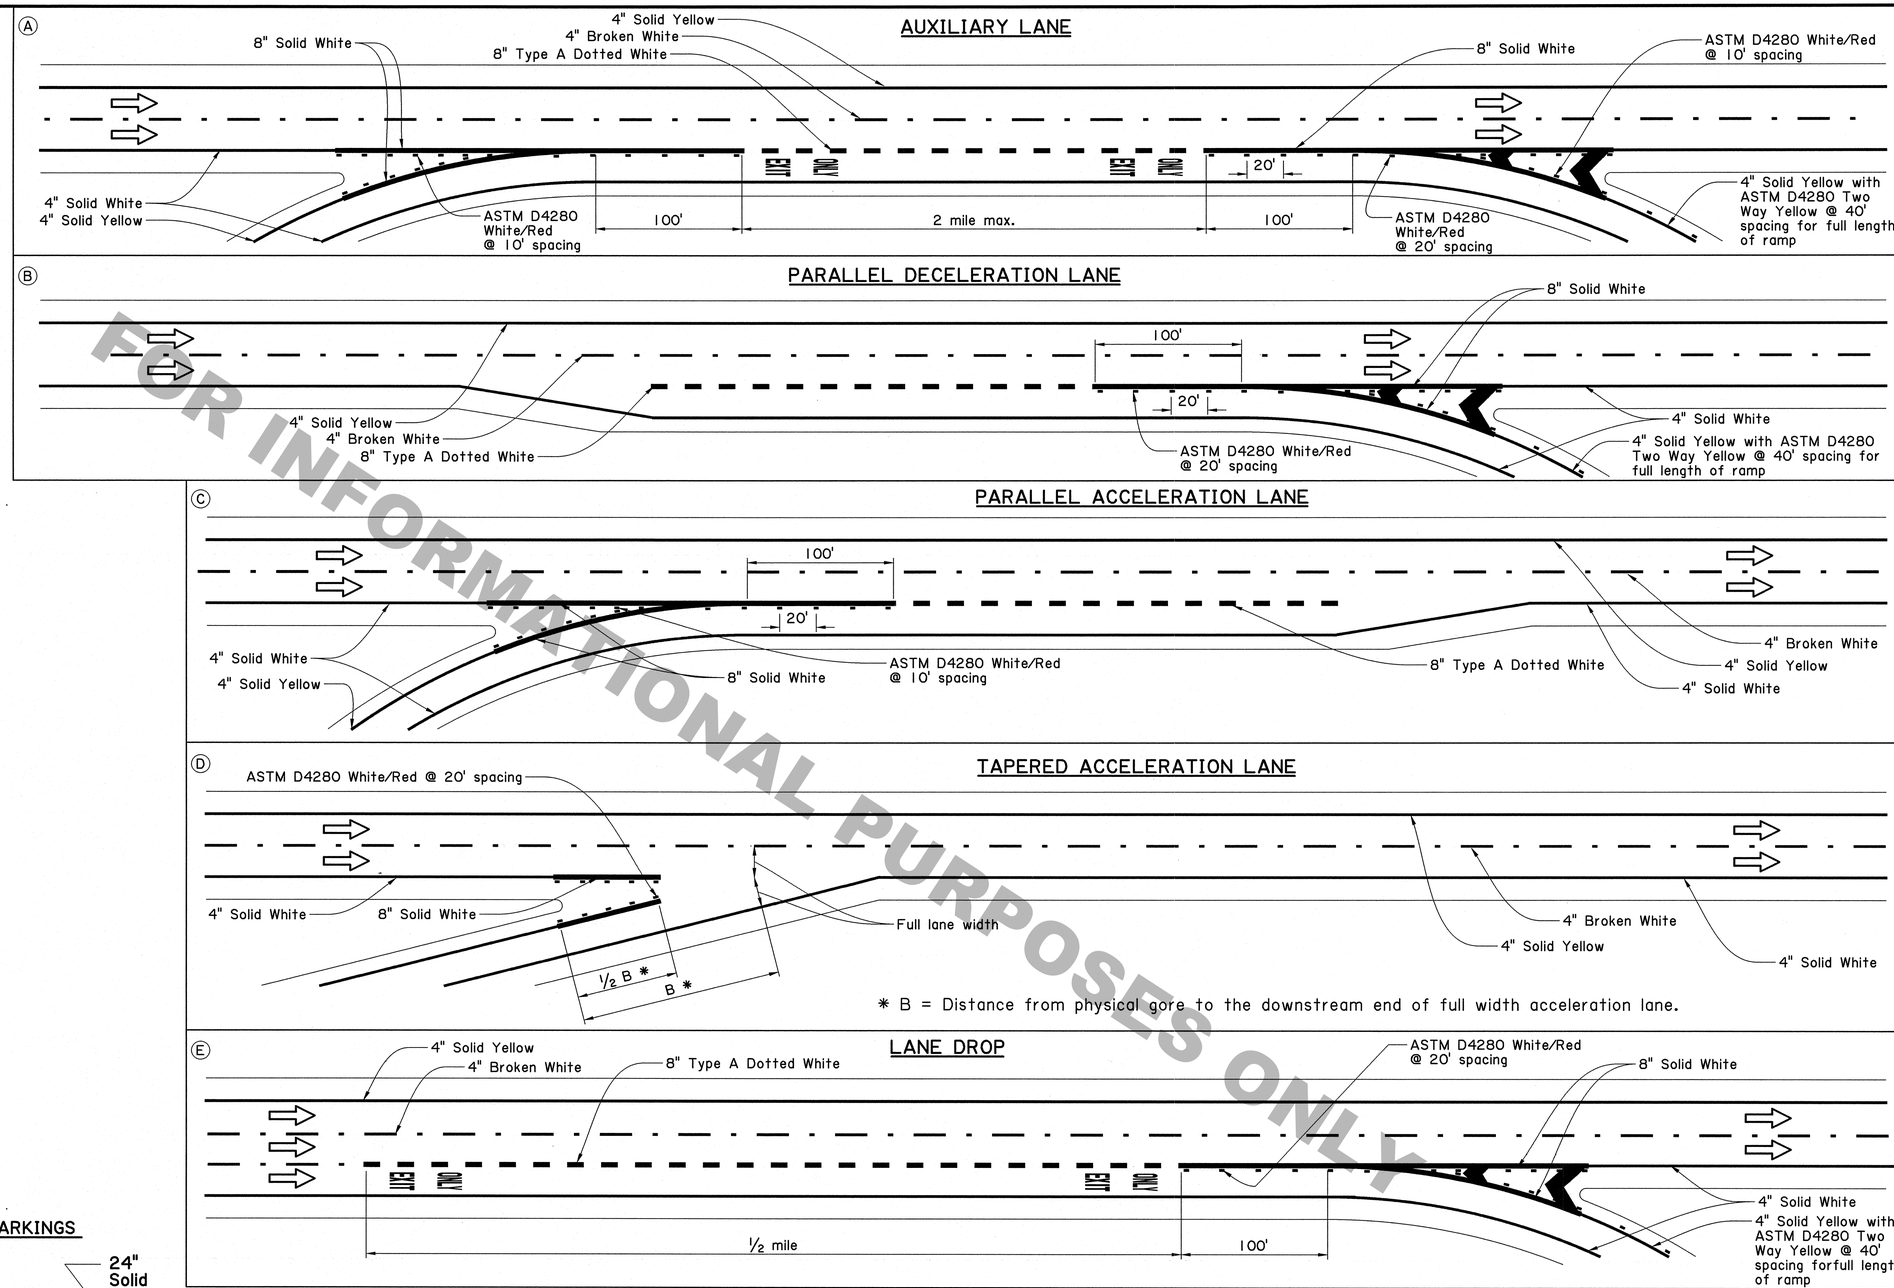

TYPICAL EXIT GORE MARKINGS

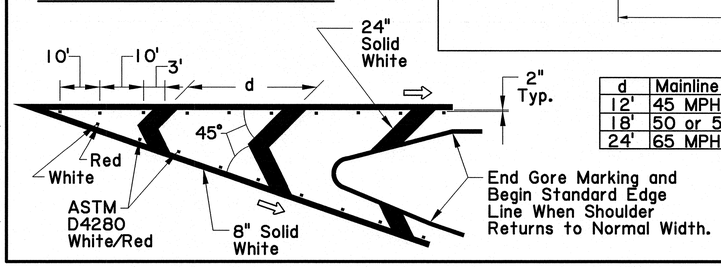

d	Mainline Speed
12'	45 MPH or Less
18'	50 or 55 MPH
24'	65 MPH or Above

FOR INFORMATIONAL PURPOSES ONLY

SHEET NUMBER

PARISH | FEDERAL PROJECT | STATE PROJECT

DESIGNED J. COLVIN
CHECKED P. ALLAIN
DETAILED M.D.ORDOGNE
CHECKED J. COLVIN
DATE 09/22/10
SHEET

REVISION DESCRIPTION | BY | DATE

DATE
APPROVED BY CHIEF ENGINEER:

STATE OF LOUISIANA

PM-04

Auxiliary, Deceleration and Acceleration Lanes and Gore Striping Layouts

PAVEMENT MARKING DETAILS

DEPARTMENT OF TRANSPORTATION AND DEVELOPMENT

TRAFFIC ENGINEERING MANAGEMENT

T:\Standards\Pavement Marking Standards\Draft\PM-04 Aux, Decel, Accel, Gore.dgn 21-OCT-2010 15:10