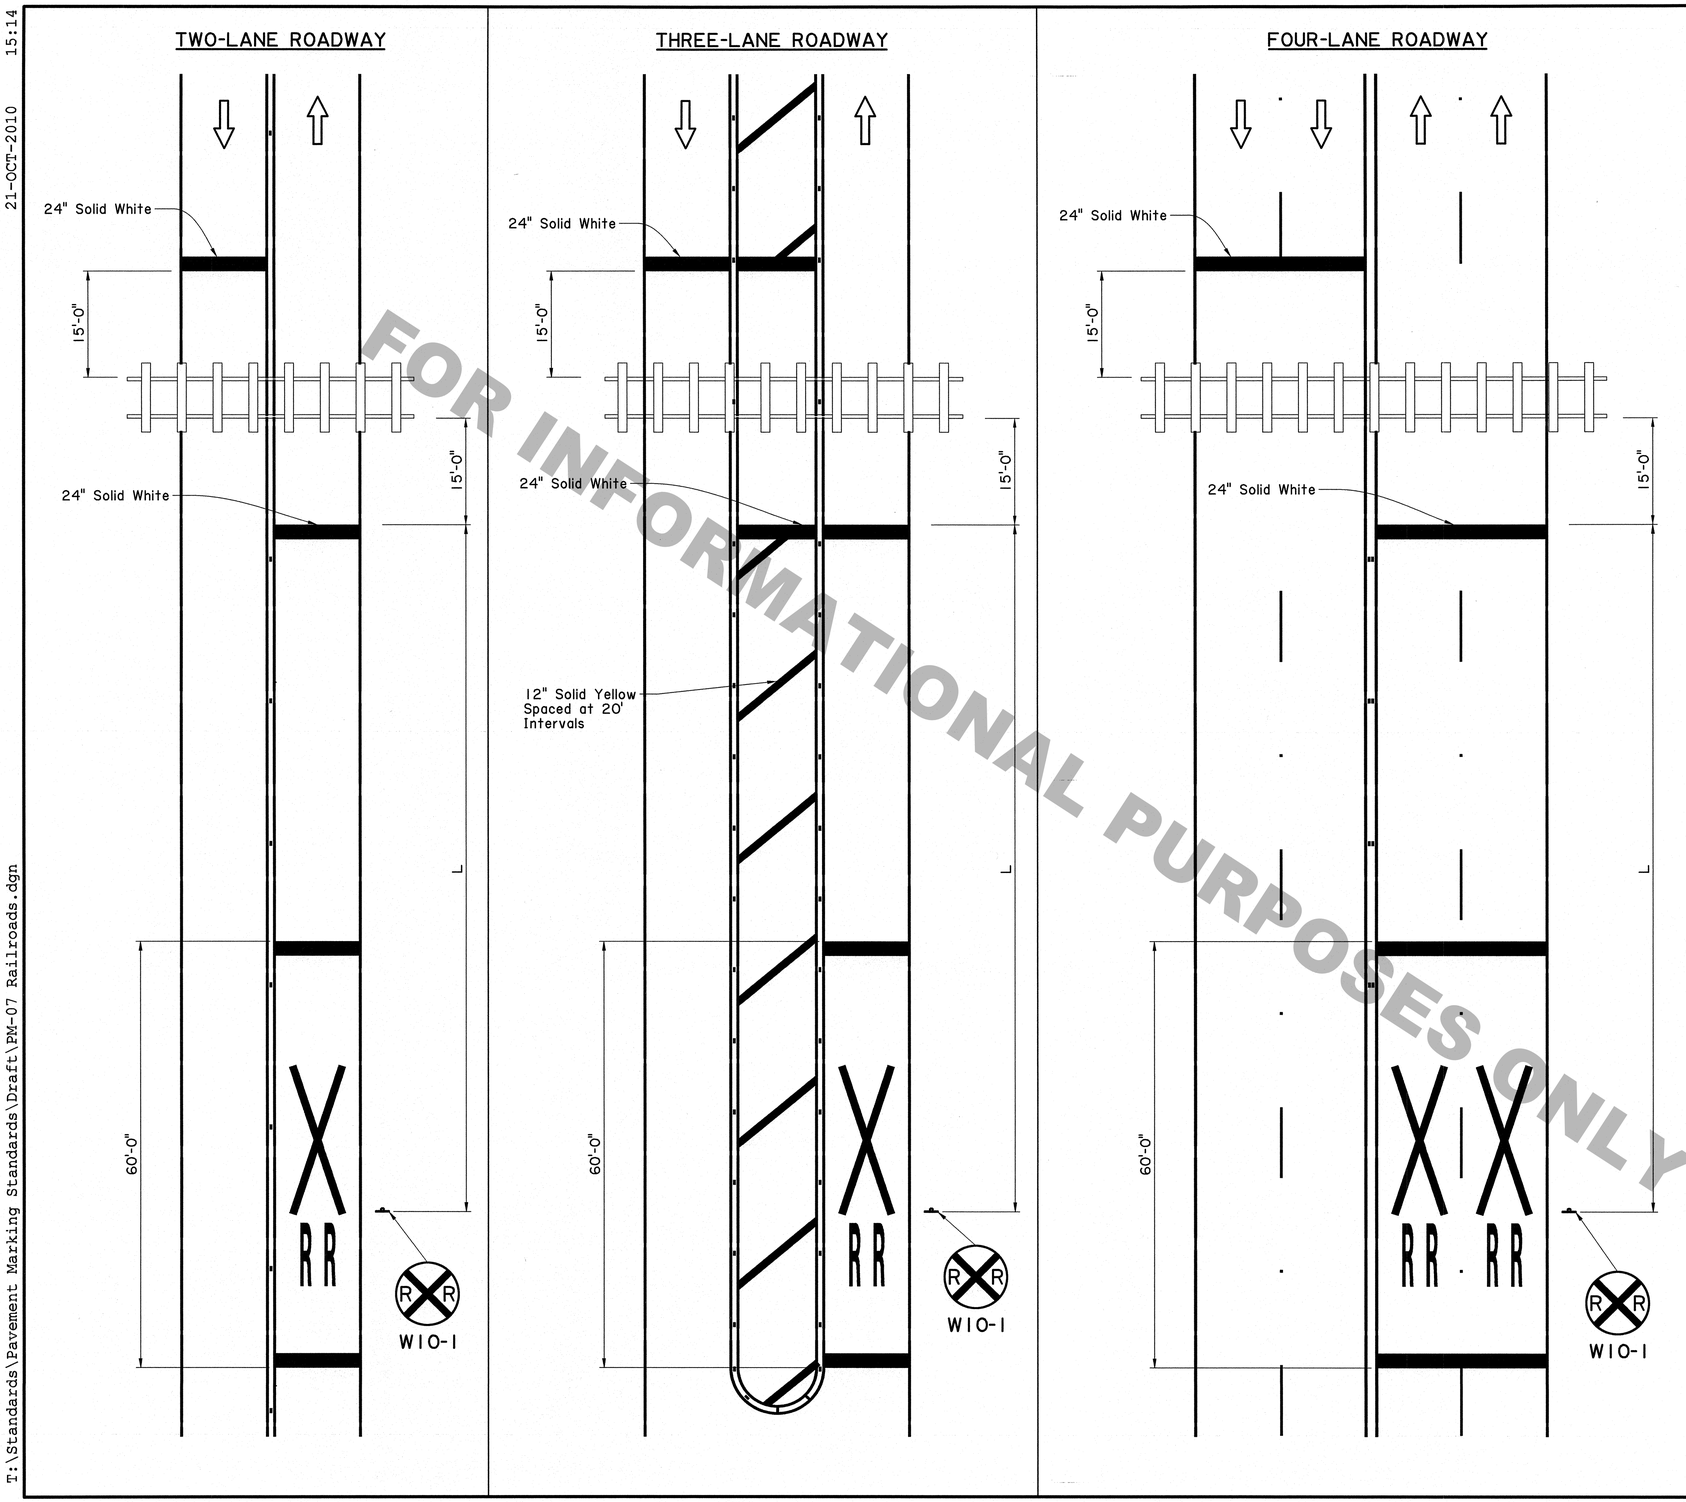

85th Percentile Speed or Design Speed (mph)	Length of No Passing Zone (L)
25	285'
30	315'
35	335'
40	360'
45	410'
50	460'
55	560'

Note:

⇨ **indicates the direction of travel (not a pavement marker).**

FOR INFORMATIONAL PURPOSES ONLY

SHEET NUMBER

PARISH | FEDERAL PROJECT | STATE PROJECT

DESIGNED J. COLVIN
CHECKED P. ALLAIN
DETAILED M.D.ORDOGNE
CHECKED J. COLVIN
DATE 09/22/10
SHEET

REVISION DESCRIPTION | BY | DATE

DATE
APPROVED BY CHIEF ENGINEER:

STATE OF LOUISIANA

PM-07

Railroad Crossing Layout

PAVEMENT MARKING DETAILS

DEPARTMENT OF TRANSPORTATION AND DEVELOPMENT

TRAFFIC ENGINEERING MANAGEMENT

T:\Standards\Pavement Marking Standards\Draft\PM-07 Railroads.dgn