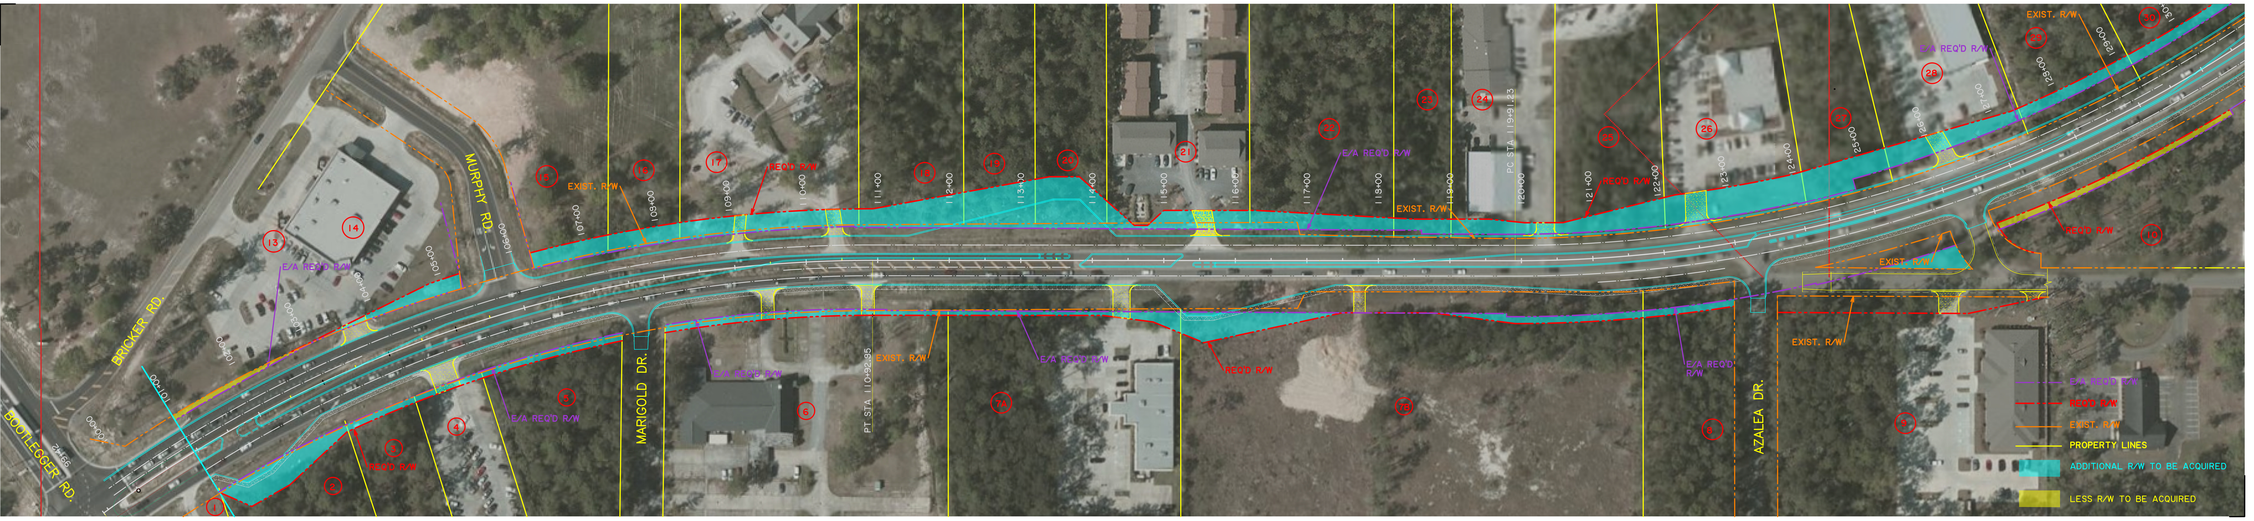

BRICKER RD.
MURPHY RD.
MARIGOLD DR.
AZALEA DR.
BOOTLEGGER RD.
EXIST. R/W
REQ'D R/W
E/A REQ'D R/W
PC STA 119+91.23
PT STA 110+92.95
PROPERTY LINES
ADDITIONAL R/W TO BE ACQUIRED
LESS R/W TO BE ACQUIRED