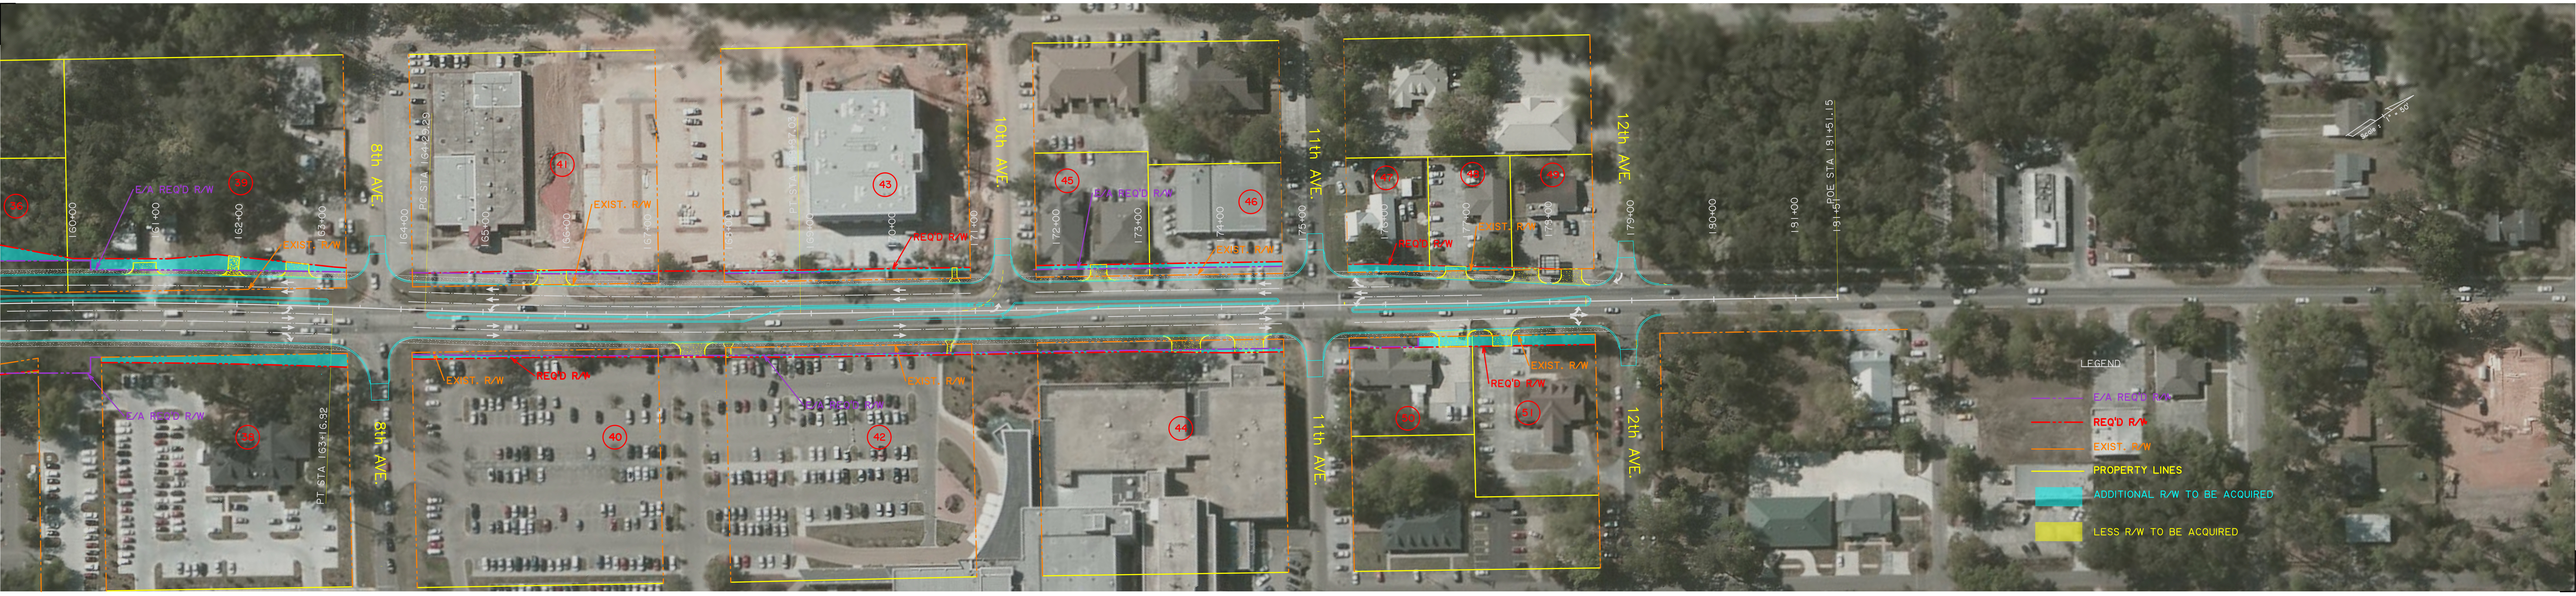
8th AVE.
10th AVE.
11th AVE.
12th AVE.
E/A REQ'D R/W
REQ'D R/W
EXIST. R/W
PROPERTY LINES
ADDITIONAL R/W TO BE ACQUIRED
LESS R/W TO BE ACQUIRED
LEGEND