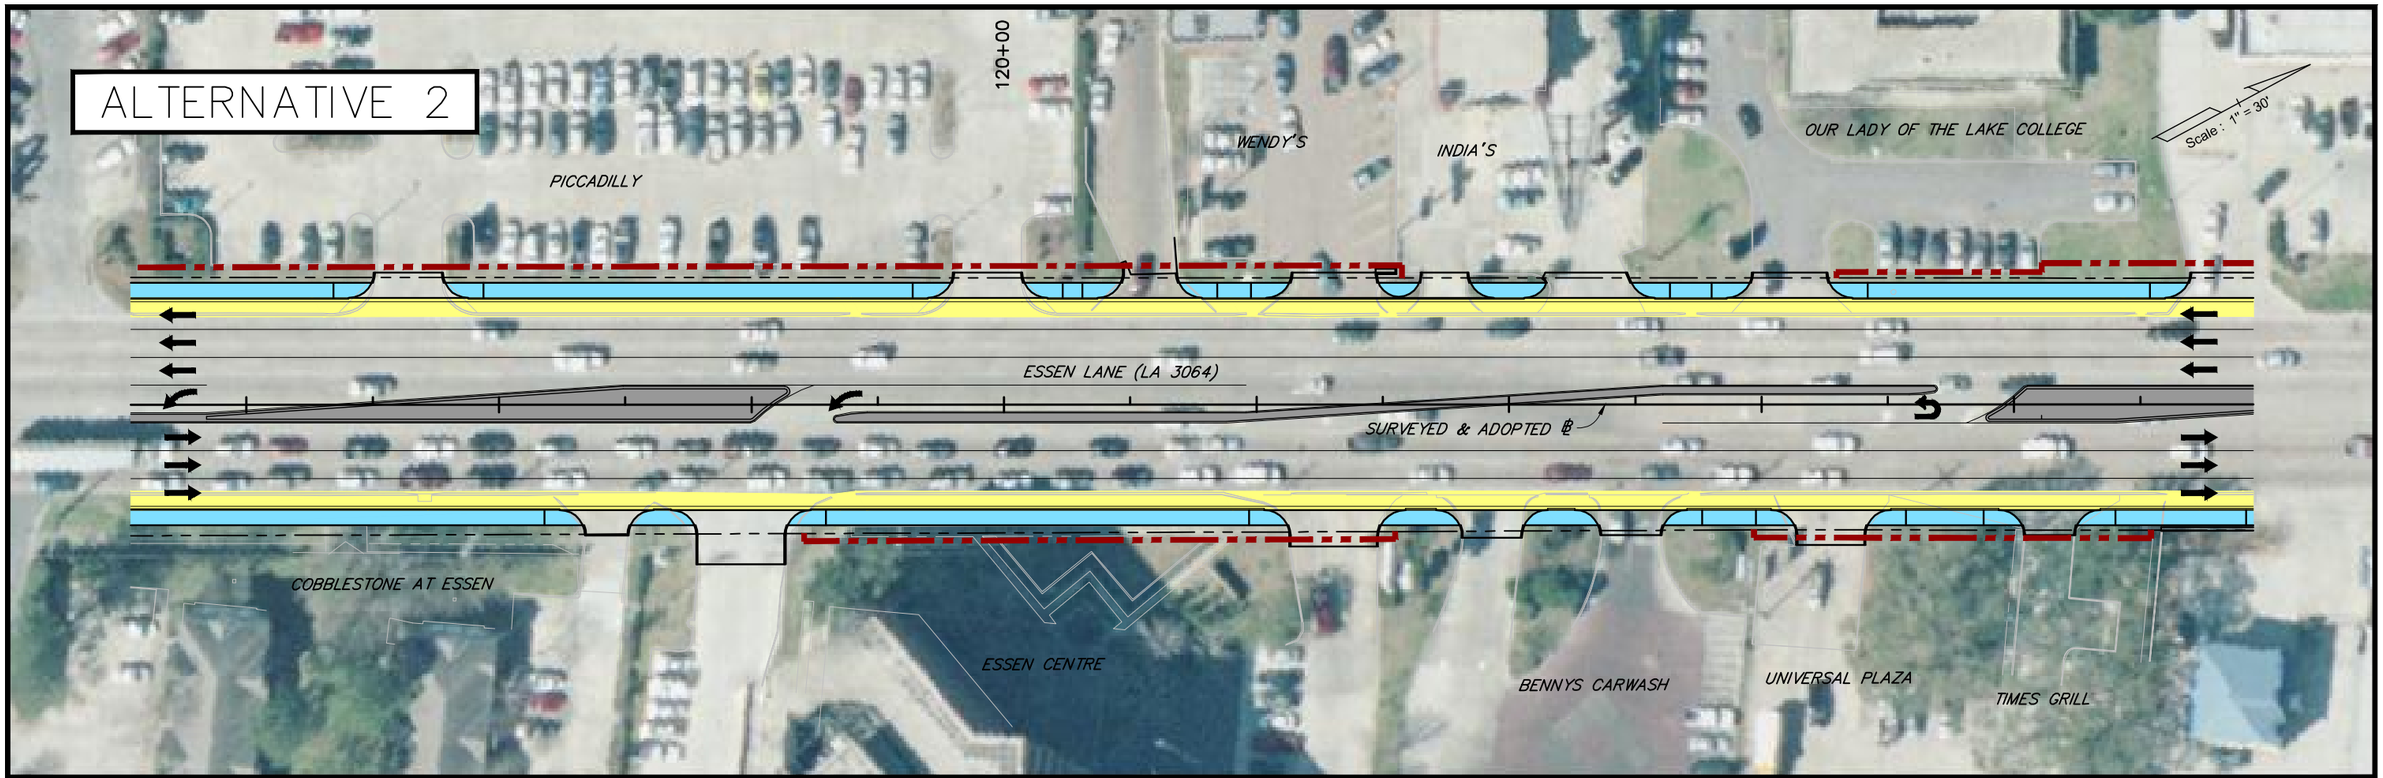

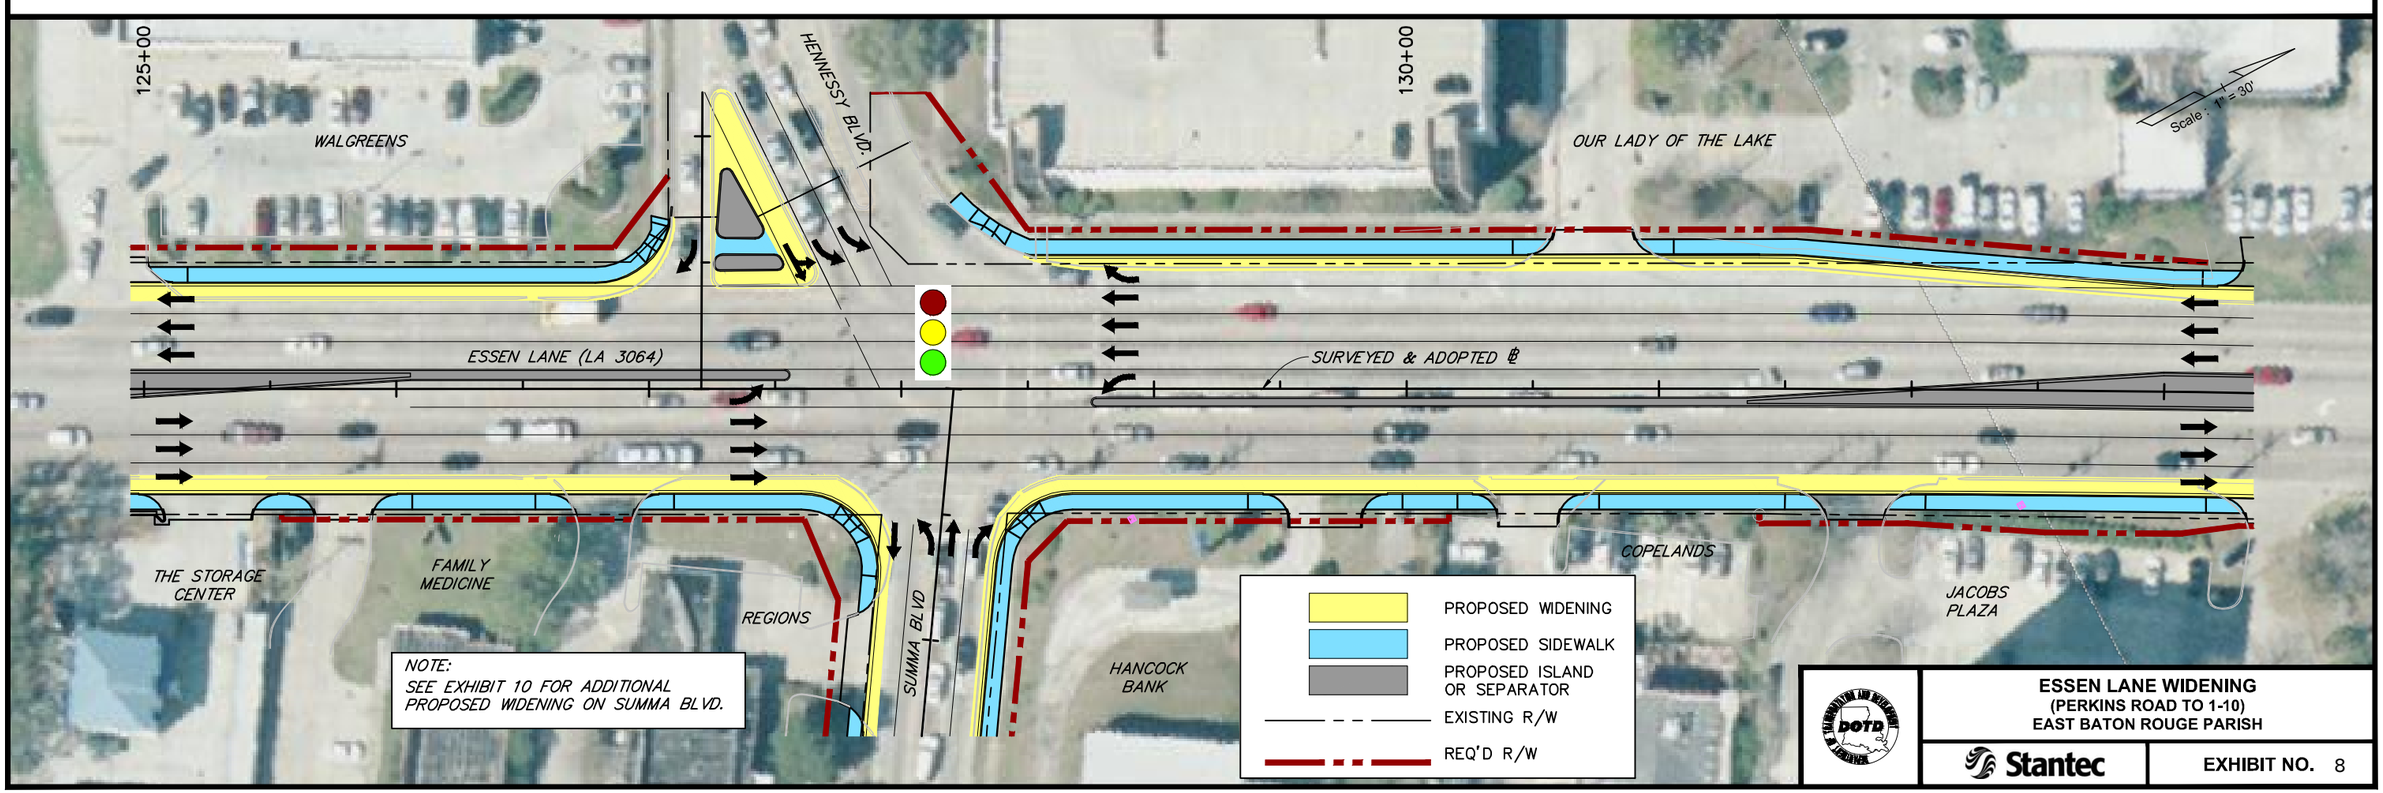

ESSEN LANE WIDENING
(PERKINS ROAD TO 1-10)
EAST BATON ROUGE PARISH

Stantec

EXHIBIT NO. 8