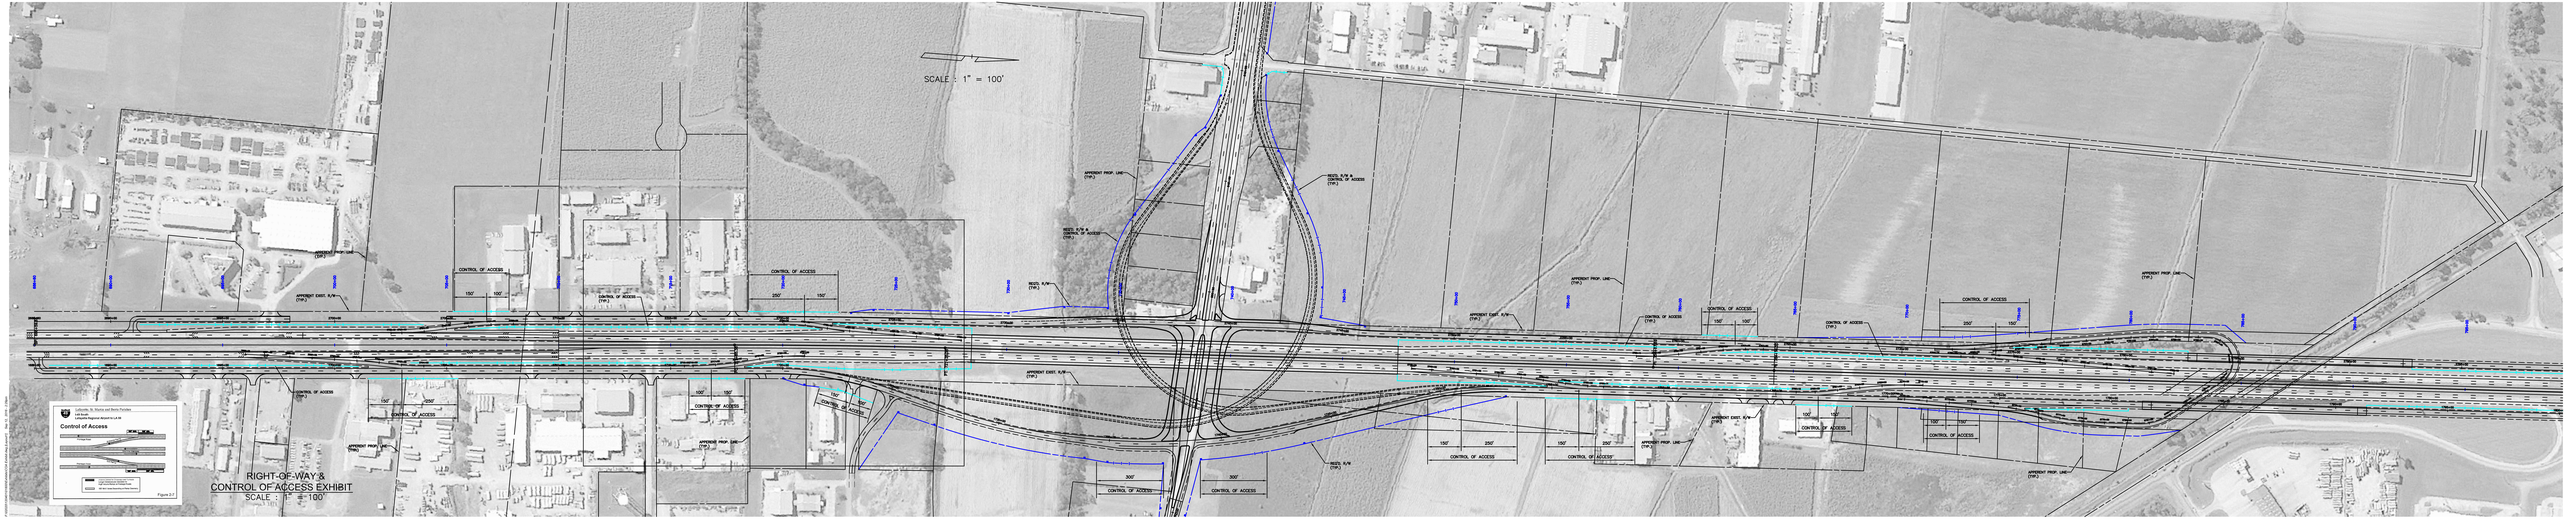
SCALE : 1" = 100'
CONTROL OF ACCESS
APPRXMT. EXIST. R/W (TYP.)
APPRXMT. PROP. LINE (TYP.)
REQ'D. R/W (TYP.)
REQ'D. R/W & VERTICAL CONTROL OF ACCESS (TYP.)
REQ'D. R/W & CONTROL OF ACCESS (TYP.)
150'
100'
250'
300'
500'
Louisville, St. Matthew and Bonny Facilities
Lot Lease
Louisville Regional Airport in L.A.W.
Control of Access
Not to Scale
Control of Access
Right of Way
Lot Lease Boundary
Approximate Property Line
Not to Scale
Figure 3.2
RIGHT-OF-WAY &
CONTROL OF ACCESS EXHIBIT
SCALE : 1" = 100'