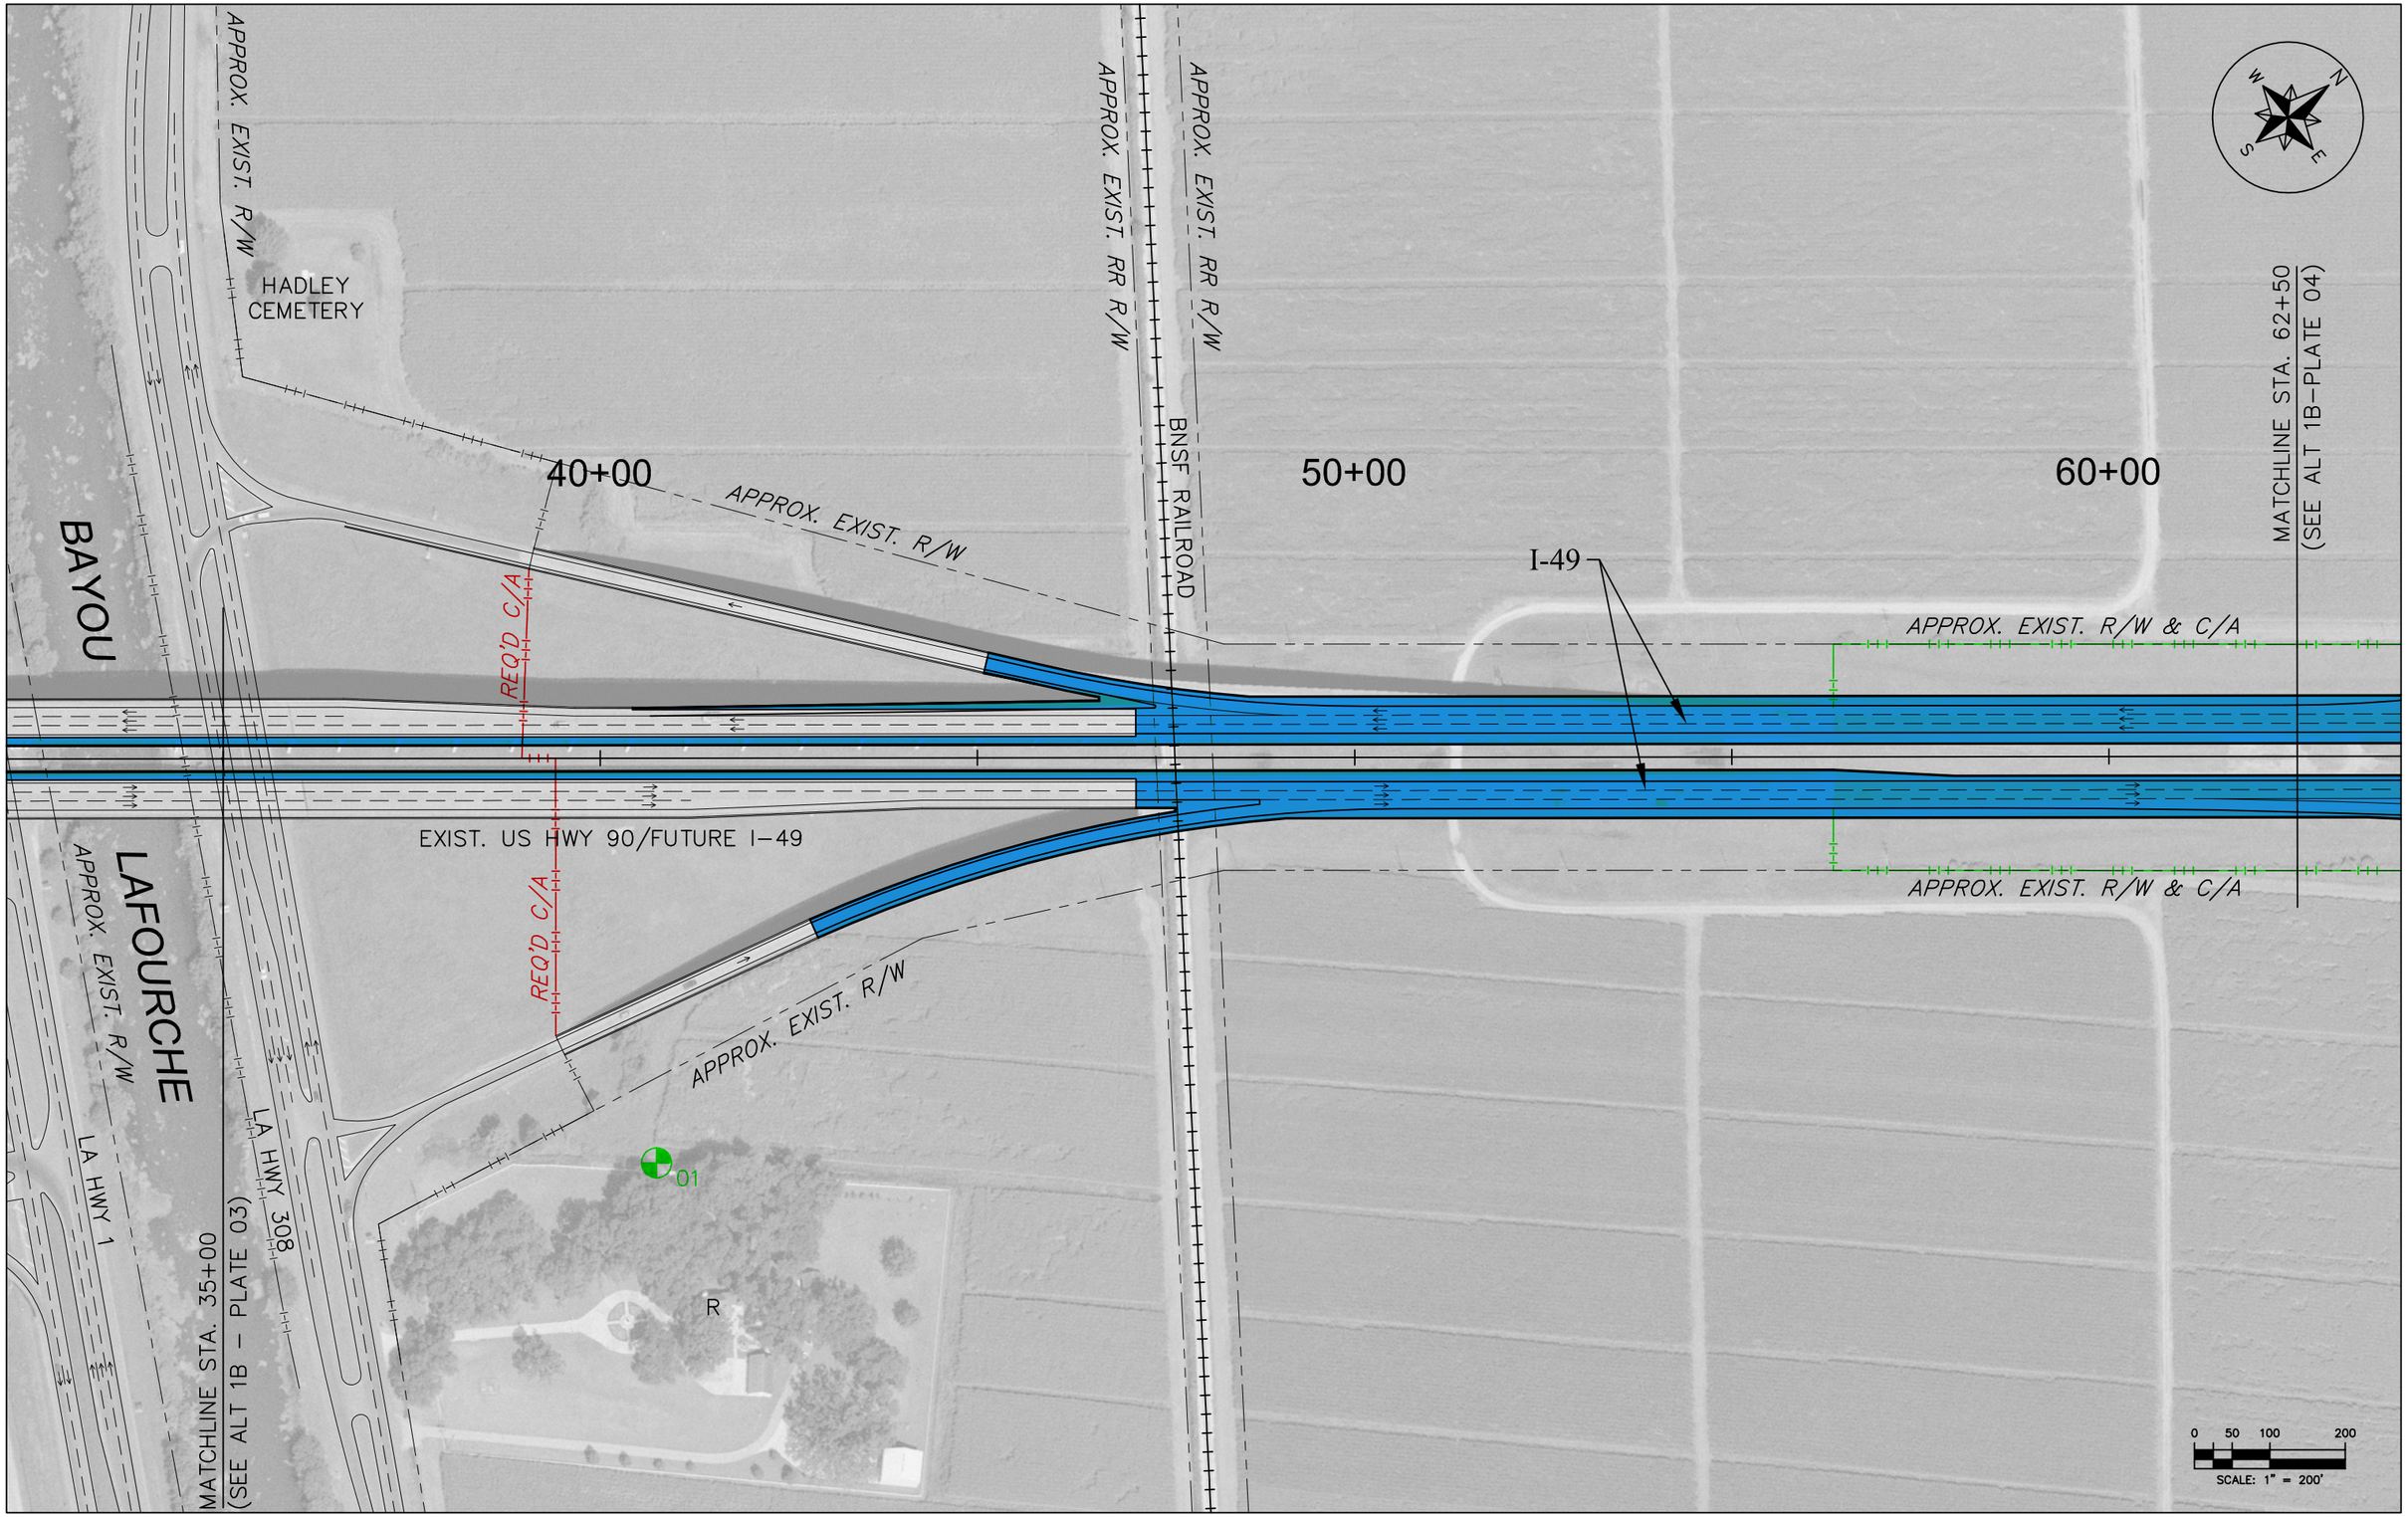
APPROX. EXIST. R/W
HADLEY CEMETERY
APPROX. EXIST. RR R/W
APPROX. EXIST. RR R/W
BNSF RAILROAD
40+00
50+00
60+00
MATCHLINE STA. 62+50
(SEE ALT 1B–PLATE 04)
APPROX. EXIST. R/W
I-49
APPROX. EXIST. R/W & C/A
BAYOU
REQ'D C/A
EXIST. US HWY 90/FUTURE I–49
APPROX. EXIST. R/W & C/A
REQ'D C/A
APPROX. EXIST. R/W
LAFOURCHE
APPROX. EXIST. R/W
LA HWY 1
LA HWY 308
01
R
MATCHLINE STA. 35+00
(SEE ALT 1B – PLATE 03)
0 50 100 200
SCALE: 1" = 200'