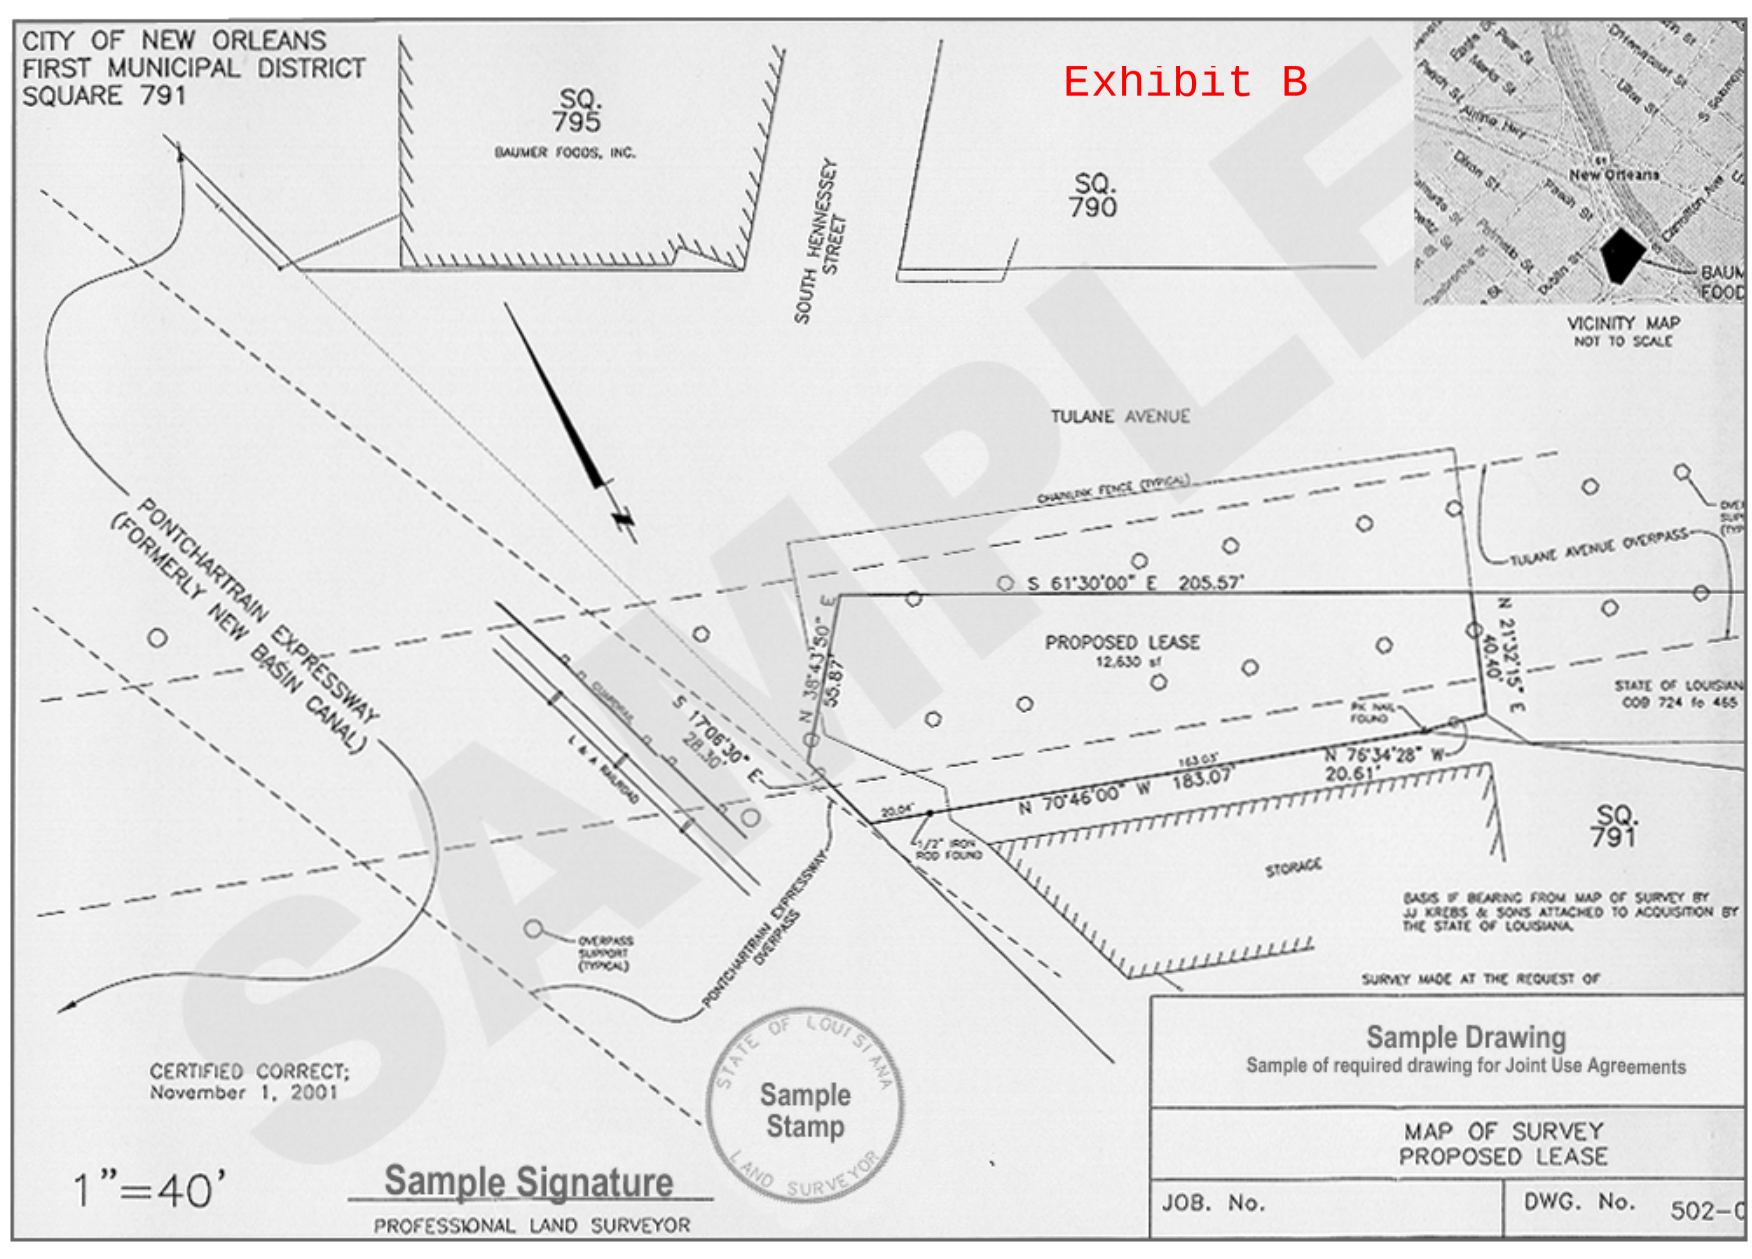
CITY OF NEW ORLEANS
FIRST MUNICIPAL DISTRICT
SQUARE 791
Exhibit B
SQ. 795
BAUMER FOODS, INC.
SOUTH HENNESSEY STREET
SQ. 790
VICINITY MAP
NOT TO SCALE
TULANE AVENUE
CHAINLINK FENCE (TYPICAL)
TULANE AVENUE OVERPASS
PONTCHARTRAIN EXPRESSWAY (FORMERLY NEW BASIN CANAL)
S 61°30'00" E 205.57'
PROPOSED LEASE
12,630 sf
N 38°43'50" E 35.87'
N 21°32'15" E 40.40'
S 17°06'30" E 28.30'
N 70°46'00" W 183.07'
N 76°34'28" W 20.61'
20.04'
PK NAIL FOUND
1/2" IRON POD FOUND
L & A RAILROAD
OVERPASS SUPPORT (TYPICAL)
PONTCHARTRAIN EXPRESSWAY OVERPASS
STORAGE
SQ. 791
STATE OF LOUISIANA
COB 724 fo 465
BASIS IF BEARING FROM MAP OF SURVEY BY JJ KREBS & SONS ATTACHED TO ACQUISITION BY THE STATE OF LOUISIANA
SURVEY MADE AT THE REQUEST OF
CERTIFIED CORRECT;
November 1, 2001
STATE OF LOUISIANA
Sample Stamp
LAND SURVEYOR
1"=40'
Sample Signature
PROFESSIONAL LAND SURVEYOR
Sample Drawing
Sample of required drawing for Joint Use Agreements
MAP OF SURVEY
PROPOSED LEASE
JOB. No.
DWG. No. 502-0
SAMPLE