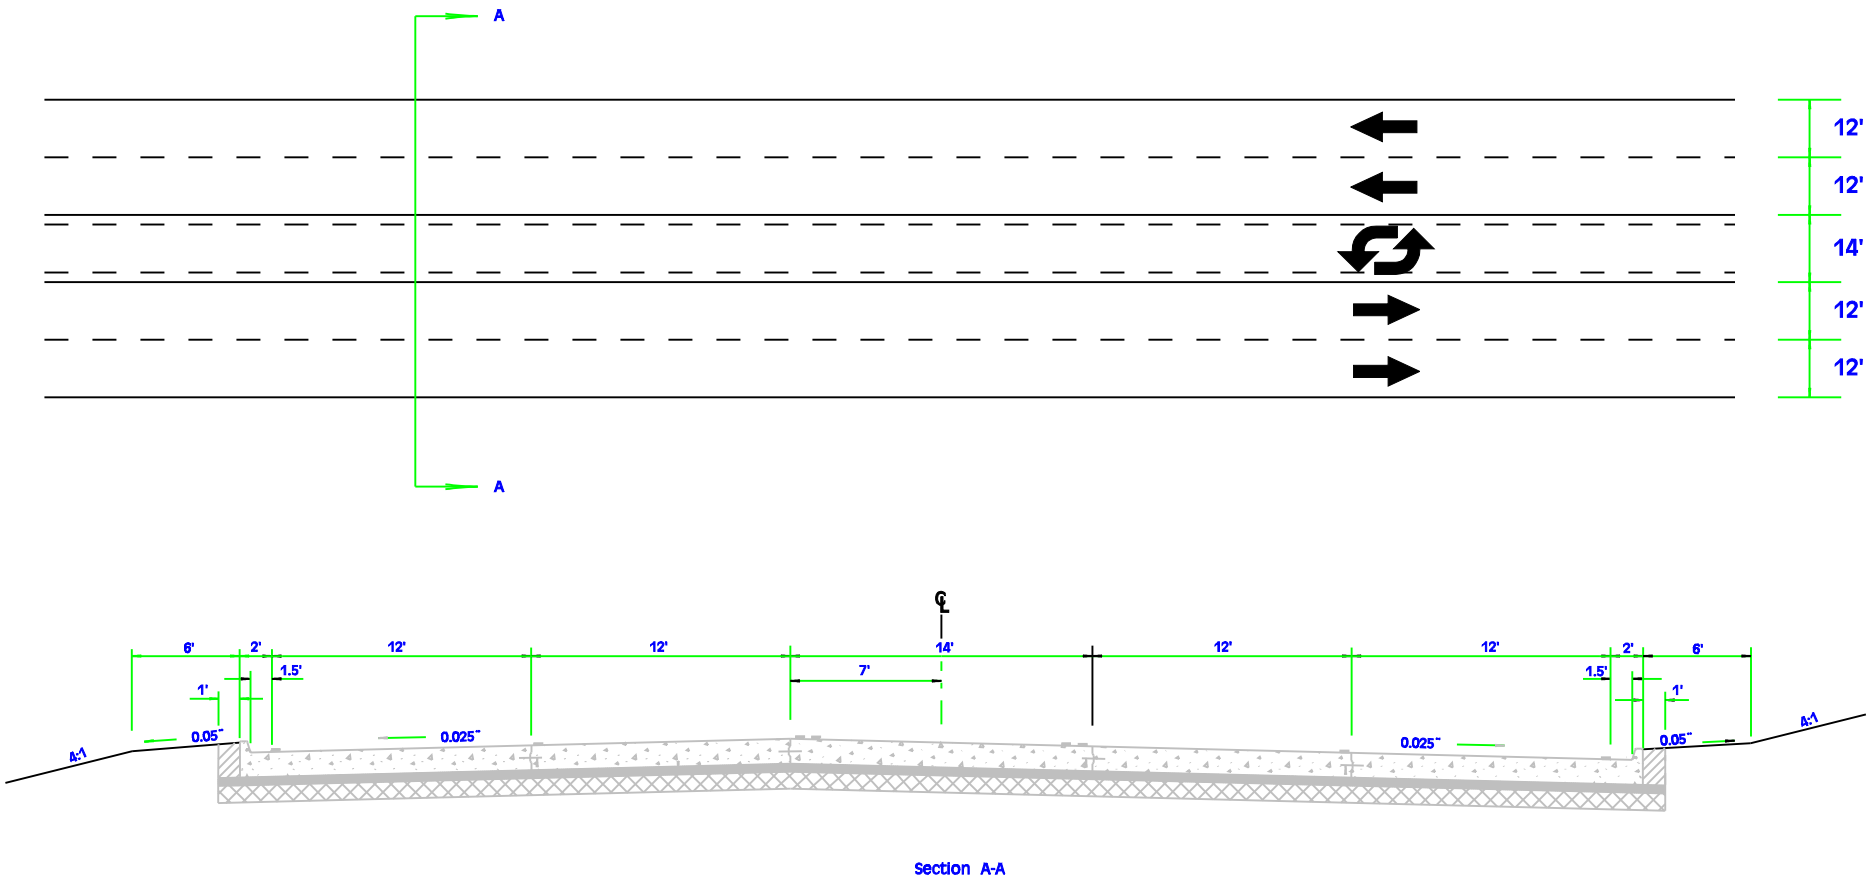

Figure 5-19: Flush Median Used As Continuous 14' Left Turn Lane